


DC/21/2144 Ridge
37400
H1 + H2 Ridge
36332
H3 Ridge
35960
High Barn Ridge
35406

Long Barn Ridge
32879
H3-FF
32053

H3 - GF
29303

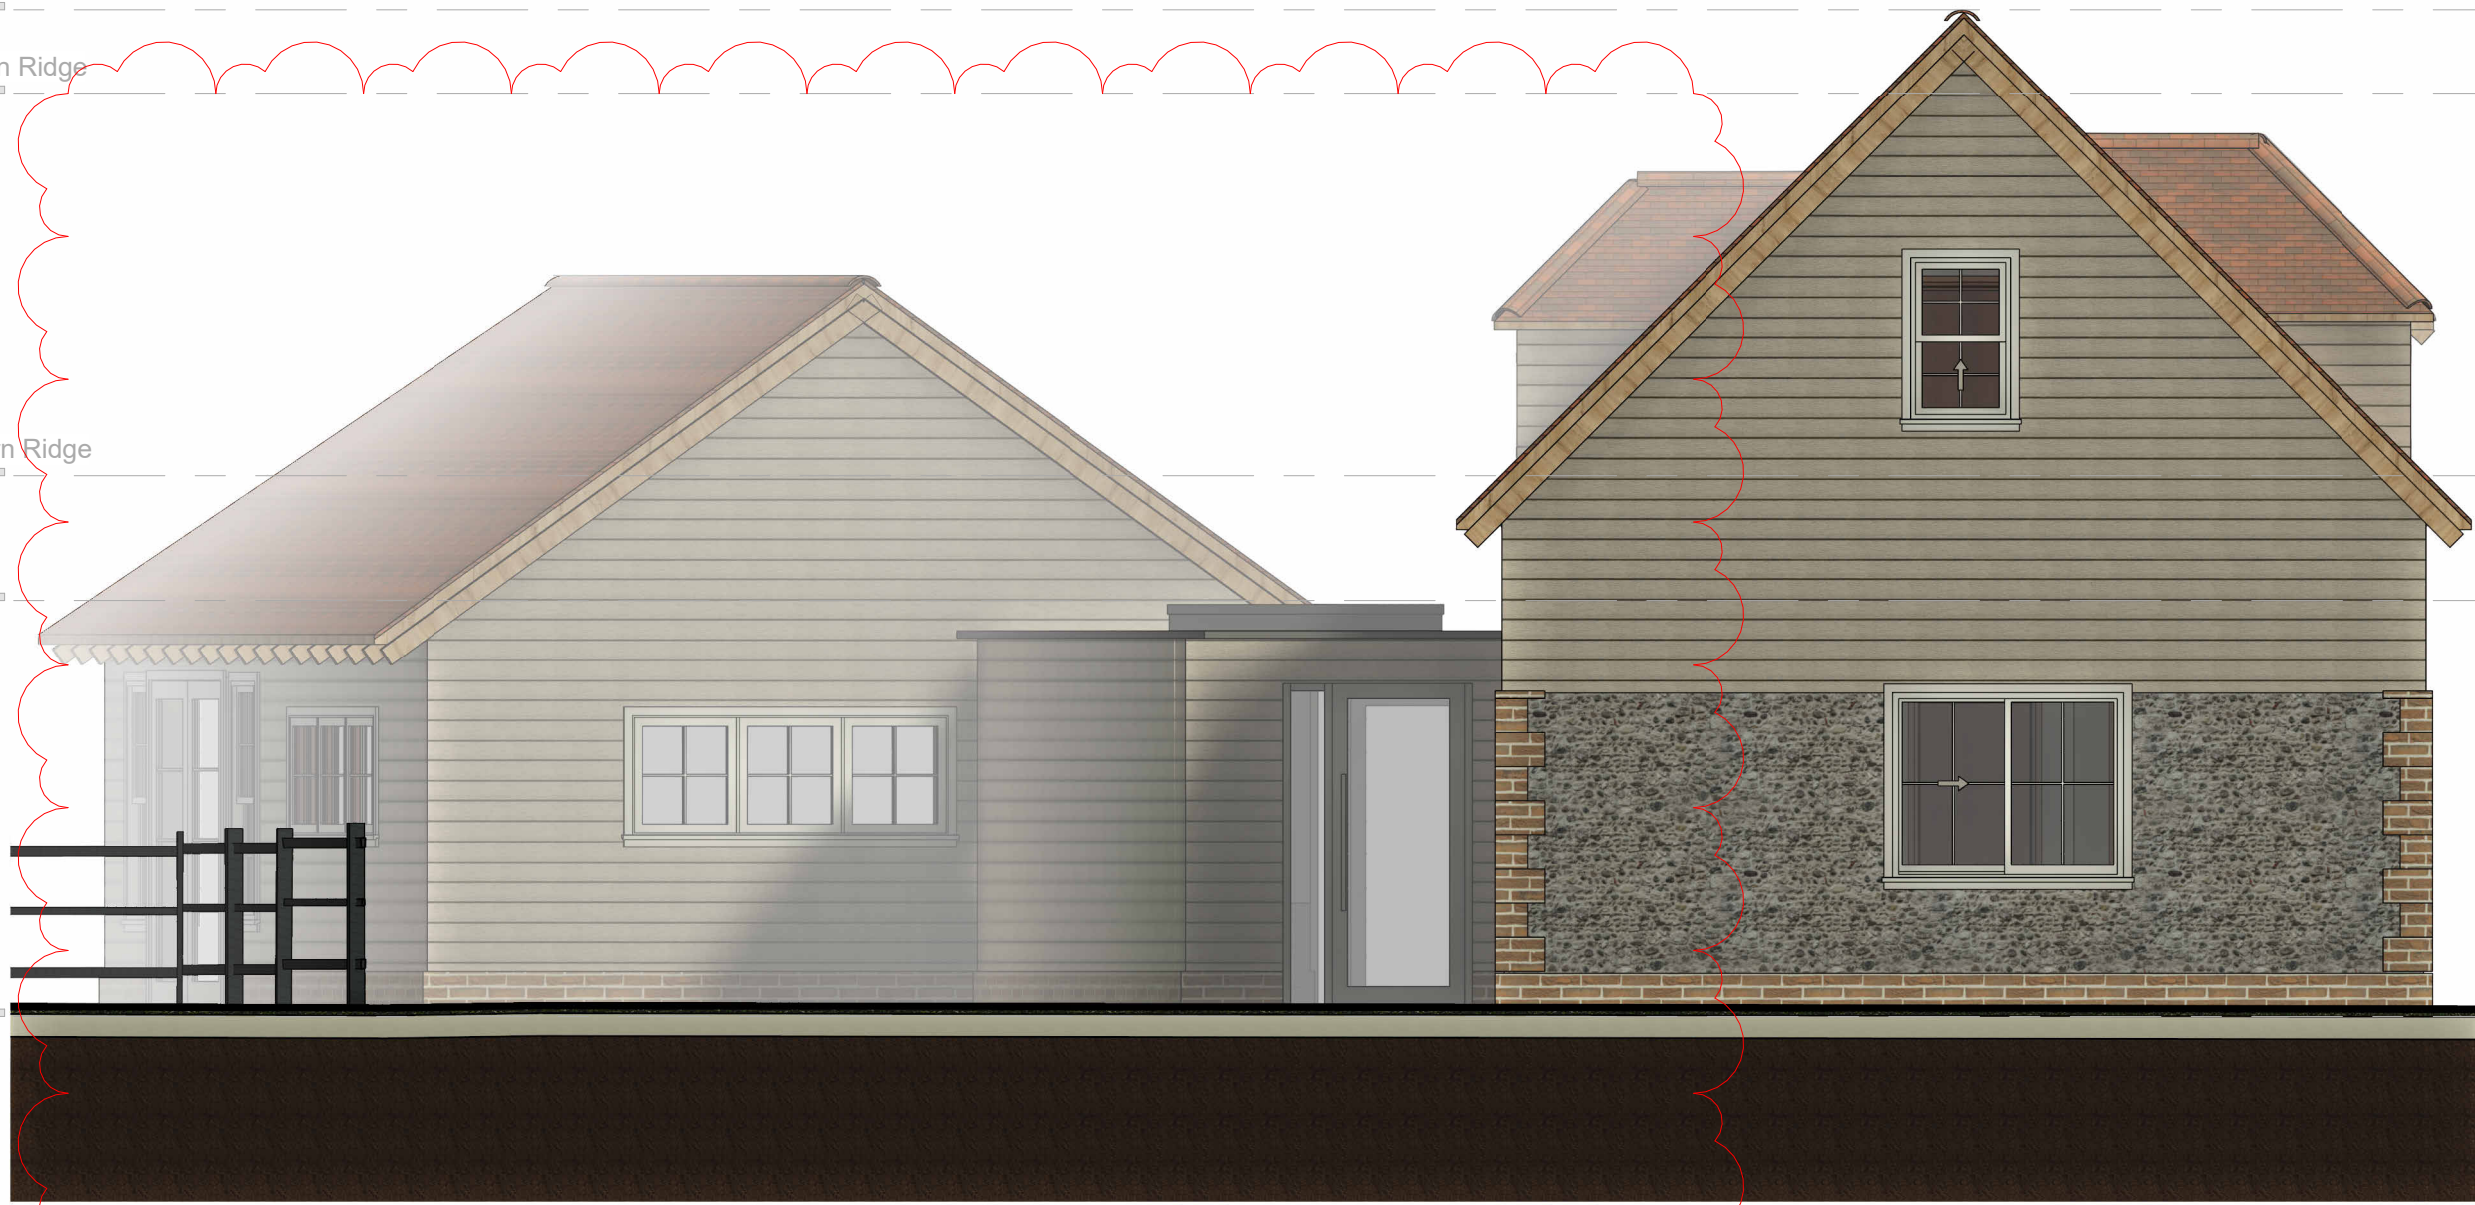

1 House Type 2 - West Elevation
1 : 50

DC/21/2144 Ridge
37400
H1 + H2 Ridge
36332
H3 Ridge
35960
High Barn Ridge
35406

Long Barn Ridge
32879
H3-FF
32053

H3 - GF
29303



2 House Type 2 - South Elevation
1 : 50

DC/21/2144 Ridge
37400
H1 + H2 Ridge
36332
H3 Ridge
35960
High Barn Ridge
35406

Long Barn Ridge
32879
H3-FF
32053

H3 - GF
29303




3 House Type 2 - North Elevation
1 : 50


DC/21/2144 Ridge
37400
H1 + H2 Ridge
36332
H3 Ridge
35960
High Barn Ridge
35406

Long Barn Ridge
32879
H3-FF
32053

H3 - GF
29303

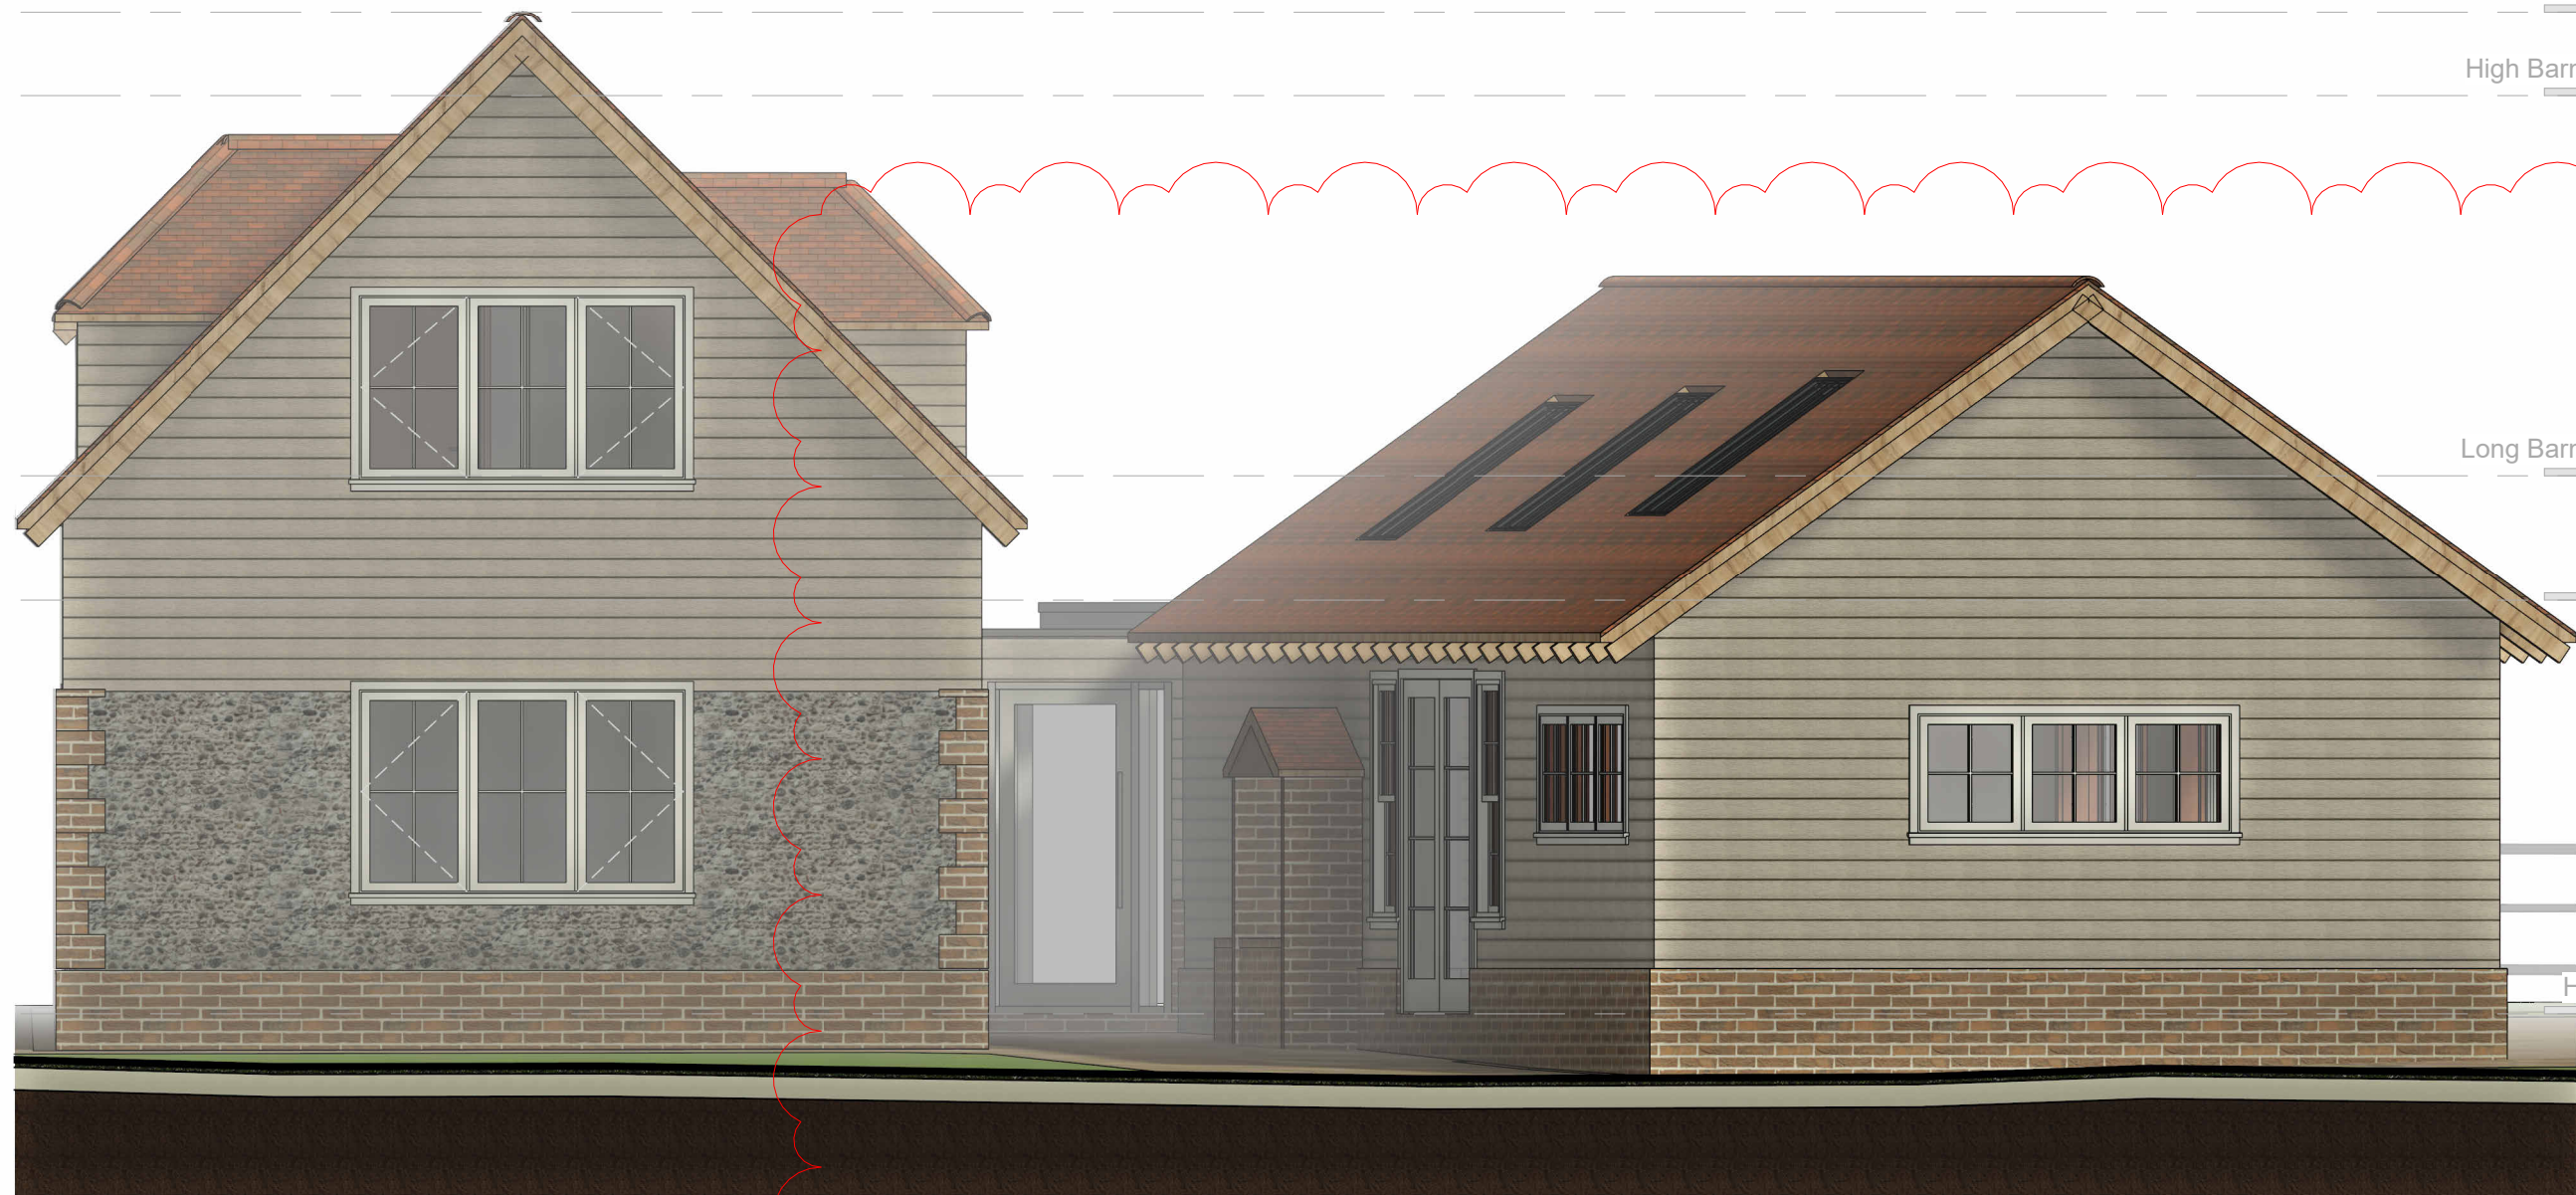


4 House Type 2 - East Elevation
1 : 50

 

Revision	Description	Date	Drawn
1	House Type 2 Layout amended to reduce impact on RPA.	14.05.25	AM

project	Long Barn, Crays Lane, Goose Green, RH20 2LR	
client	Tri-Star Fire	
title	Plot 3 - House Type 2 - Proposed Elevations	
status	PLANNING	
scale	drawing number	rev
1 : 50@A1	PL-GA-12	1

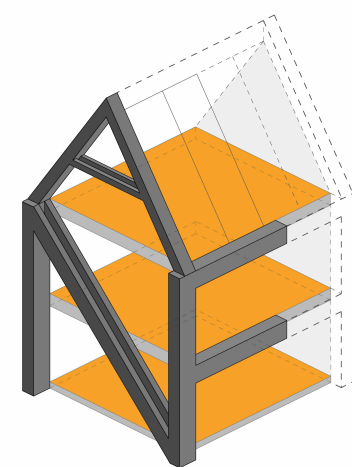

**New
Form
Architecture**
your vision delivered

5 The Cairns
Charlestown, Fife, K11 3EP
tele 07843022953
email info@newformarchitecture.com
web www.newformarchitecture.com