




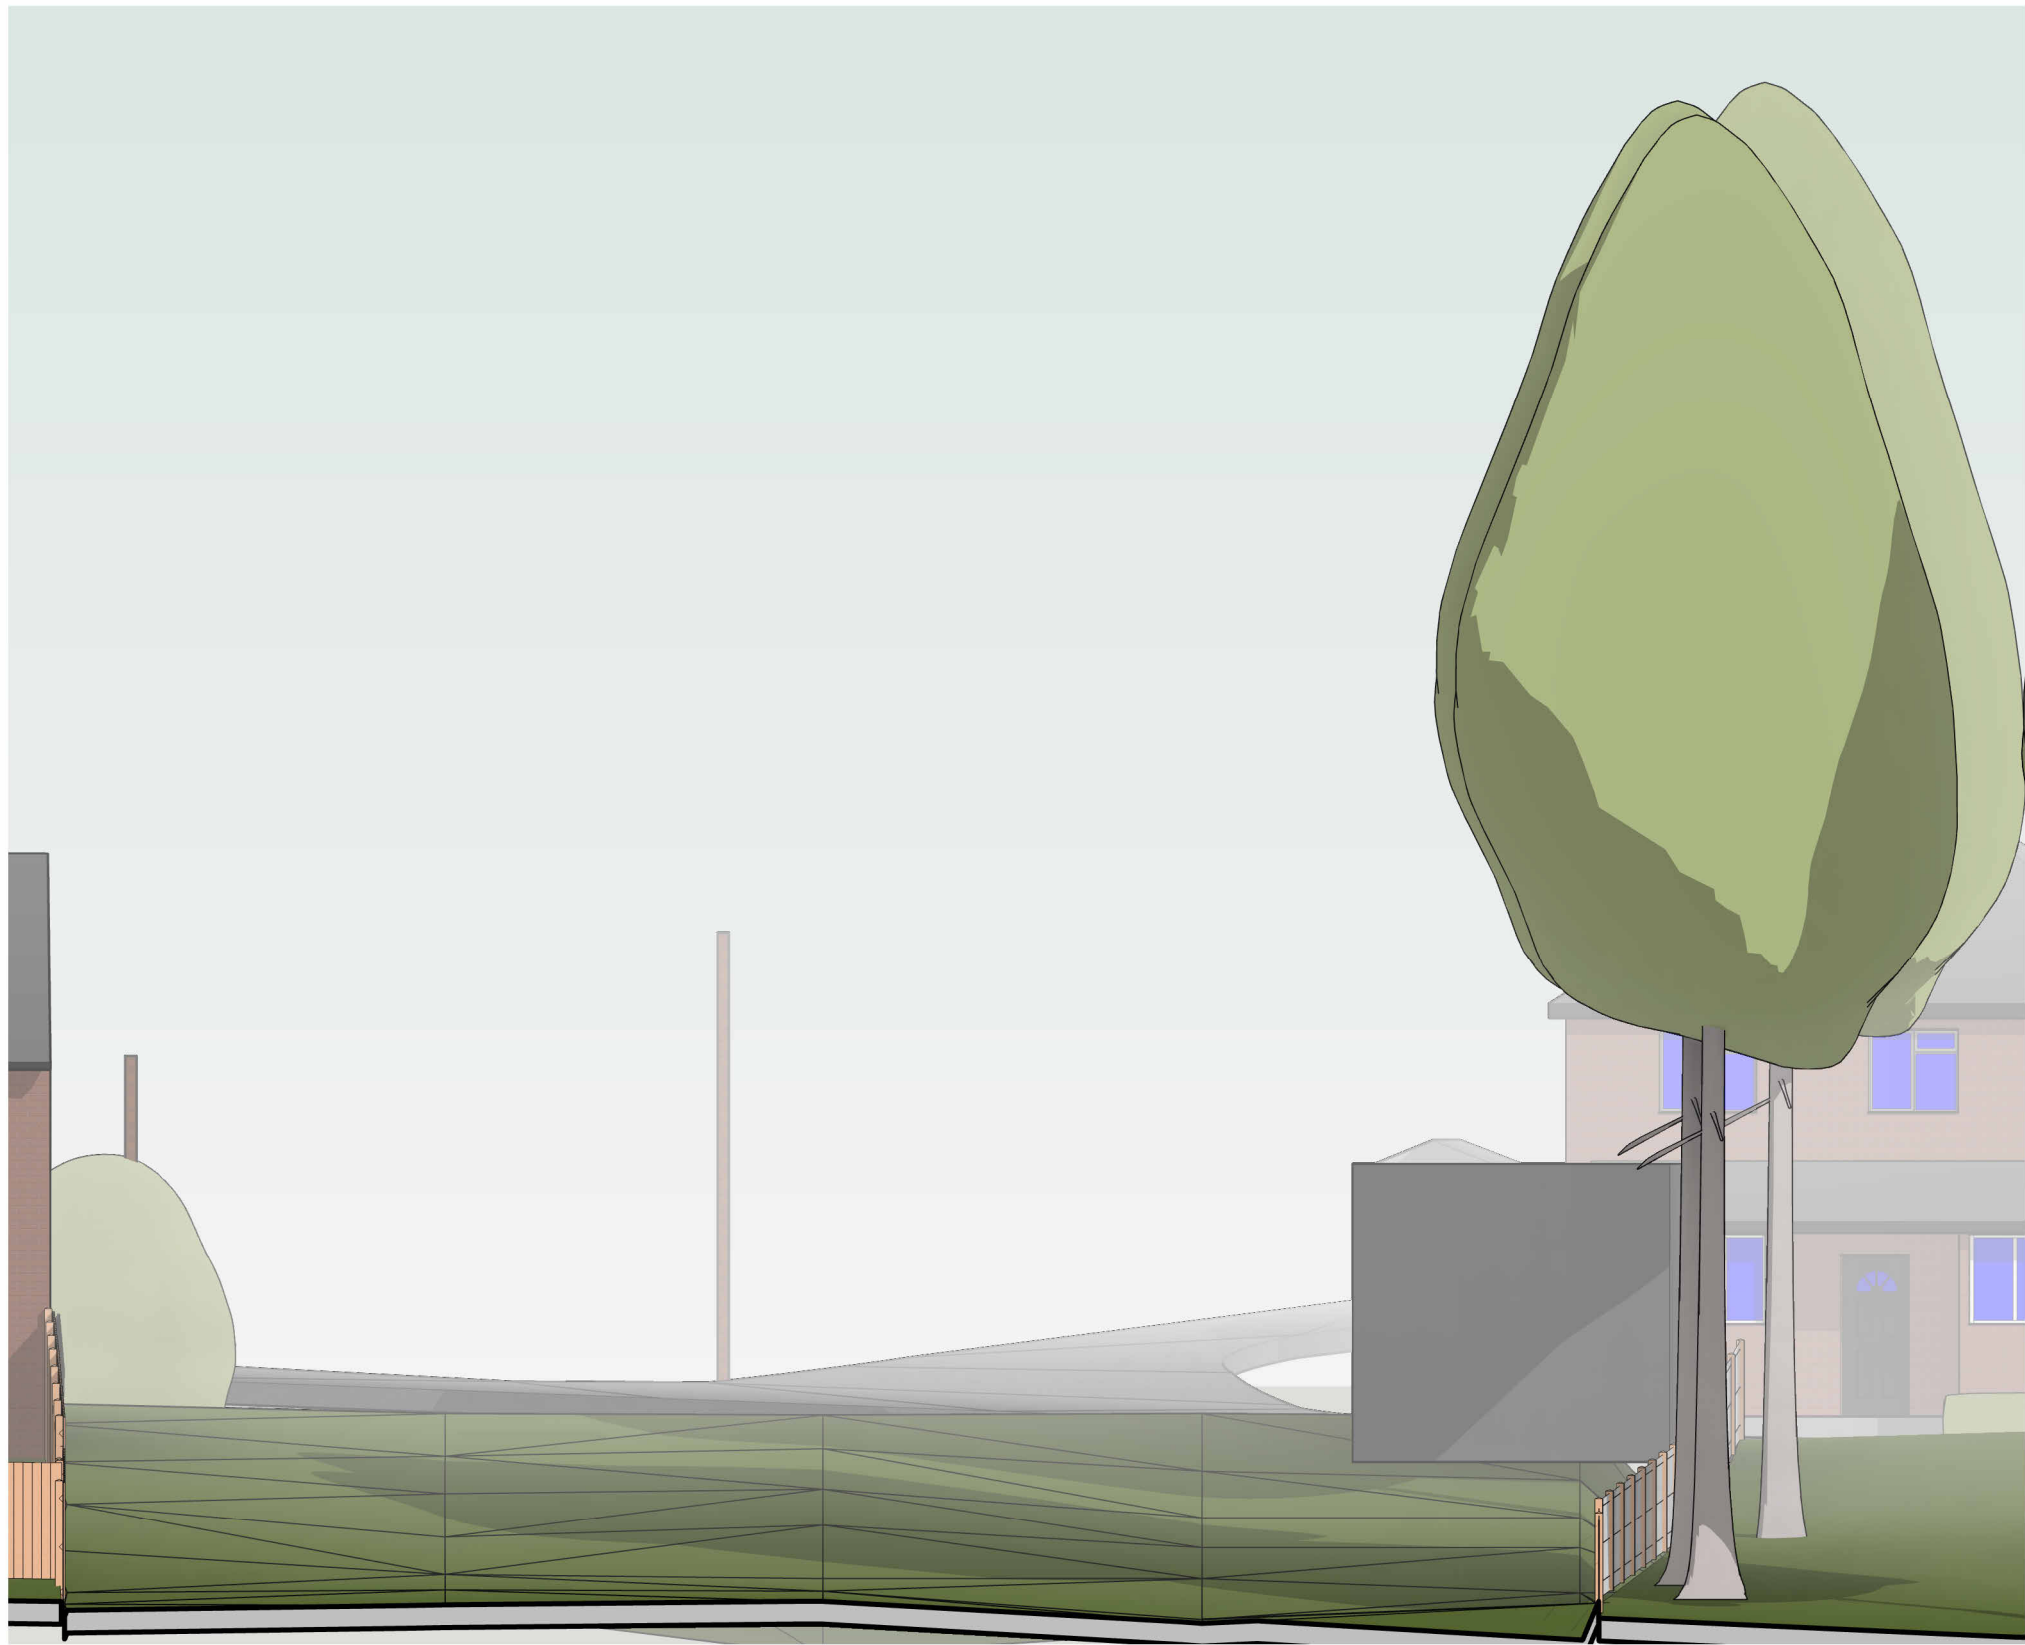

East Elevation
1 : 100

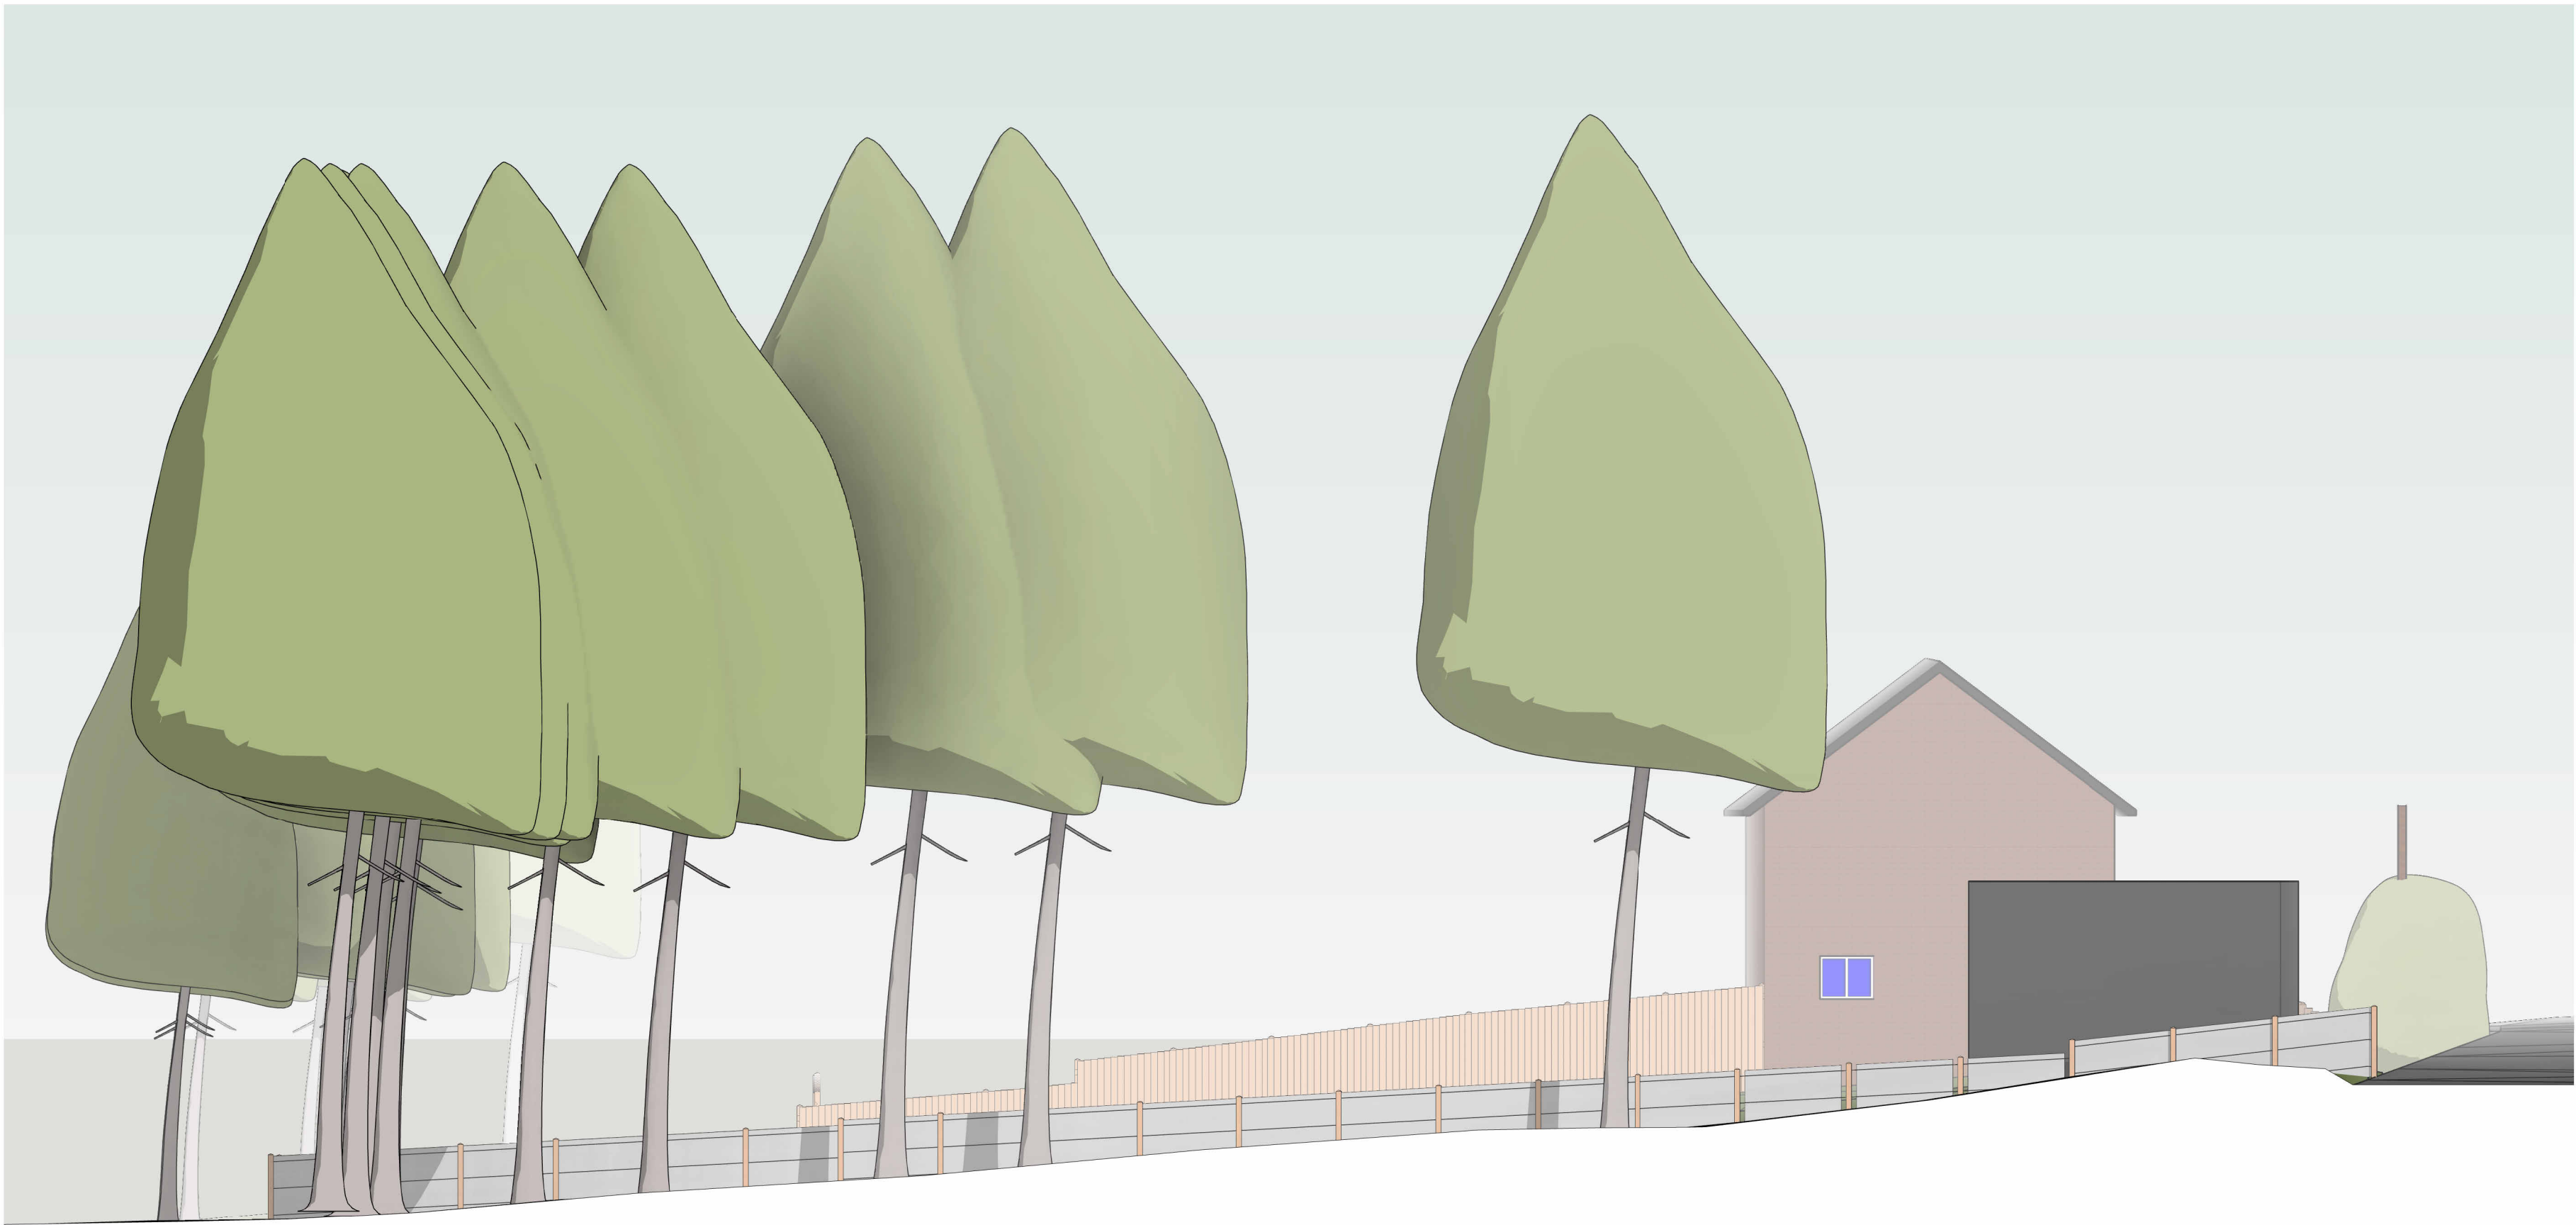

North Elevation
1 : 100

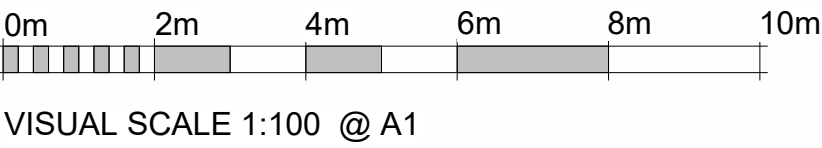

VISUAL SCALE 1:100 @ A1

Notes:

1. THE COPYRIGHT OF THIS DRAWING IS VESTED IN ARCHEVOLVE AND IT MAY NOT BE REPRODUCED IN WHOLE OR PART OR USED FOR THE MANUFACTURE OF ANY ARTICLE WITHOUT THE EXPRESS PERMISSION OF THE COPYRIGHT HOLDERS.
2. WORK TO FIGURED DIMENSIONS ONLY.
3. THIS DRAWING IS TO BE READ IN CONJUNCTION WITH ALL RELEVANT ARCHITECT'S, SERVICE ENGINEER'S AND ARCHEVOLVE AND SPECIFICATIONS.

Revision Number	Revision Description	Issued by	Revision Date
-----------------	----------------------	-----------	---------------

DATE:	STATUS:	SHEET SIZE:
09/03/25	PLANNING ISSUE	A1

SCALE:	DRAWN:	CHECKED:
1 : 100	AP	

CLIENT:	SITE ADDRESS:
James Williams	Land East of MG

DRAWING:
New Build - Scheme
2

TITLE:
Existing Elevations 1 of
2

PROJECT NO:
LEMG

DRAWING NO:
ARC/088/25/02

REVISION:



ARCHEVOLVE

✉ // design [@archevolve.co.uk](mailto:design@archevolve.co.uk)

🌐 // [www. archevolve.co.uk](http://www.archevolve.co.uk)

☎ // 07830 325566

