





Site Plan
1 : 500

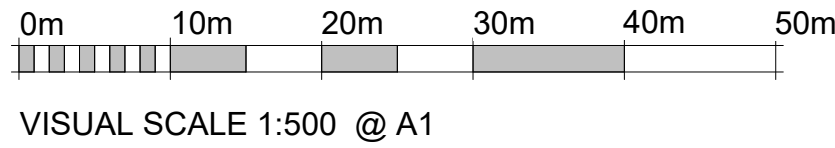

VISUAL SCALE 1:500 @ A1



Location Plan
1 : 1250

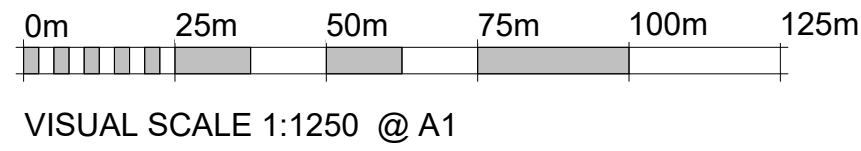

VISUAL SCALE 1:1250 @ A1



Notes:

1. THE COPYRIGHT OF THIS DRAWING IS VESTED IN ARCHEVOLVE AND IT MAY NOT BE REPRODUCED IN WHOLE OR PART OR USED FOR THE MANUFACTURE OF ANY ARTICLE WITHOUT THE EXPRESS PERMISSION OF THE COPYRIGHT HOLDERS.
2. WORK TO FIGURED DIMENSIONS ONLY.
3. THIS DRAWING IS TO BE READ IN CONJUNCTION WITH ALL RELEVANT ARCHITECT'S, SERVICE ENGINEER'S AND ARCHEVOLVE AND SPECIFICATIONS.

Revision Number	Revision Description	Issued by	Revision Date
-----------------	----------------------	-----------	---------------

DATE: 09/03/25 STATUS: PLANNING ISSUE SHEET SIZE: A1

SCALE: As Indicated DRAWN: AP CHECKED:

CLIENT: James Williams SITE ADDRESS: Land East of MG

DRAWING: New Build - Scheme 2
TITLE: Existing Site and Location Plan
DRAWING NO: ARC/08825/05
PROJECT NO: LEMG



ARCHEVOLVE

design @archevolve.co.uk

WEB www. archevolve.co.uk

07830 325566

