




5000

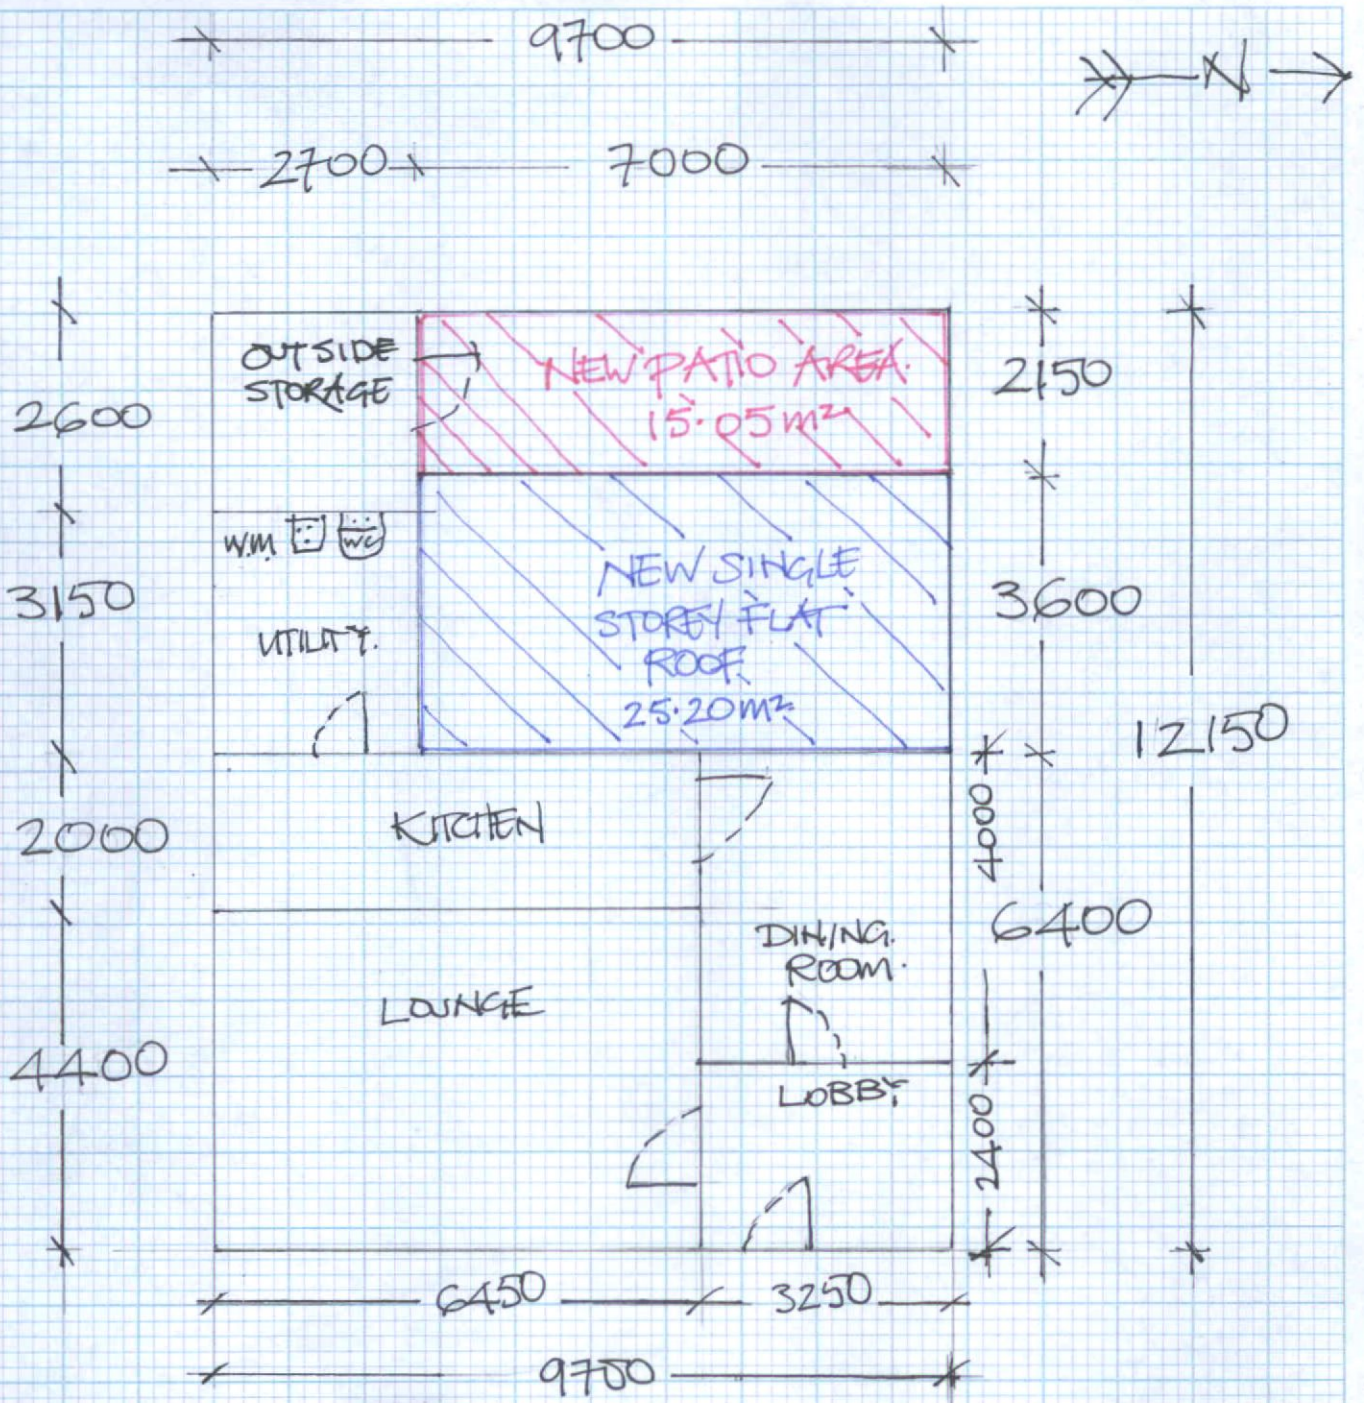

0 1 2 3 4 5

SCALE 1:100

NOTES.

1. THE EXISTING FLOOR PLAN SHOWN IN BLACK
2. THE FOOTPRINT OF THE NEW GF EXTENSION HATCHED IN BLUE
3. THE NEW PATIO AREA IS HATCHED IN RED

TITLE: PROPOSED NEW
GROUND FLOOR
ROOM WITH
ADJOINING PATIO

At

26 TURZE ROAD
RUDGICK, HORSHAM
WEST SUSSEX
RH12 3AS.

GF PLAN 02
SCALE 1:100
DATED 11.05.2026