



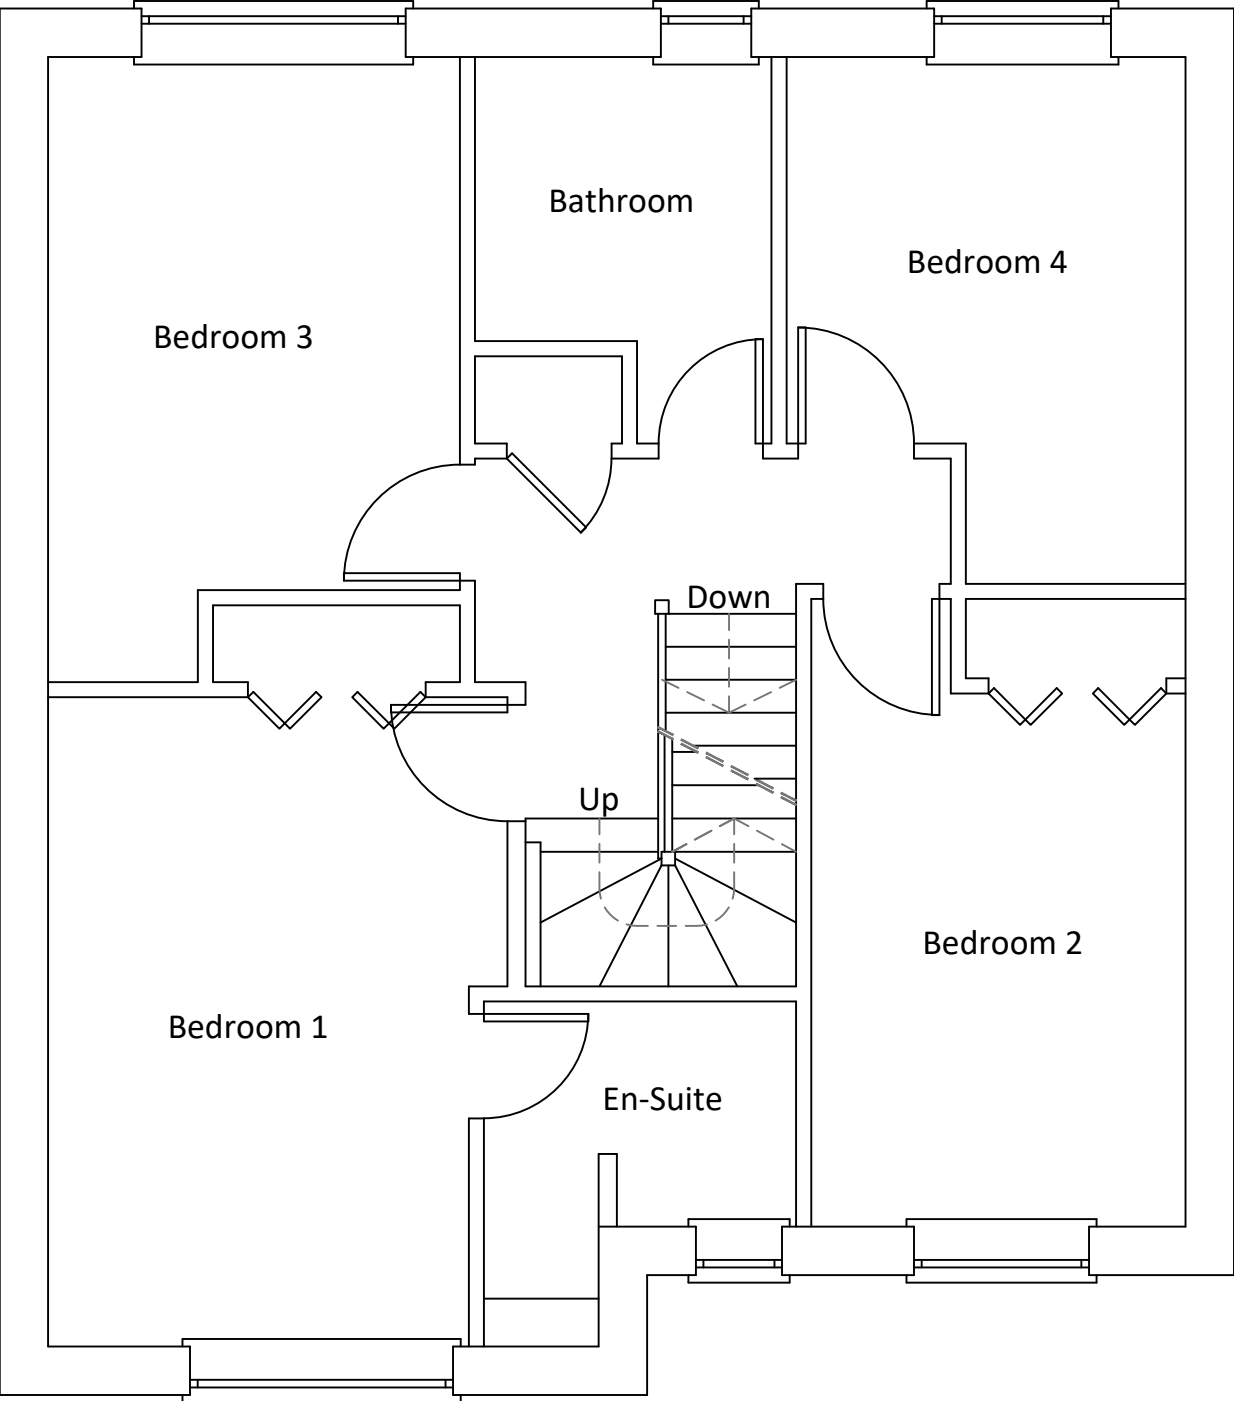

Proposed First Floor Plan

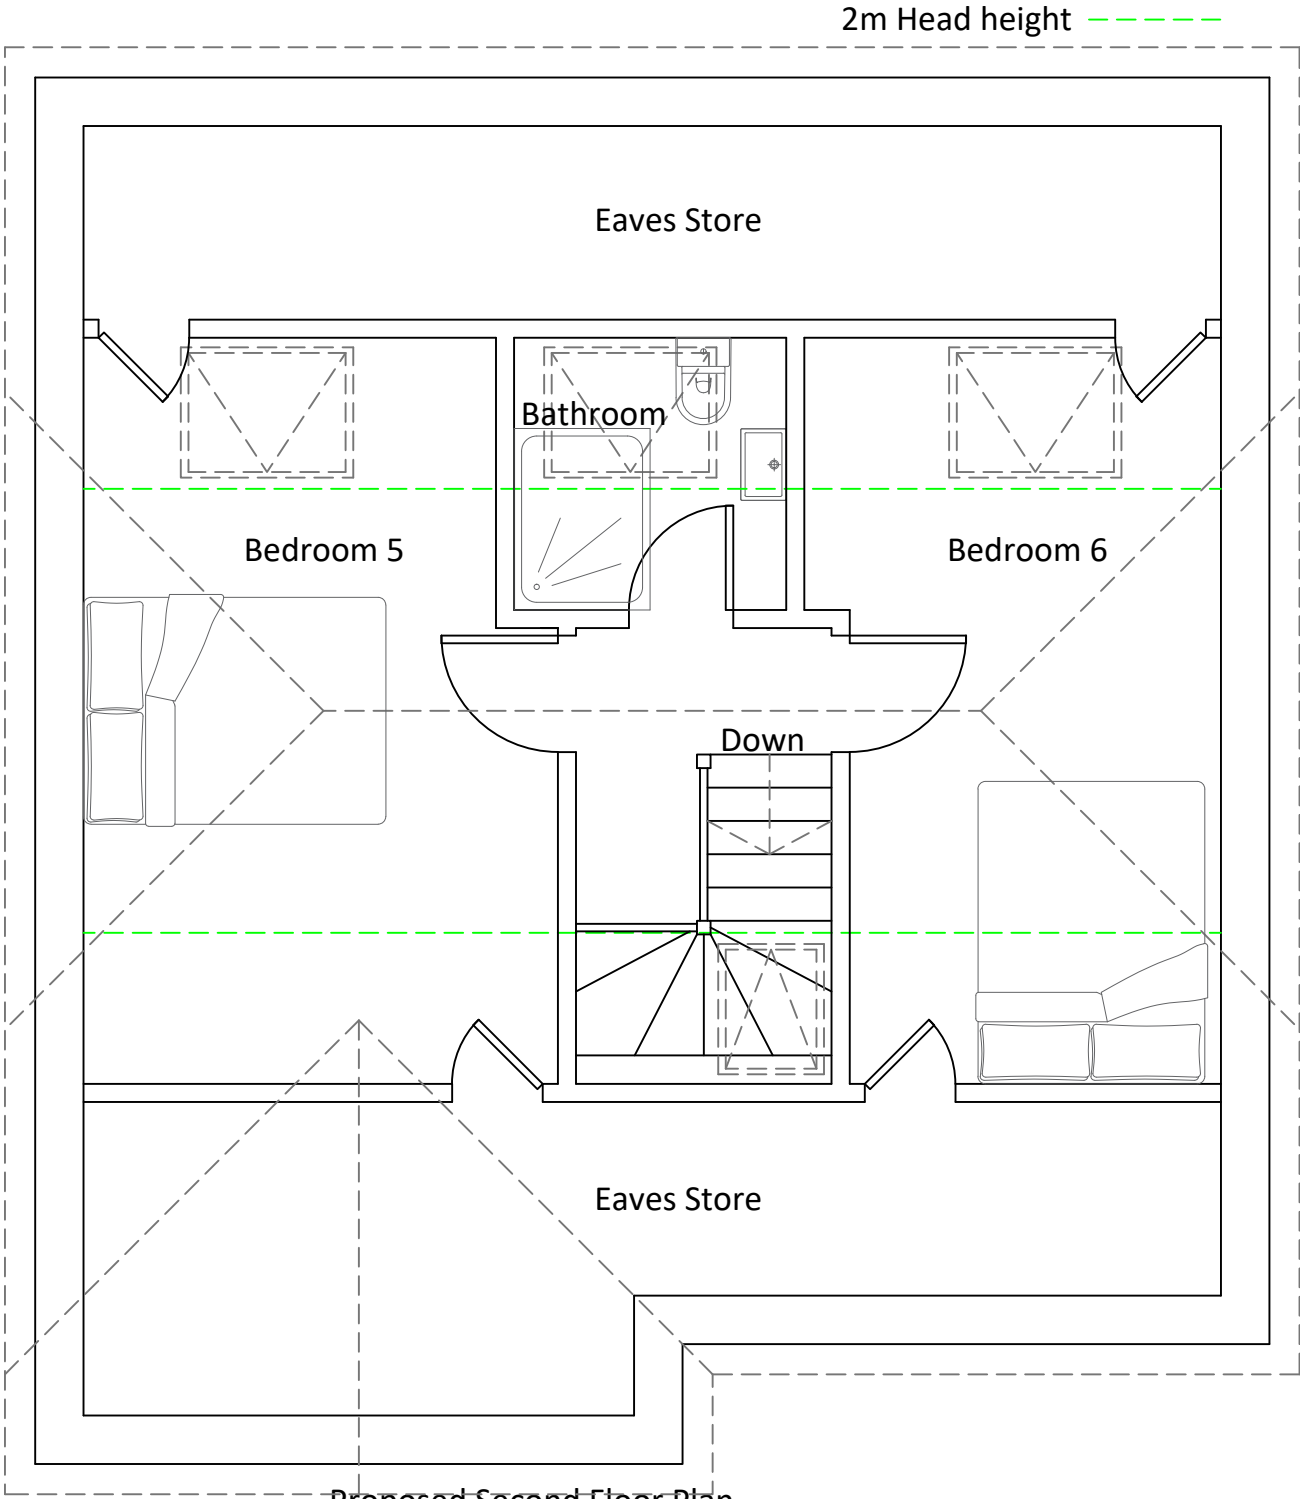

Proposed Second Floor Plan



Mount View
Tattenham Crescent
Epsom
KT18 5NU

T 07402981208
E jack@commercialdrawing.com
W www.commercialdrawing.com

Drawing Title
Proposed First & Second Floor Plan

Project
1 Poppy Close Southwater RH13 9GW

Client
Mr & Mrs Redford

Scale @ A3	Issue Date	Drawn By
1:50	19/02/2026	JT
Job No.	Drawing No.	Revision
PYC/2026	005	

Notes
Contractors should not scale or use the dimensions shown on this drawing. Any dimensions should be verified from the contractors own measurements taken on site before any the manufacture or installation of any materials. This drawing is the property of CDS Ltd. it should not be copied or issued without their consent.