



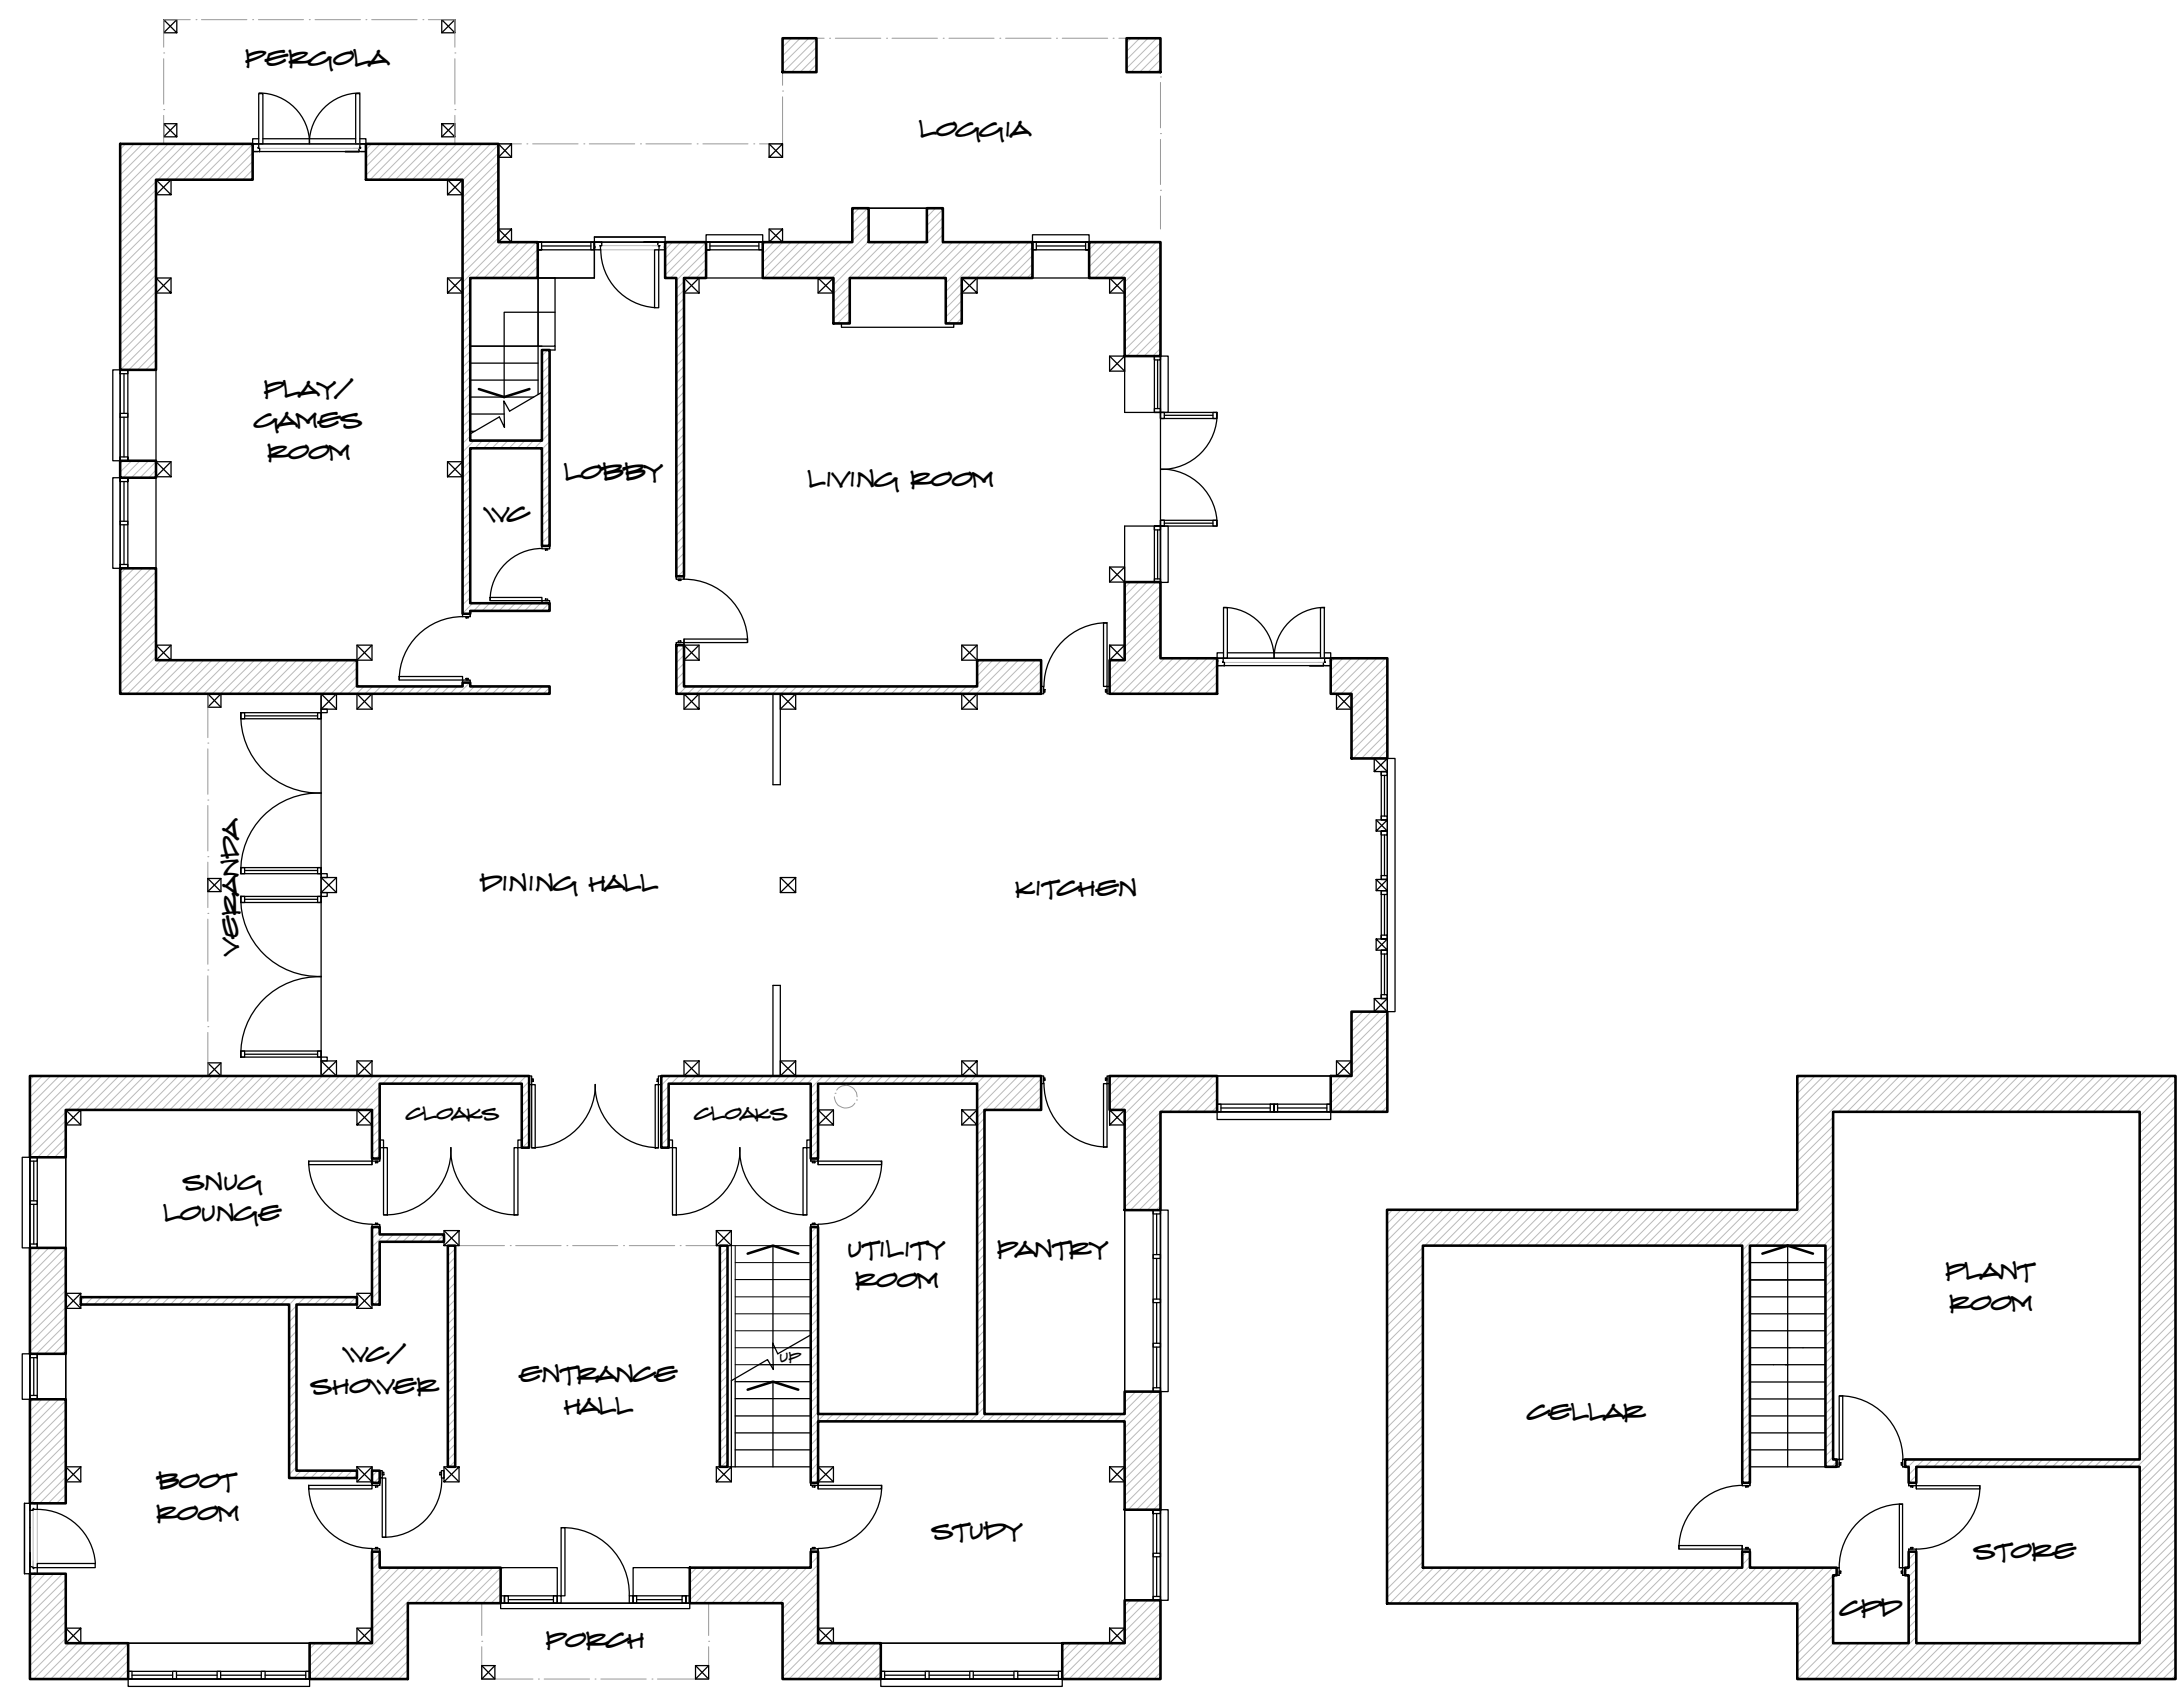

GROUND FLOOR PLAN

LOWER GROUND FLOOR PLAN

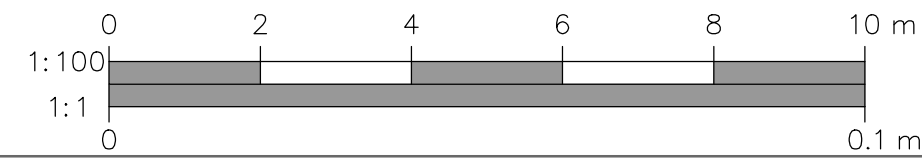

OAKWRIGHTS®
OAKLAND VALE
BY DESIGN
Oakland Vale Ltd, Innovation Centre,
Unit 65, Highfield Drive, Churchfields,
St Leonards-on-Sea, East Sussex, TN38
9UH.
T: 01424 214411
E: info@oaklandvale.co.uk
W: www.oaklandvale.co.uk
Oakland Vale by design is a trading
name of Oakland Vale Ltd.

DRAWING PRODUCED BY

T.J. Crump Oakwrights Ltd.
The Lakes, Swainshill,
Hereford, HR4 7PU

+44 (0) 1432 353353
enquiries@oakwrights.co.uk

NOTE
© This drawing, its contents, and all information contained
therein is protected by copyright. It may be used once only for
its intended purpose under a contract with T J Crump
Oakwrights Ltd, but specifically not for any other use or
purpose. This drawing is for Planning purposes and does not
constitute a construction issue drawing. All setting out
dimensions and levels are indicative and are subject to
detailed site survey and site conditions. The Client and their
agent are responsible for ensuring that Building Control and
construction drawings are carried out following Planning
Approval. Scaling from this drawing is for Local Planning
Authority information only.

REVISION

CLIENT
Mr & Mrs N. Warner

SITE ADDRESS
Pinewood,
Woodlands Lane, Colegate,
Horsham, RH13 6HU

PROJECT
Proposed Replacement Dwelling

DEPARTMENT
Architecture

DRAWING
Proposed Ground Floor Plan

SCALE
1:100@A3

DATE DRAWN
12.06.26

DATE ISSUED
12.06.26

DRAWN
JK

CHECKED
DB

DWG. NO.
2310899-05

REV.
-