


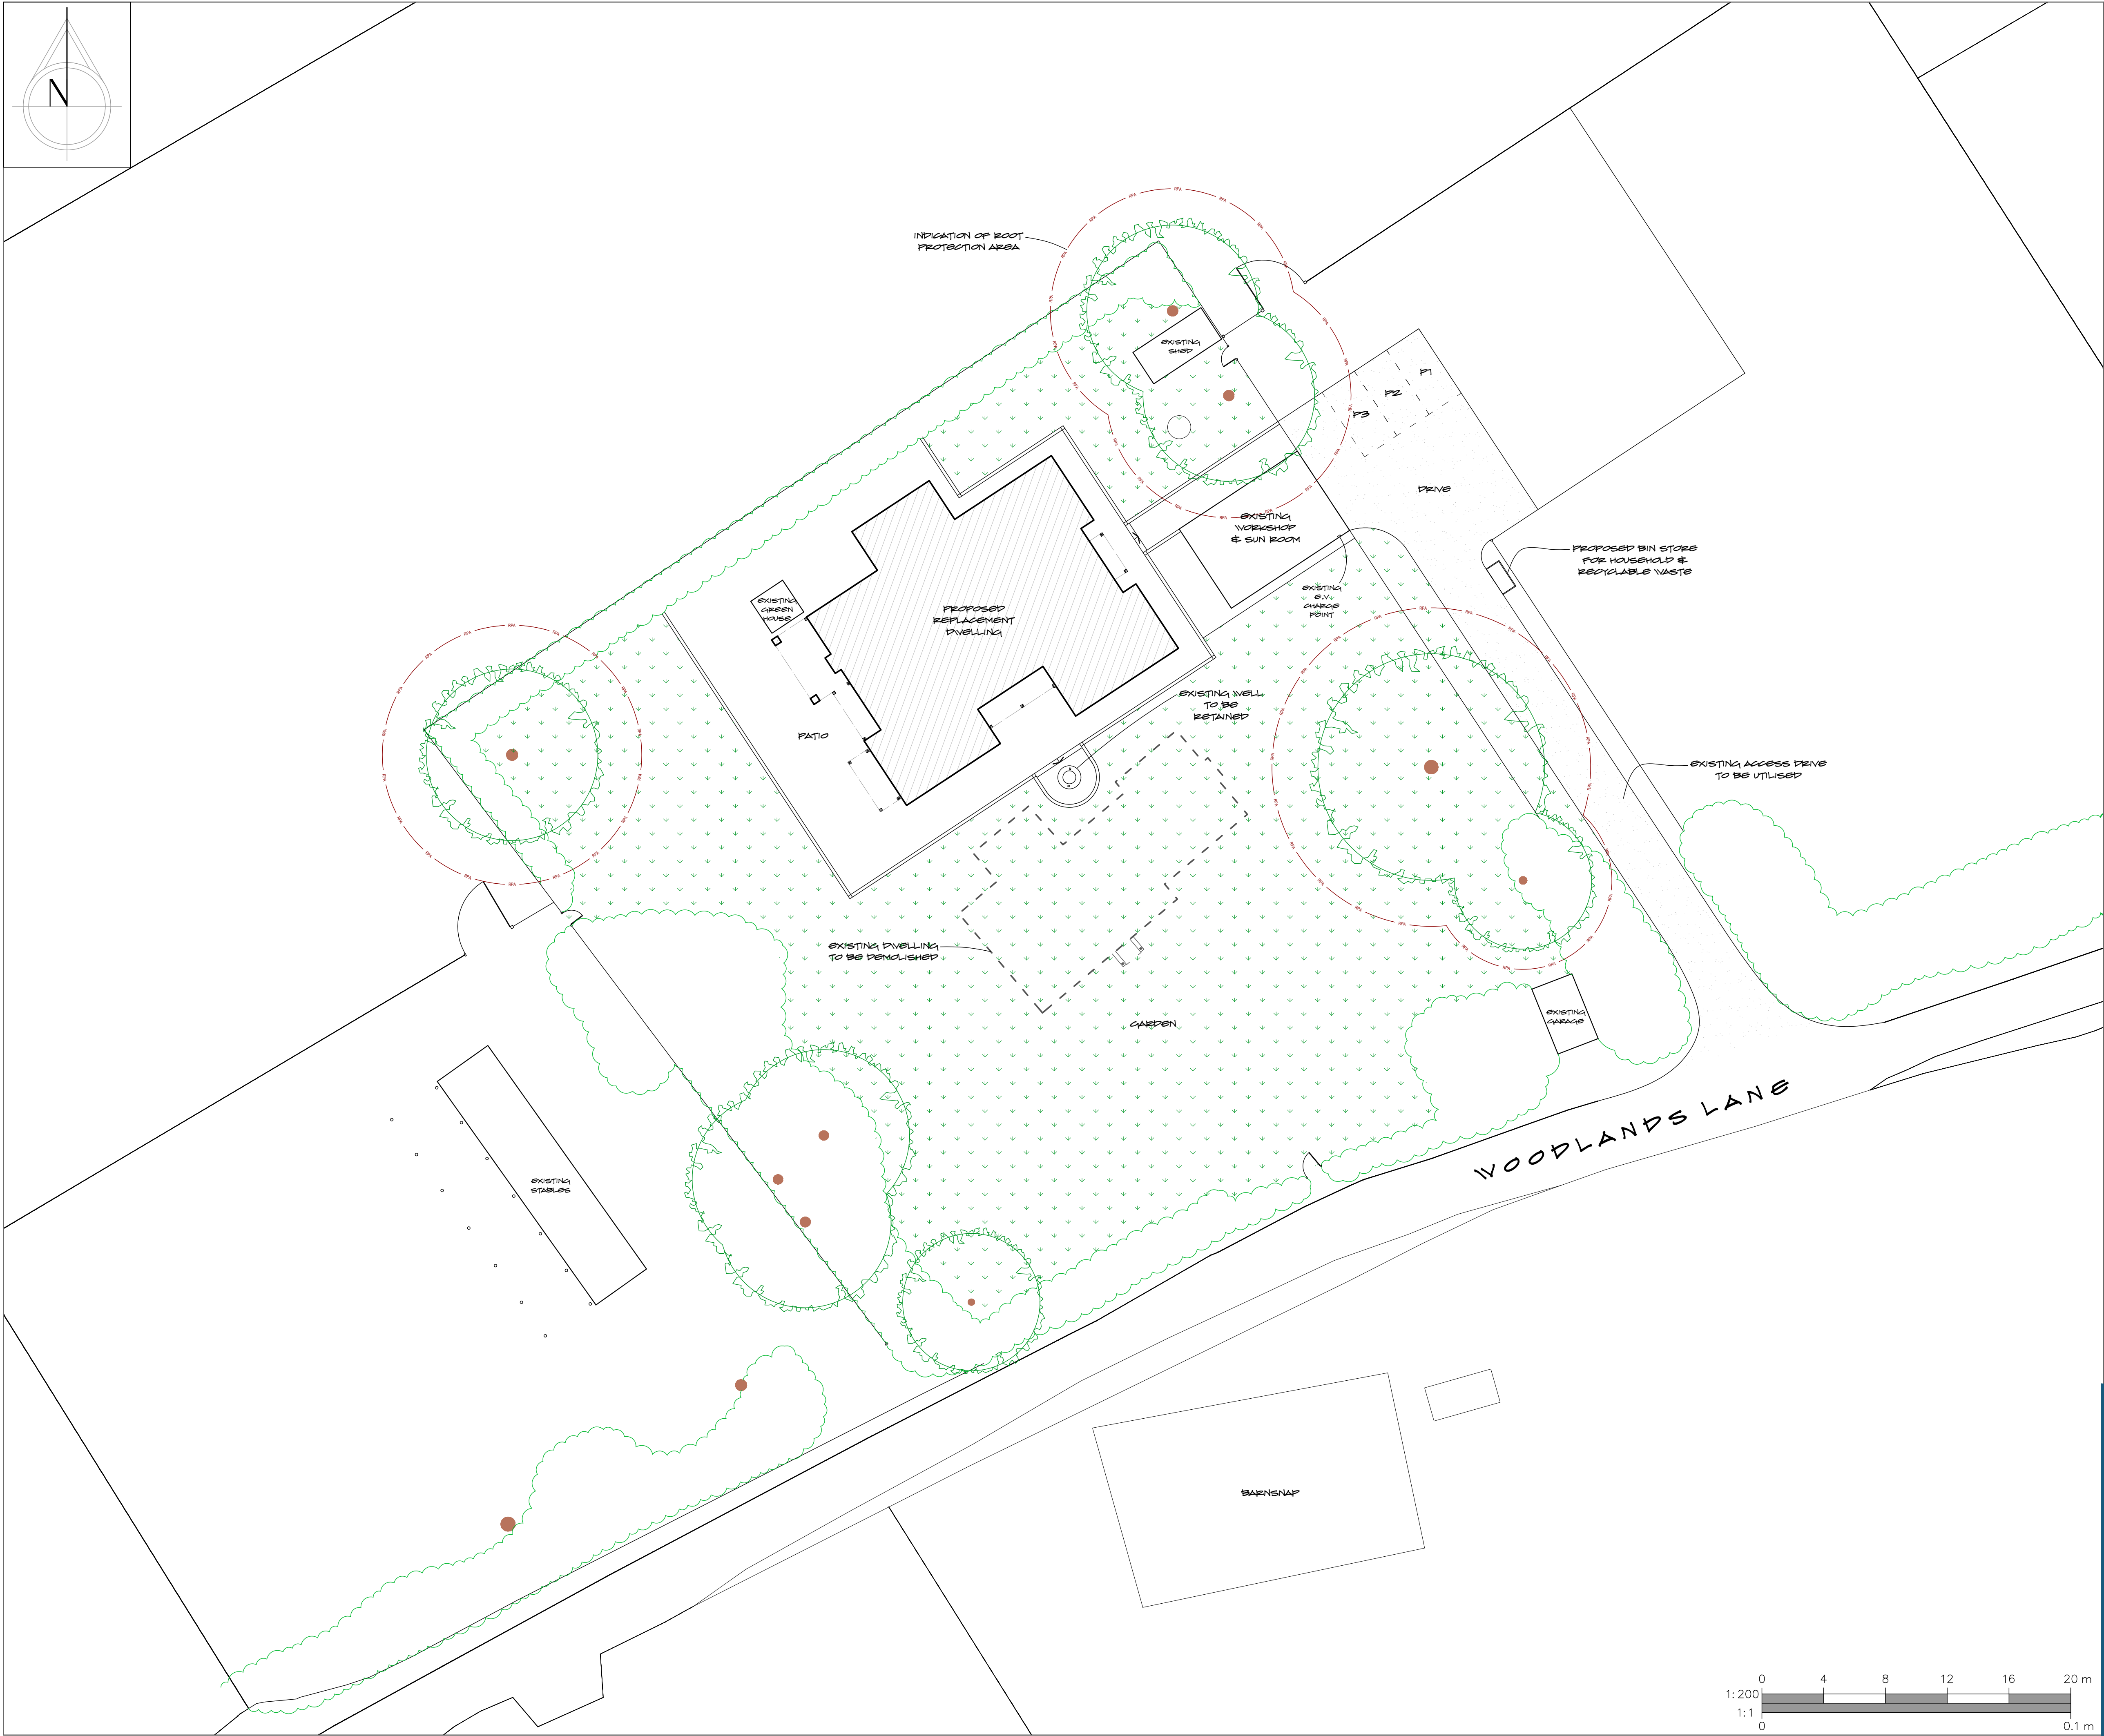

DRAWING PRODUCED BY

T.J. Crump Oakwrights Ltd.  
The Lakes, Swainshill,  
Hereford, HR4 7PU  
  
+44 (0) 1432 353353  
enquiries@oakwrights.co.uk

NOTE  
© This drawing, its contents, and all information contained  
therein is protected by copyright. It may be used once only for  
its intended purpose under a contract with T J Crump  
Oakwrights Ltd, but specifically not for any other use or  
purpose. This drawing is for Planning purposes and does not  
constitute a construction issue drawing. All setting out  
dimensions and levels are indicative and are subject to  
detailed site survey and site conditions. The Client and their  
agent are responsible for ensuring that Building Control and  
construction drawings are carried out following Planning  
Approval. Scaling from this drawing is for Local Planning  
Authority information only.

REVISION

CLIENT  
Mr & Mrs N. Warner  
  
SITE ADDRESS  
Pinewood,  
Woodlands Lane, Colegate,  
Horsham, RH13 6HU  
  
PROJECT  
Proposed Replacement Dwelling

|                               |                         |
|-------------------------------|-------------------------|
| DEPARTMENT<br>Architecture    |                         |
| DRAWING<br>Proposed Site Plan |                         |
| SCALE<br>1:200@A1             |                         |
| DATE DRAWN<br>12.06.26        | DATE ISSUED<br>12.06.26 |
| DRAWN<br>JK                   | CHECKED<br>DB           |
| DWG. NO.<br>2310899-08        | REV.<br>-               |