




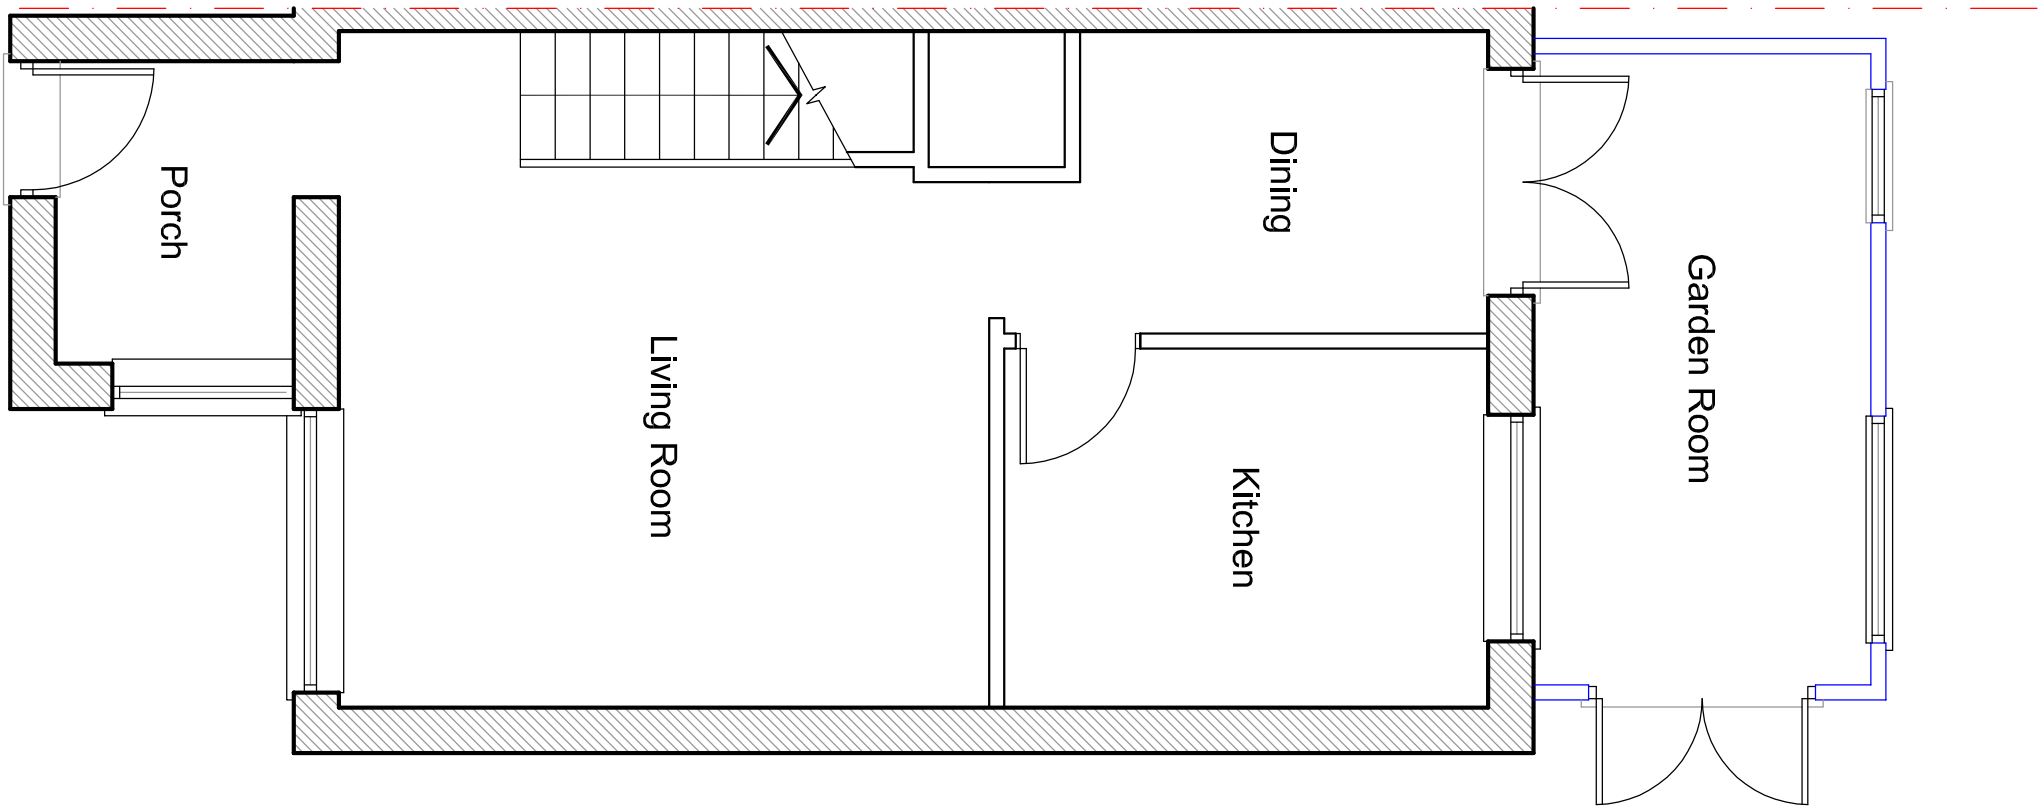

PROPOSED GROUND FLOOR PLAN

 


PROPOSED ROOF PLAN

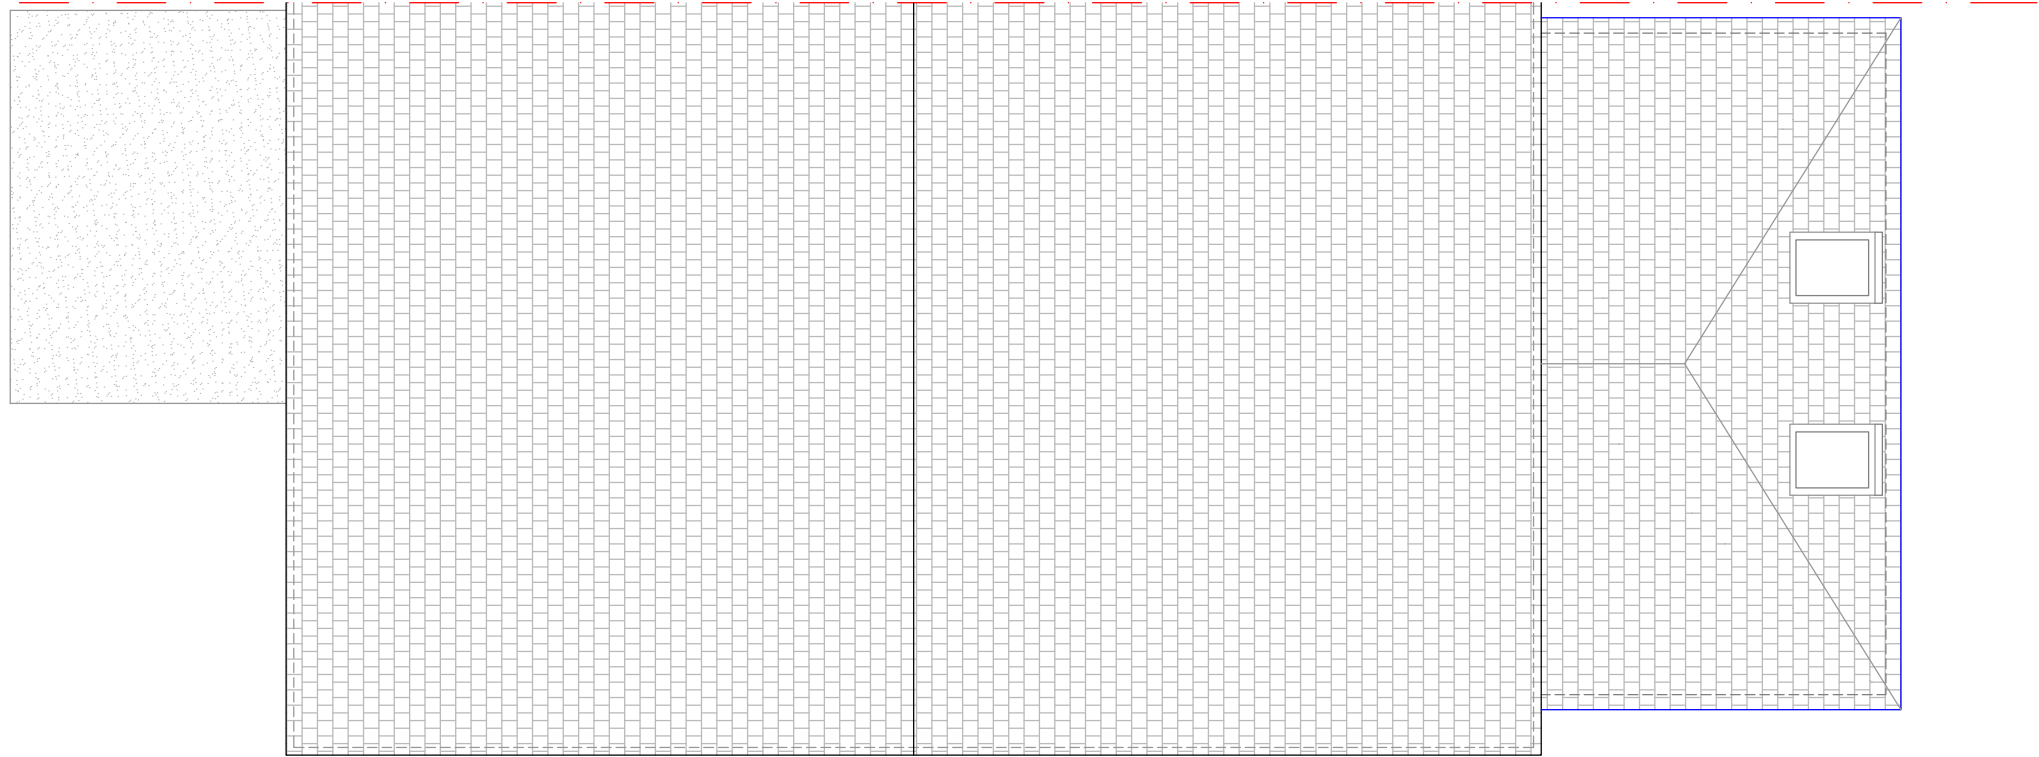


PROPOSED FRONT ELEVATION


UNALTERED - AS EXISTING

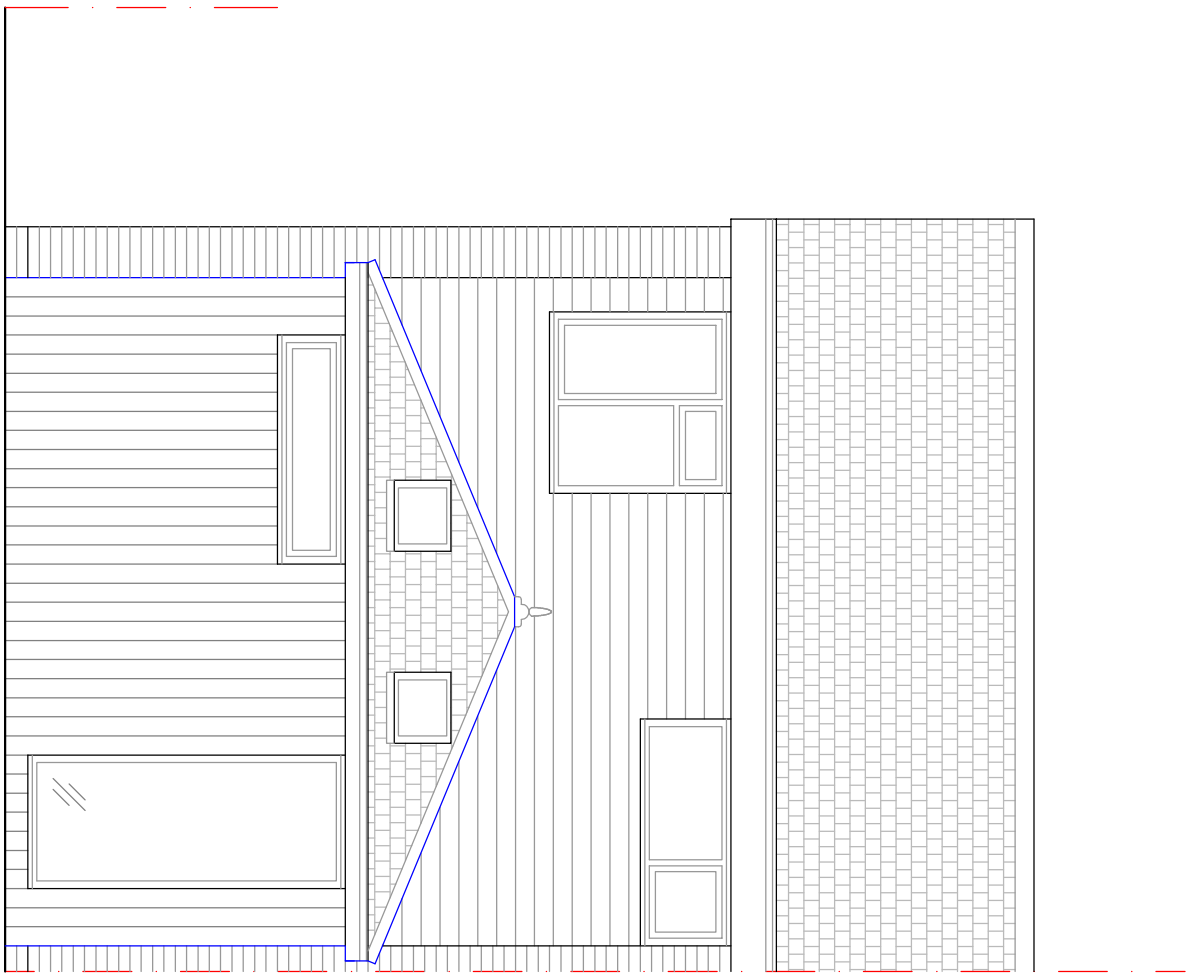

PROPOSED REAR ELEVATION

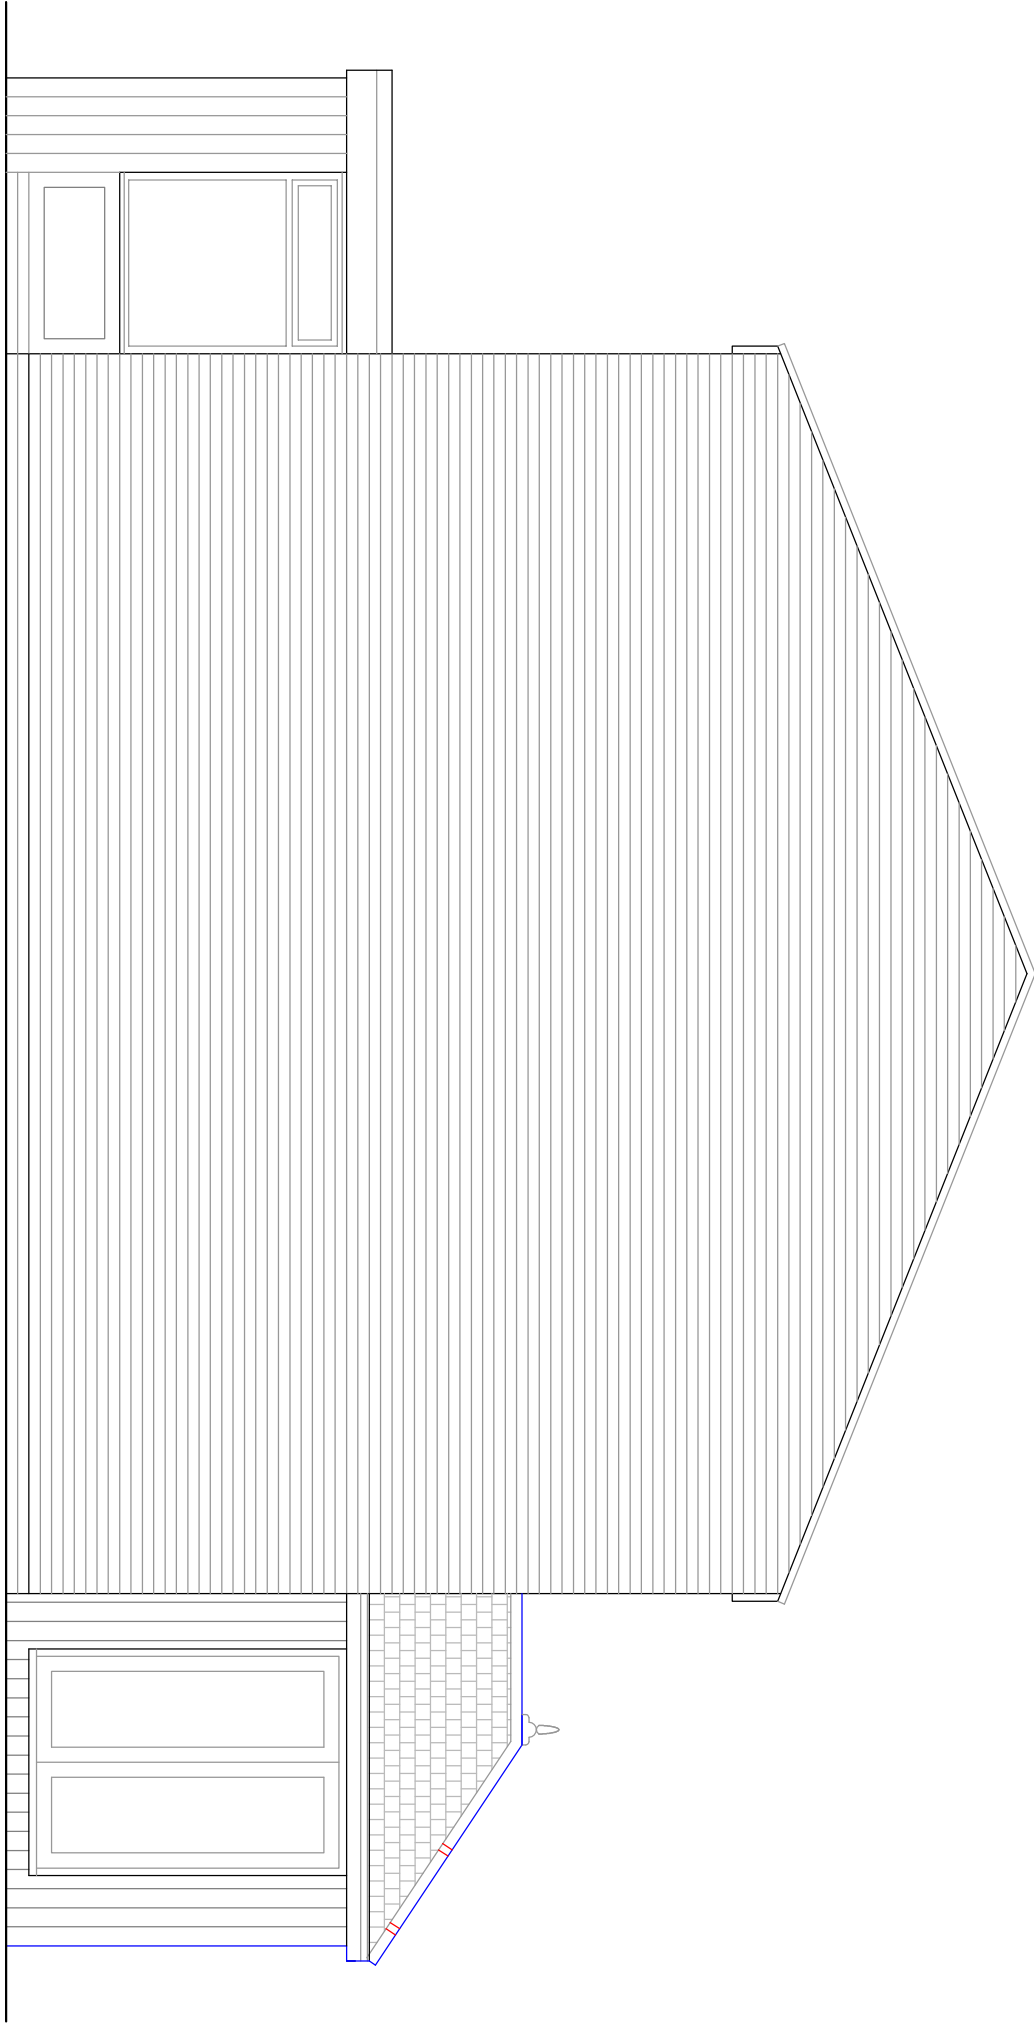

PROPOSED RH FLANK ELEVATION

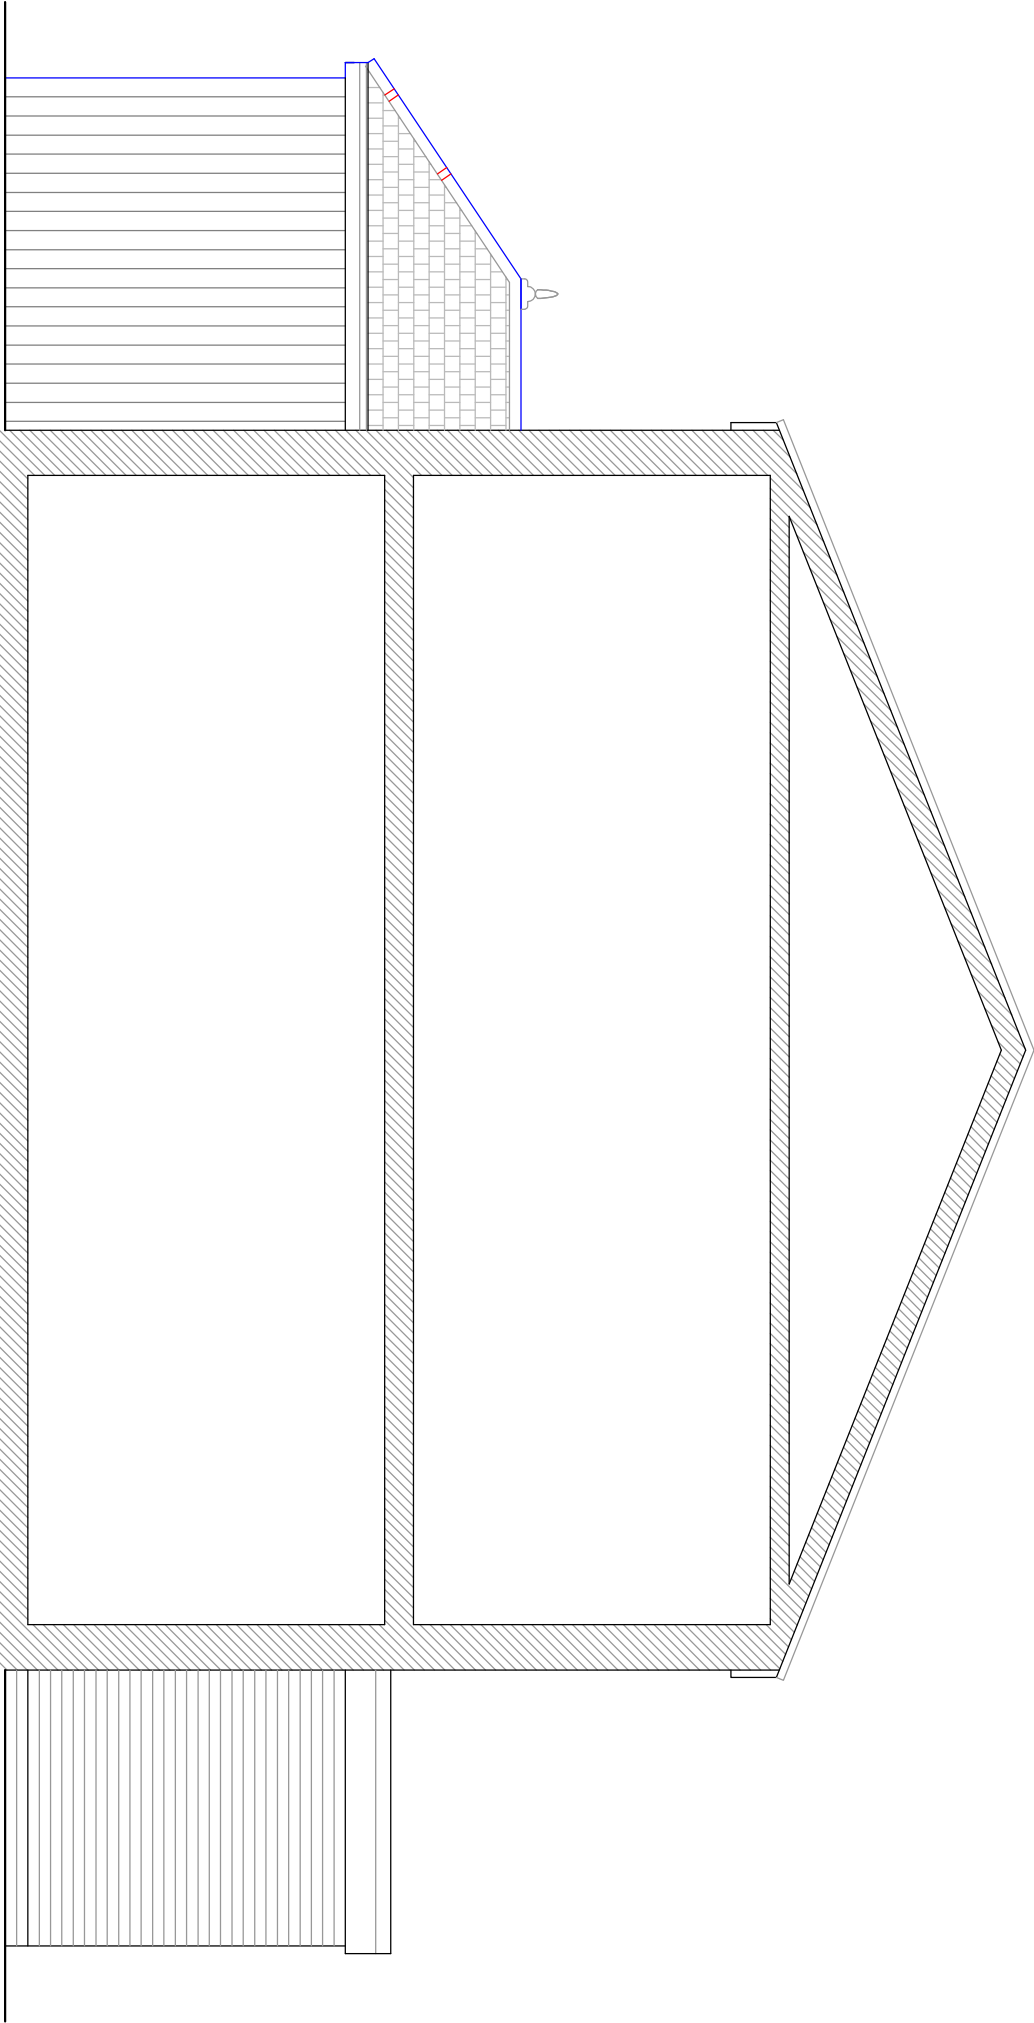

PROPOSED LH FLANK ELEVATION

Impact Design Solutions

Planning and Building Control Specialists

email: impactdesign@email.com

mobile: 07920 714945

Project

58 Thelton Avenue, Broadbridge Heath,
Horsham, RH12 3LT

Drawing

Proposed Views

Scale

1:50 @ A1 / 1:100 @ A3

Date

SEP 2026

Drawing No.

2609-58Thelton-02

P1	ISSUED FOR CERTIFICATE OF LAWFULNESS	25/09/26	SJ
I	ISSUED FOR COMMENT	25/09/26	SJ
Rev	Description	Date	By