
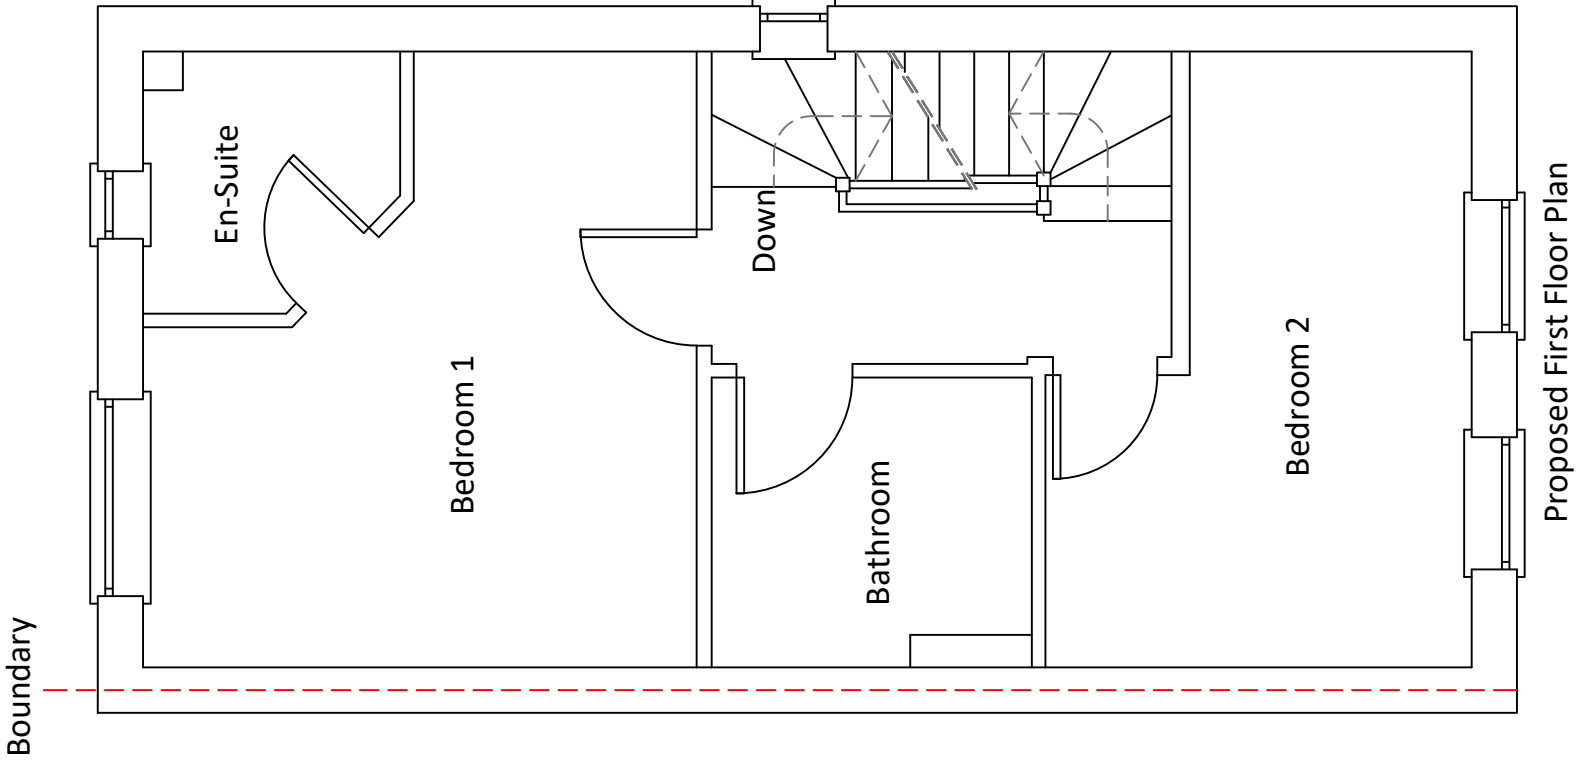


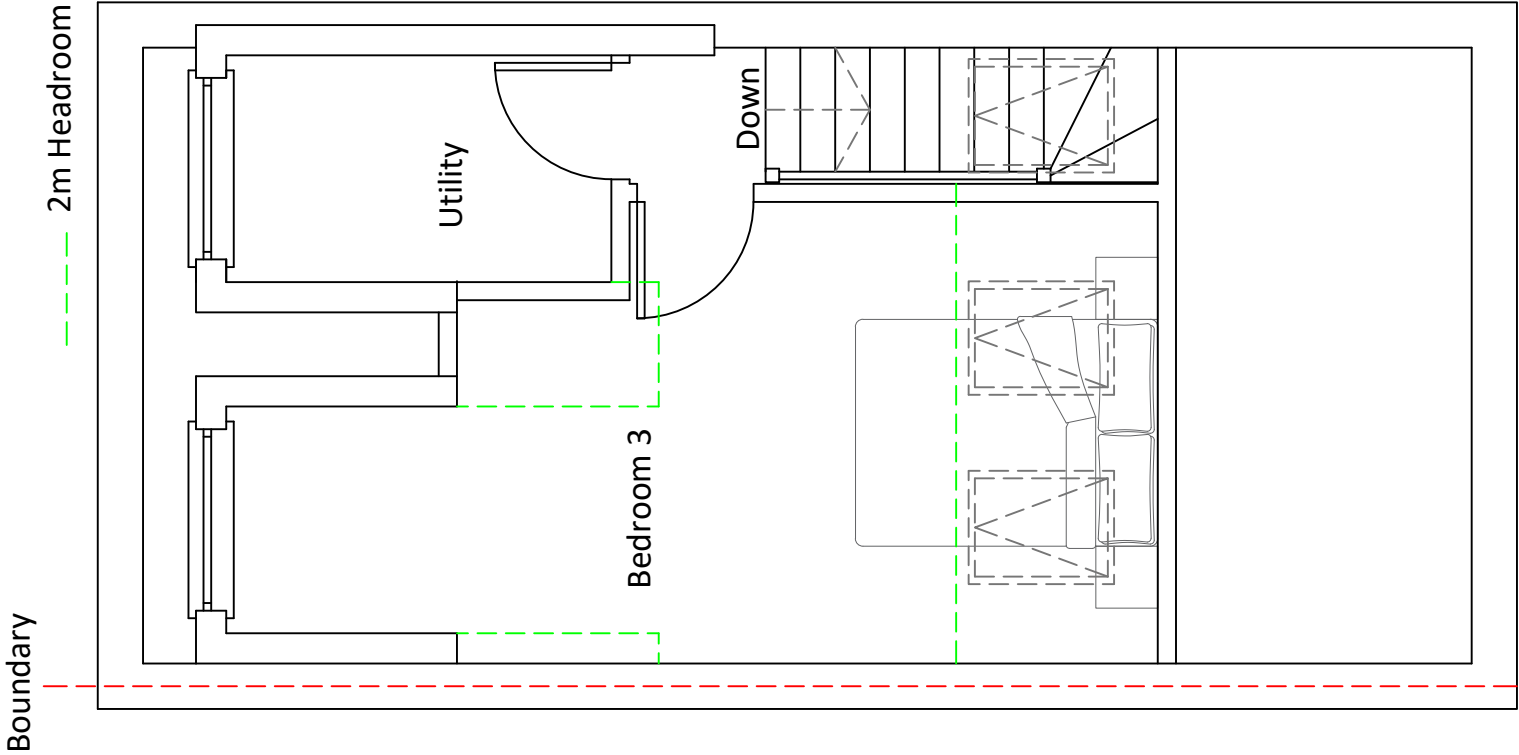

Mount View
Tattenham Crescent
Epsom
KT18 5NU

T 07402981208
E jack@commercialdrawing.com
W www.commercialdrawing.com

Drawing Title

Proposed Floor Plans

Project

4 Woodpeckers
Southwater
RH13 9AA

Client

Mr & Mrs Fielding

Scale @ A3

1:50

Job No.

WPK/2025

Issue Date

27/11/2025

Drawing No.

002

Drawn By

JT

Revision

Notes

Contractors should not scale or use the dimensions shown on this drawing. Any dimensions should be verified from the contractors own measurements taken on site before any the manufacture or installation of any materials.

This drawing is the property of CDS Ltd. it should not be copied or issued without their consent.