




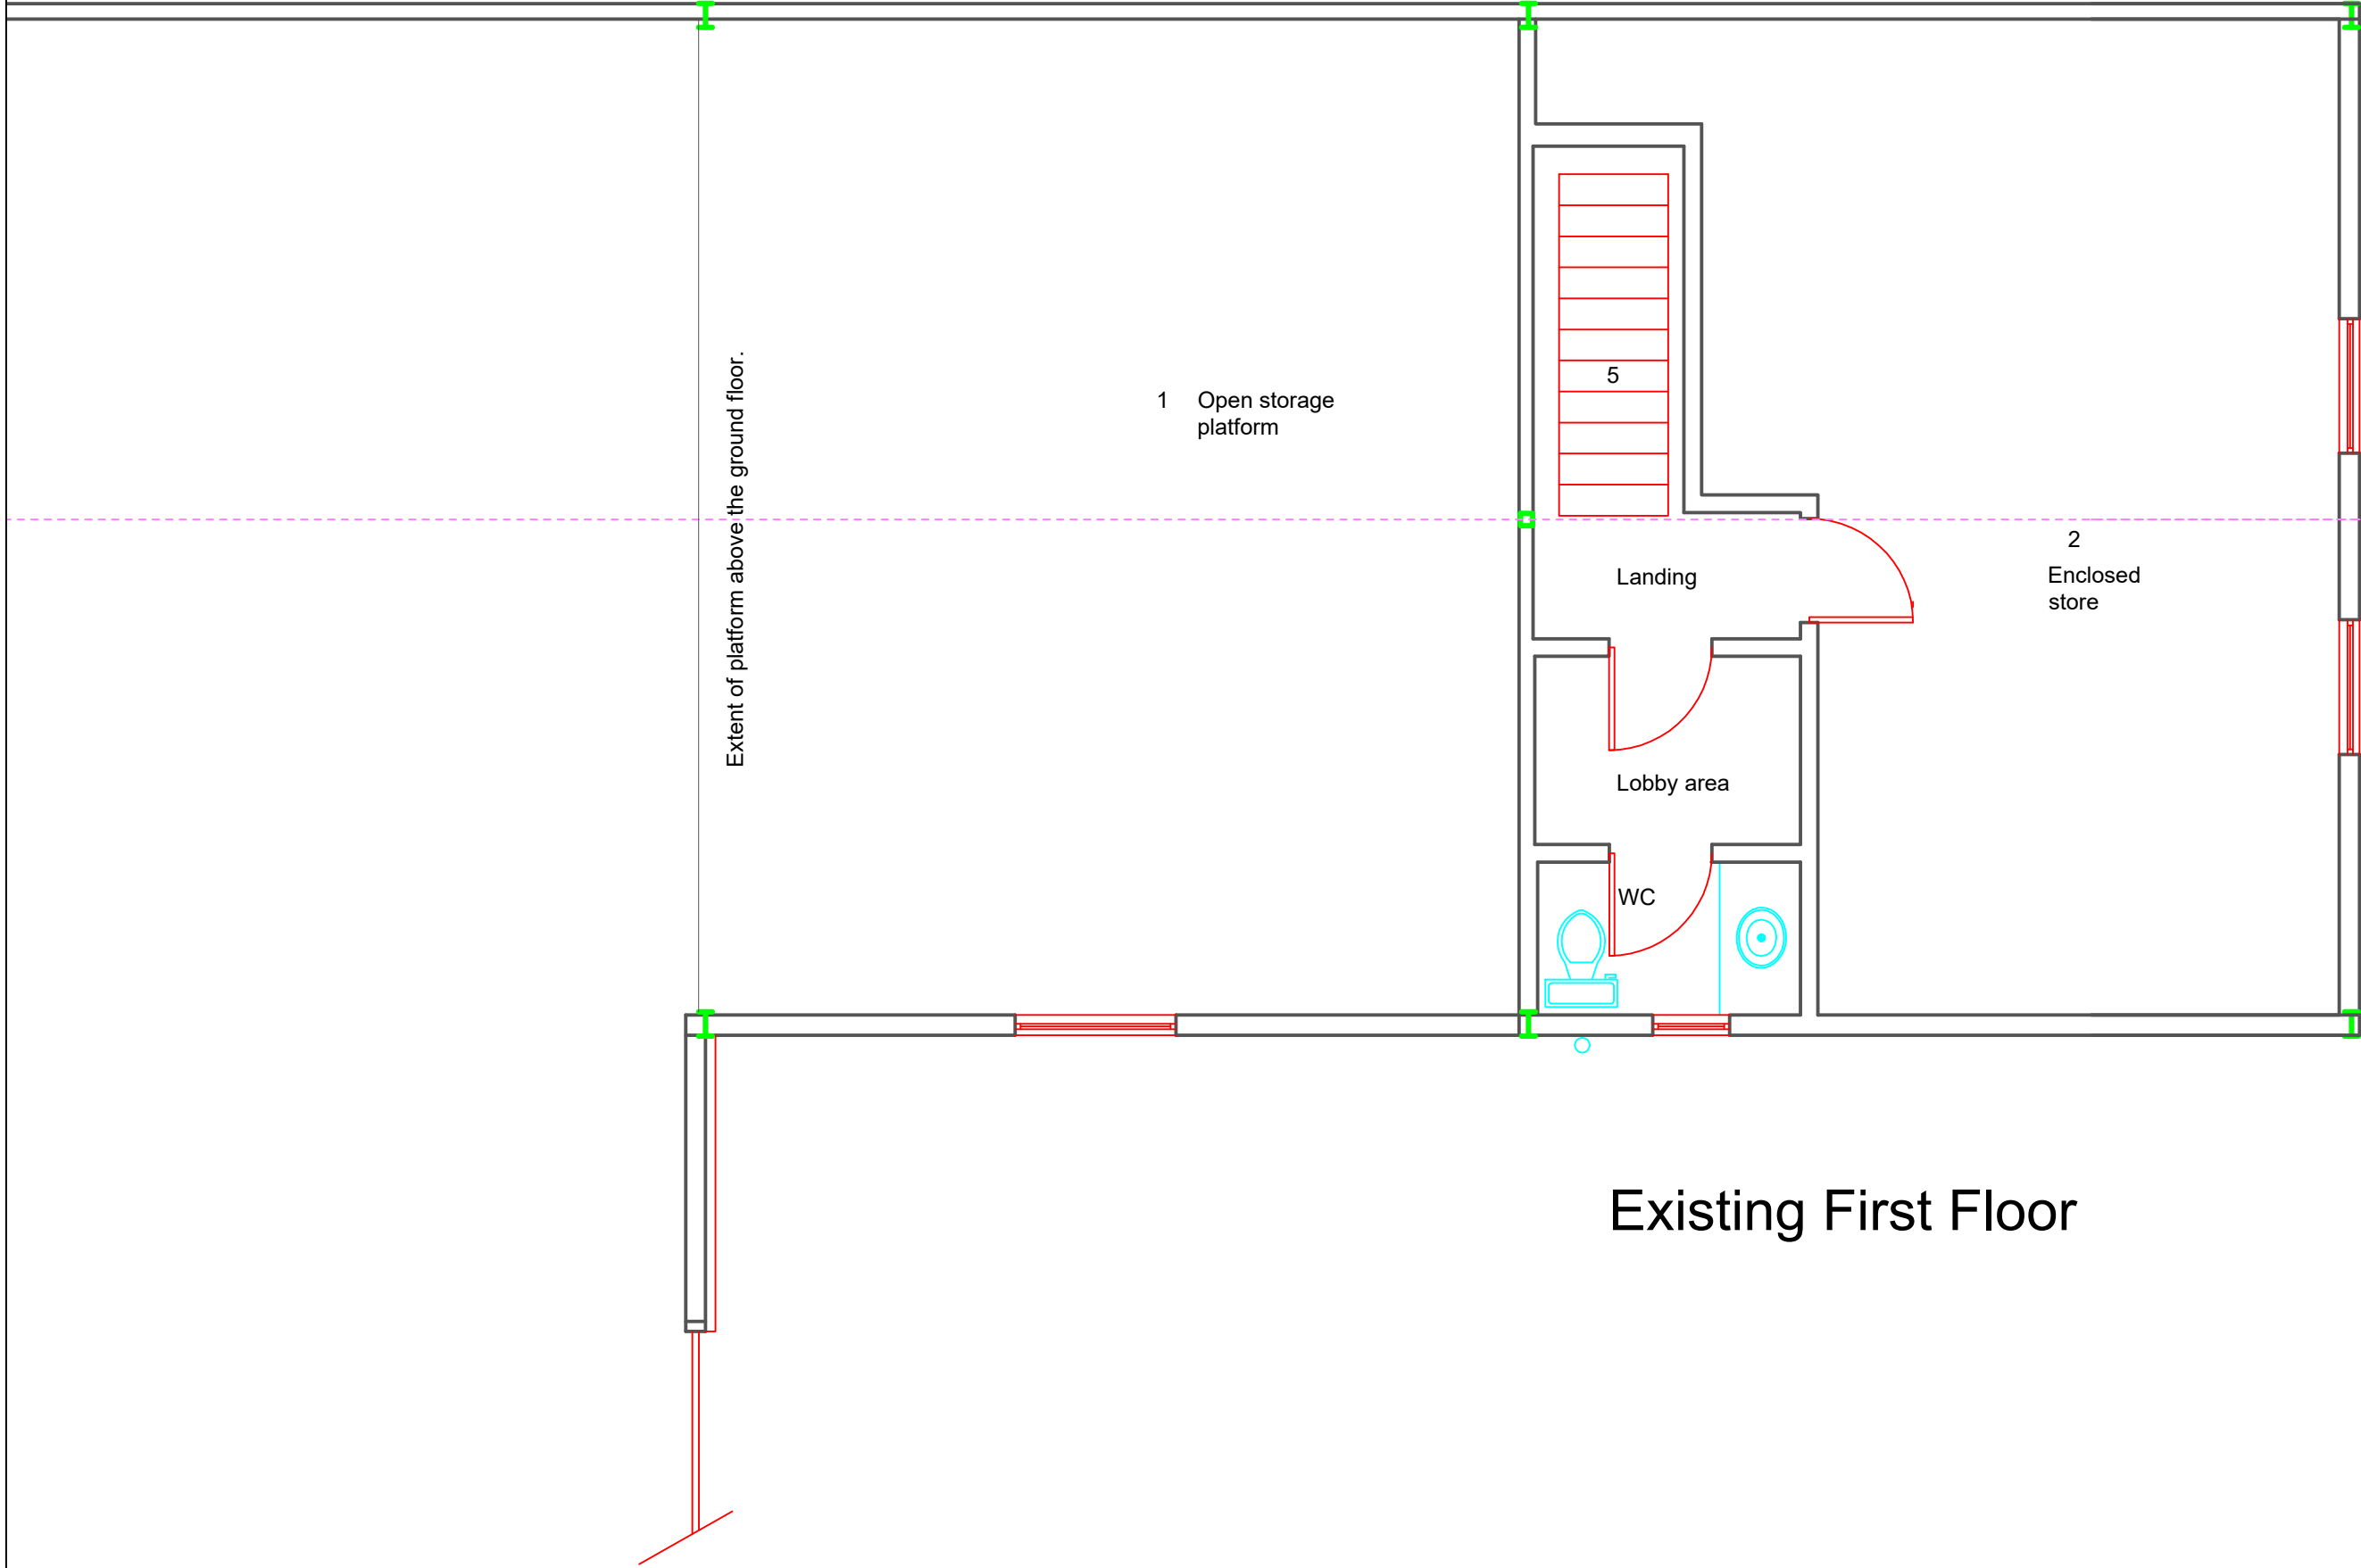


Existing First Floor

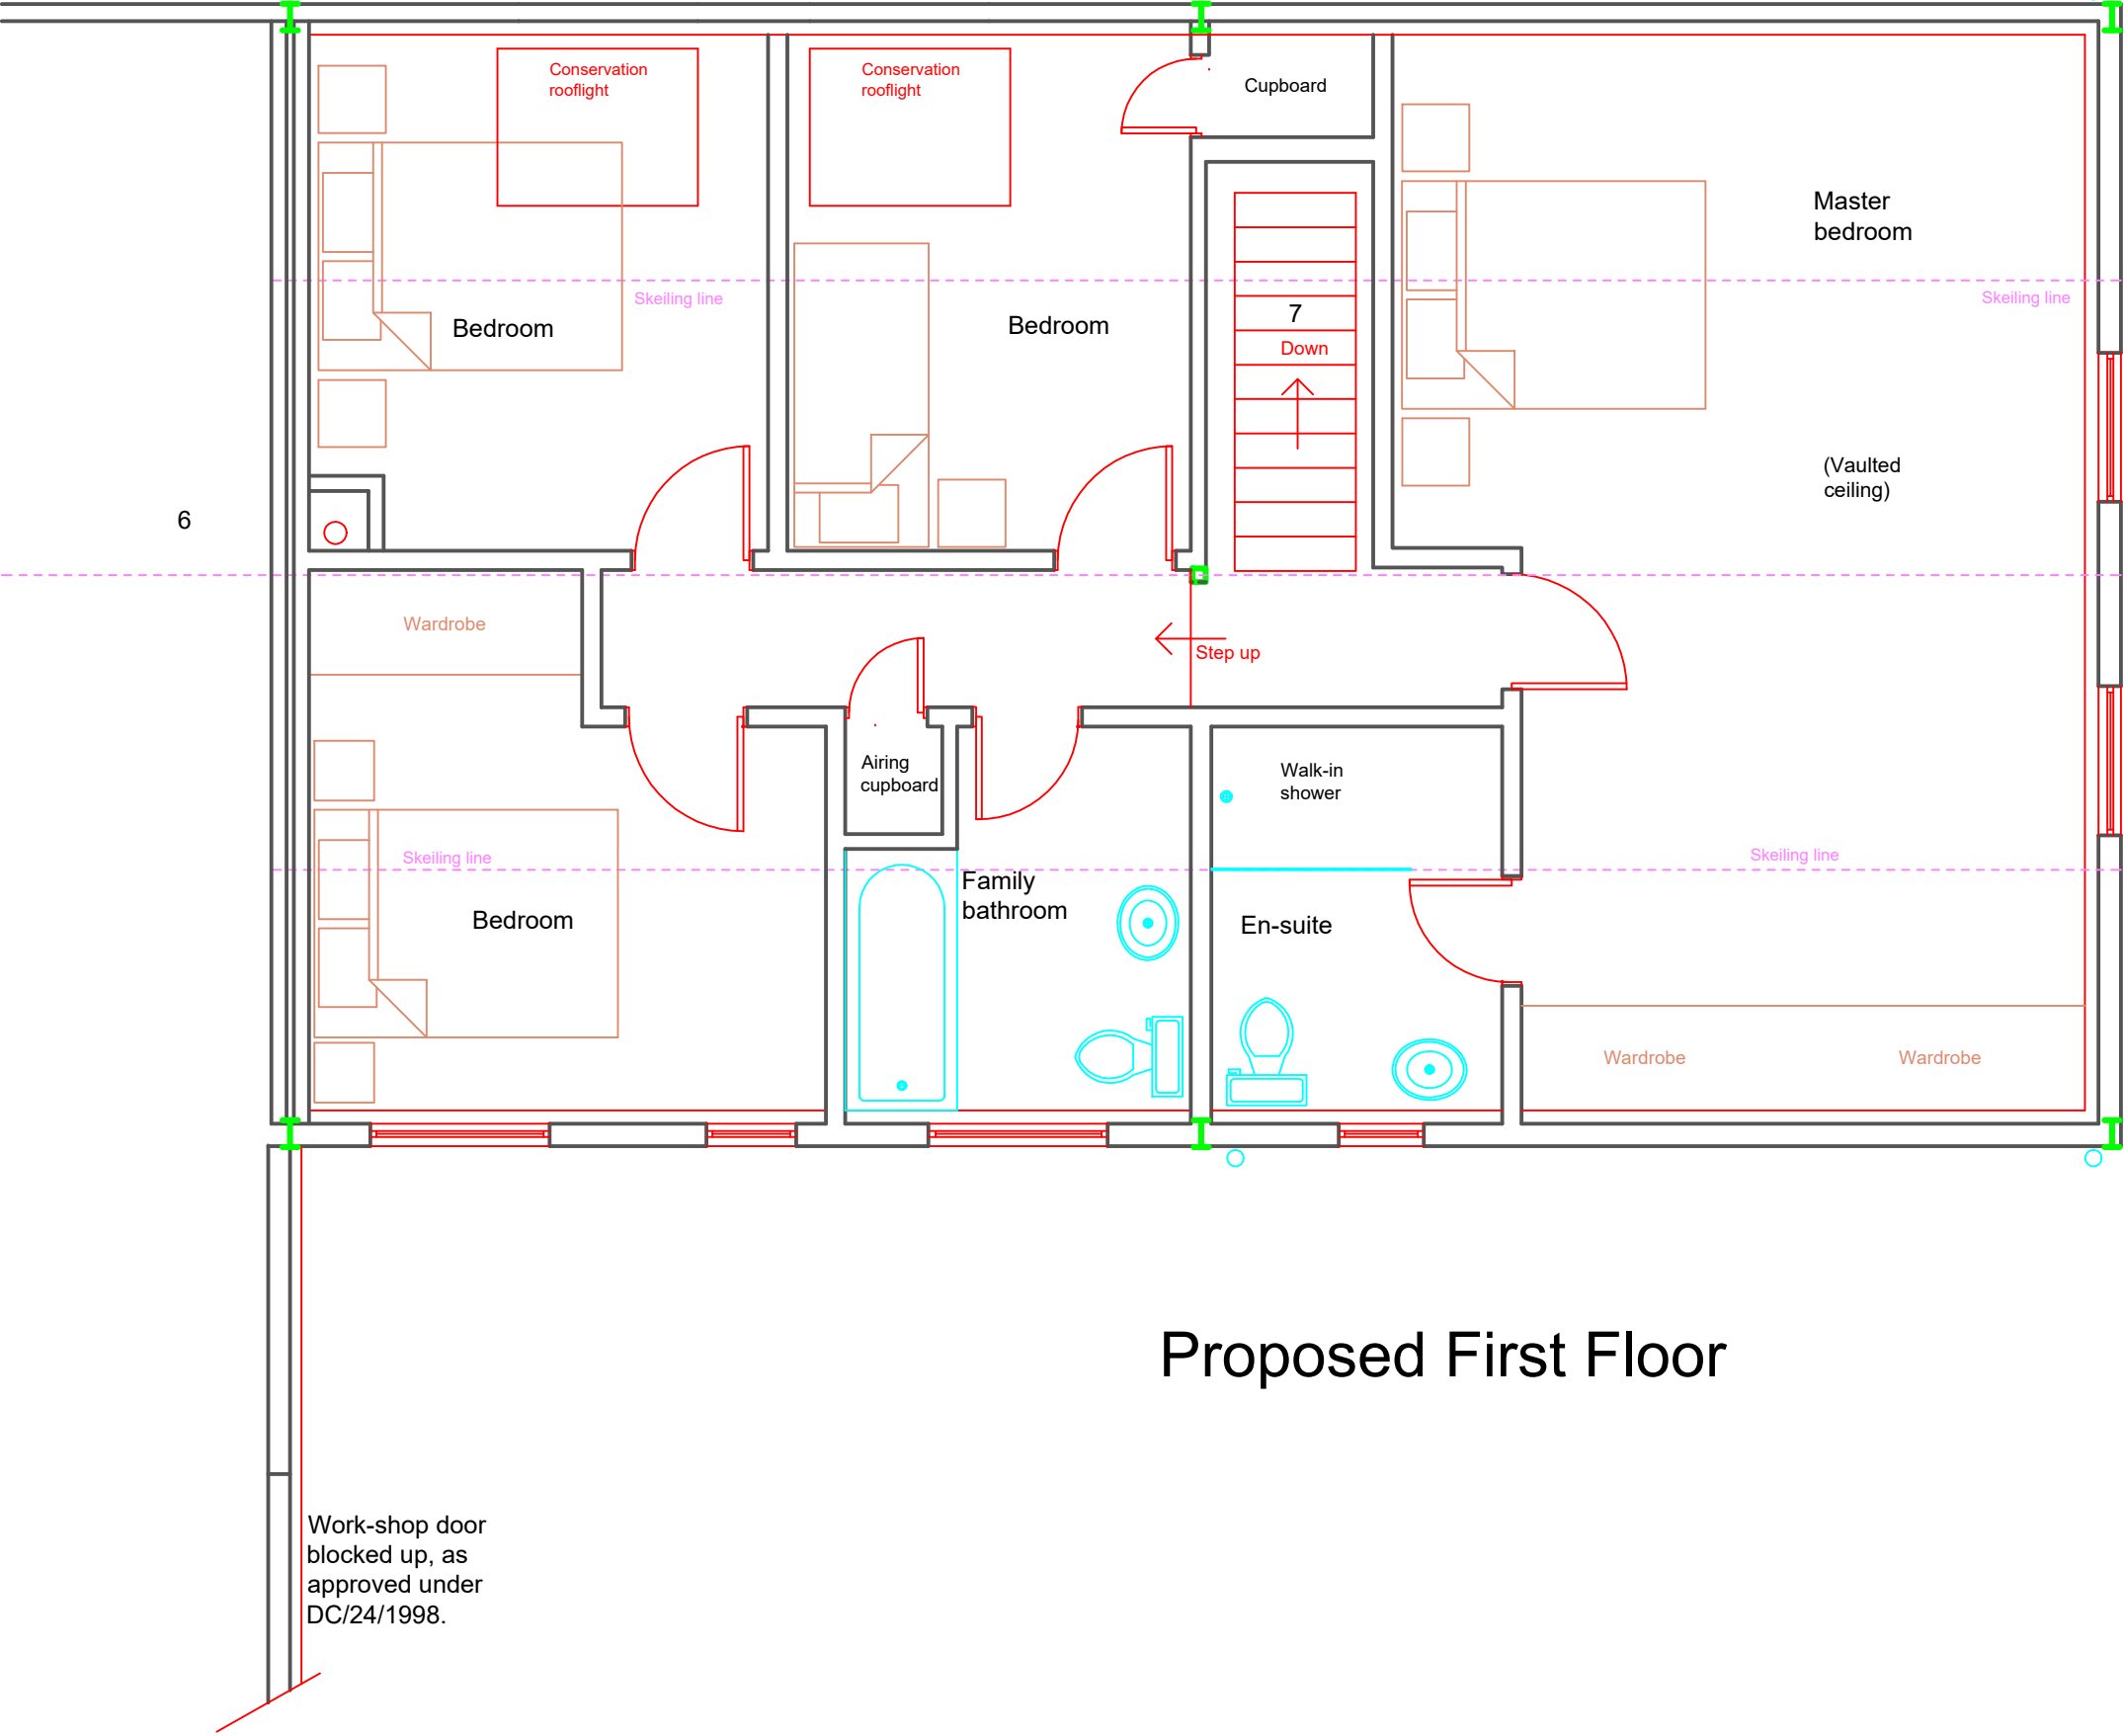

Proposed First Floor

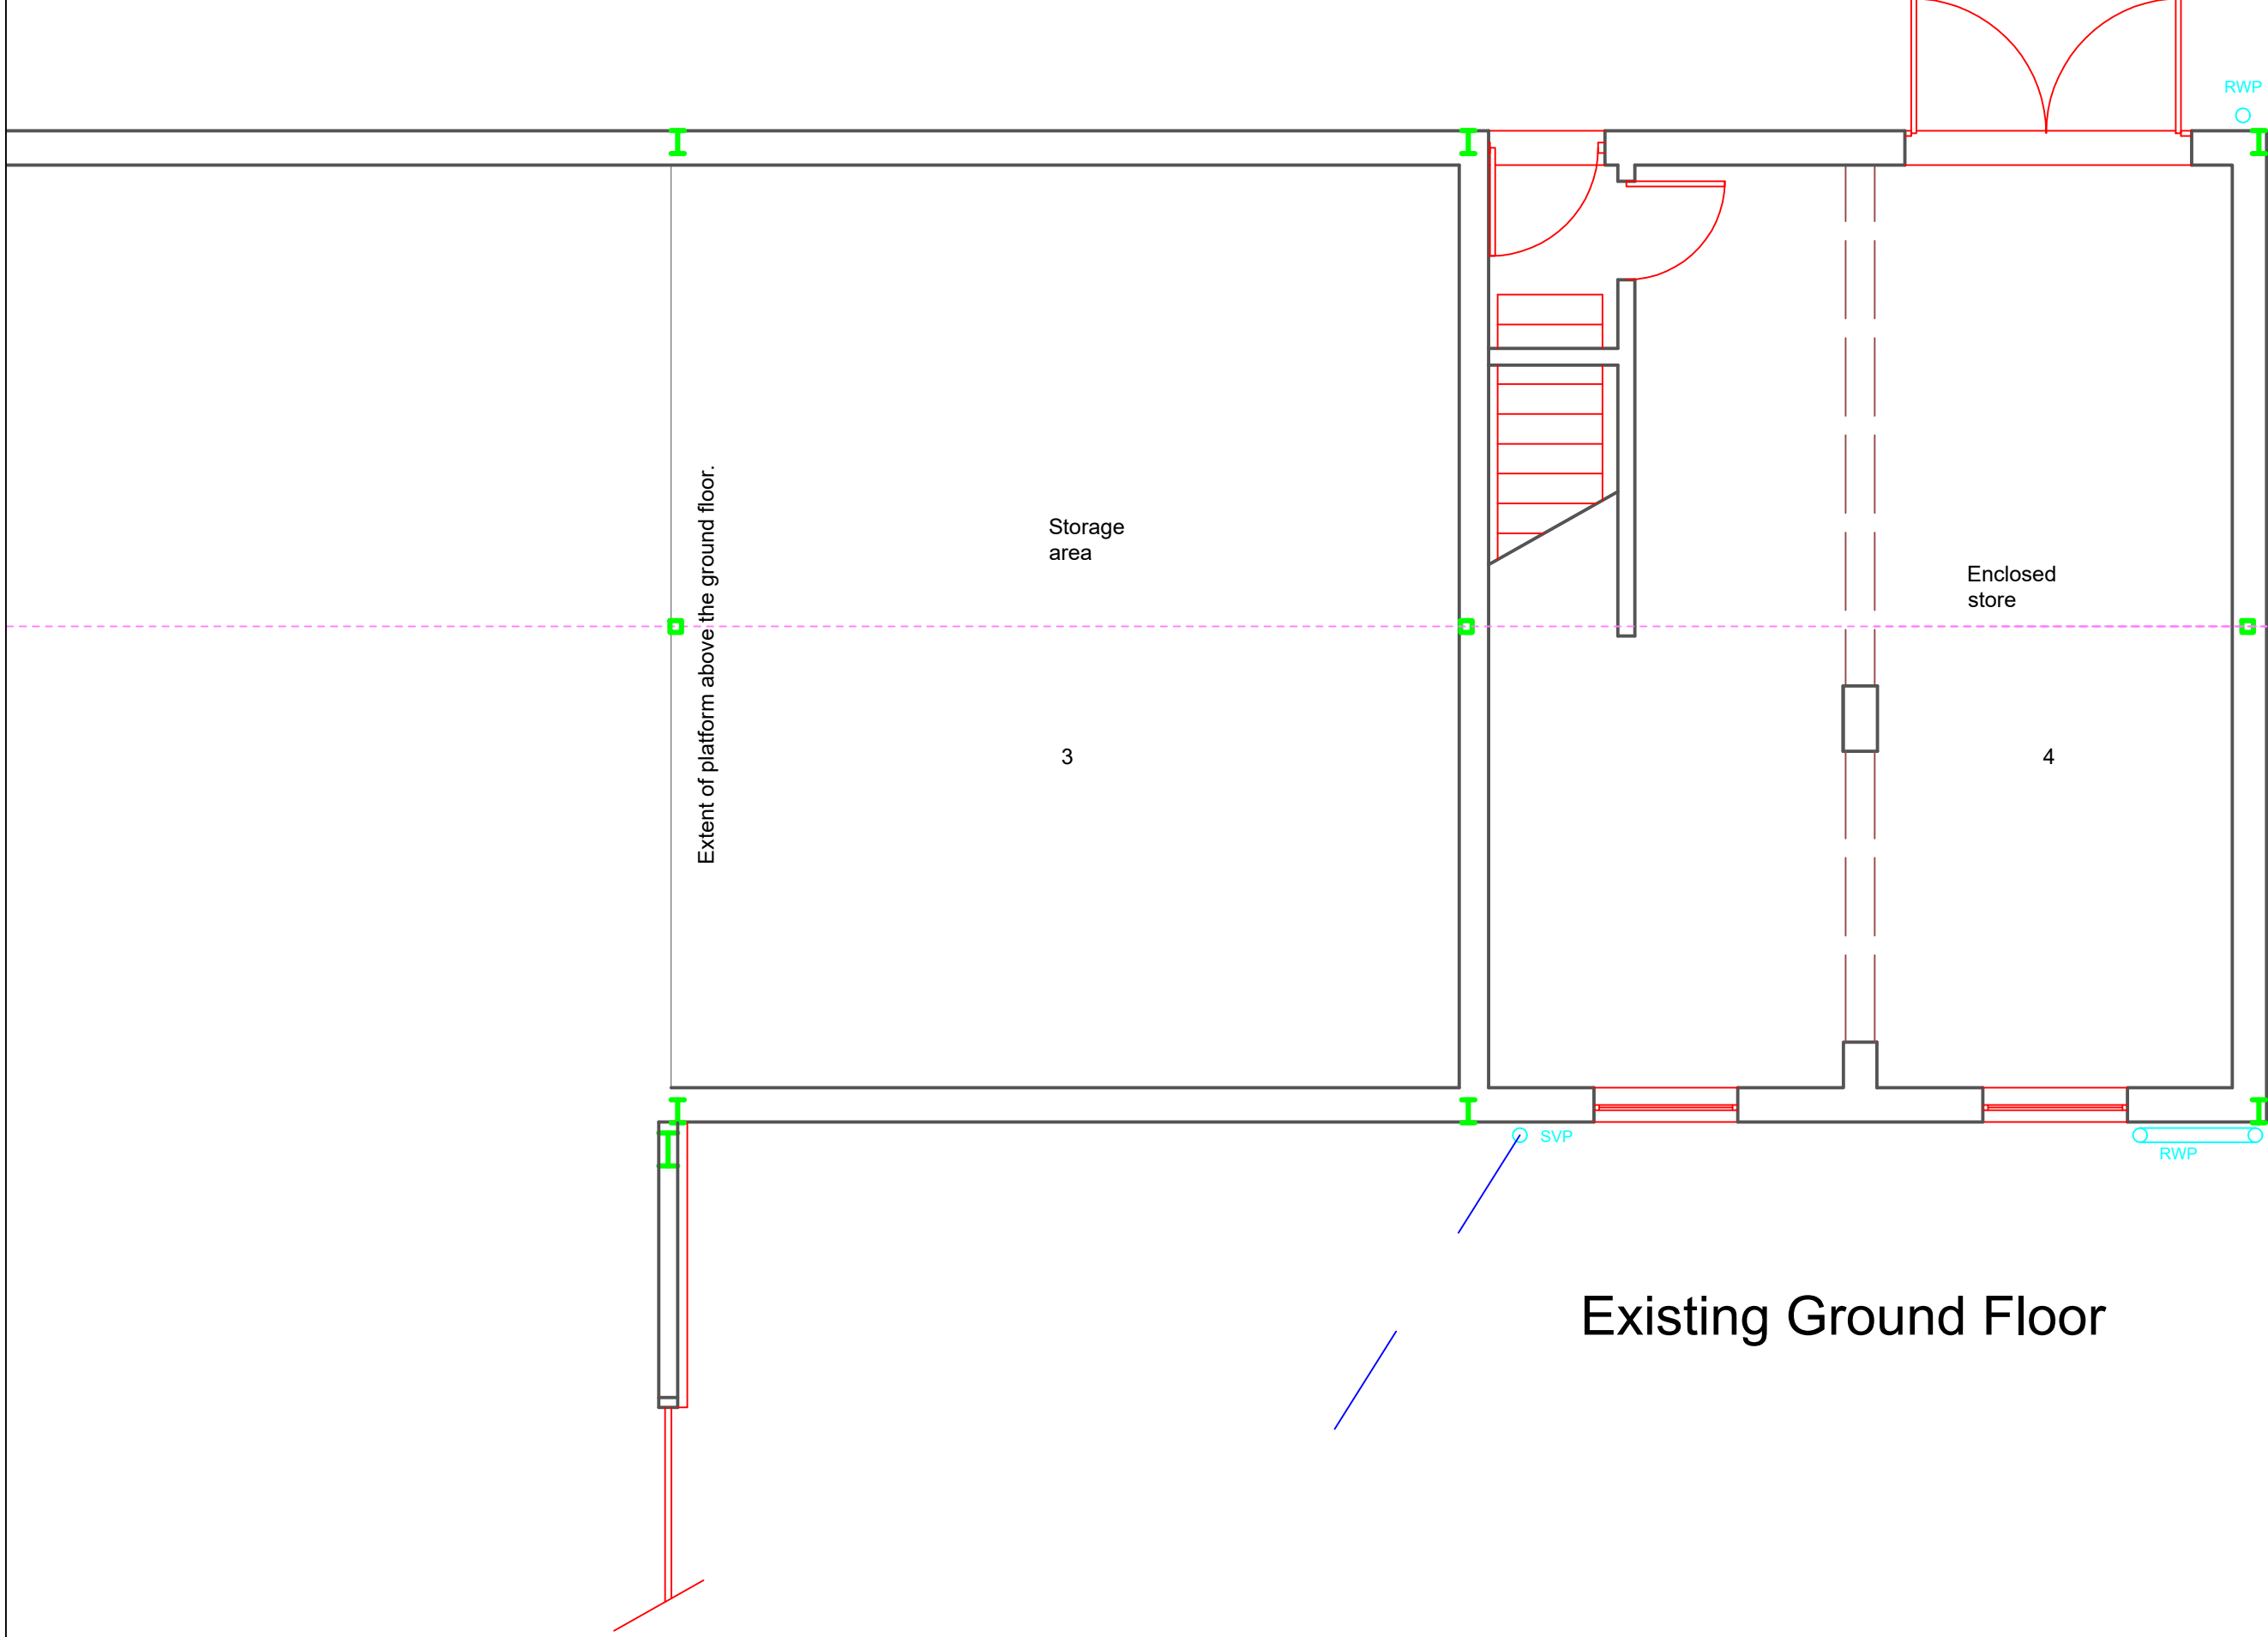


Existing Ground Floor

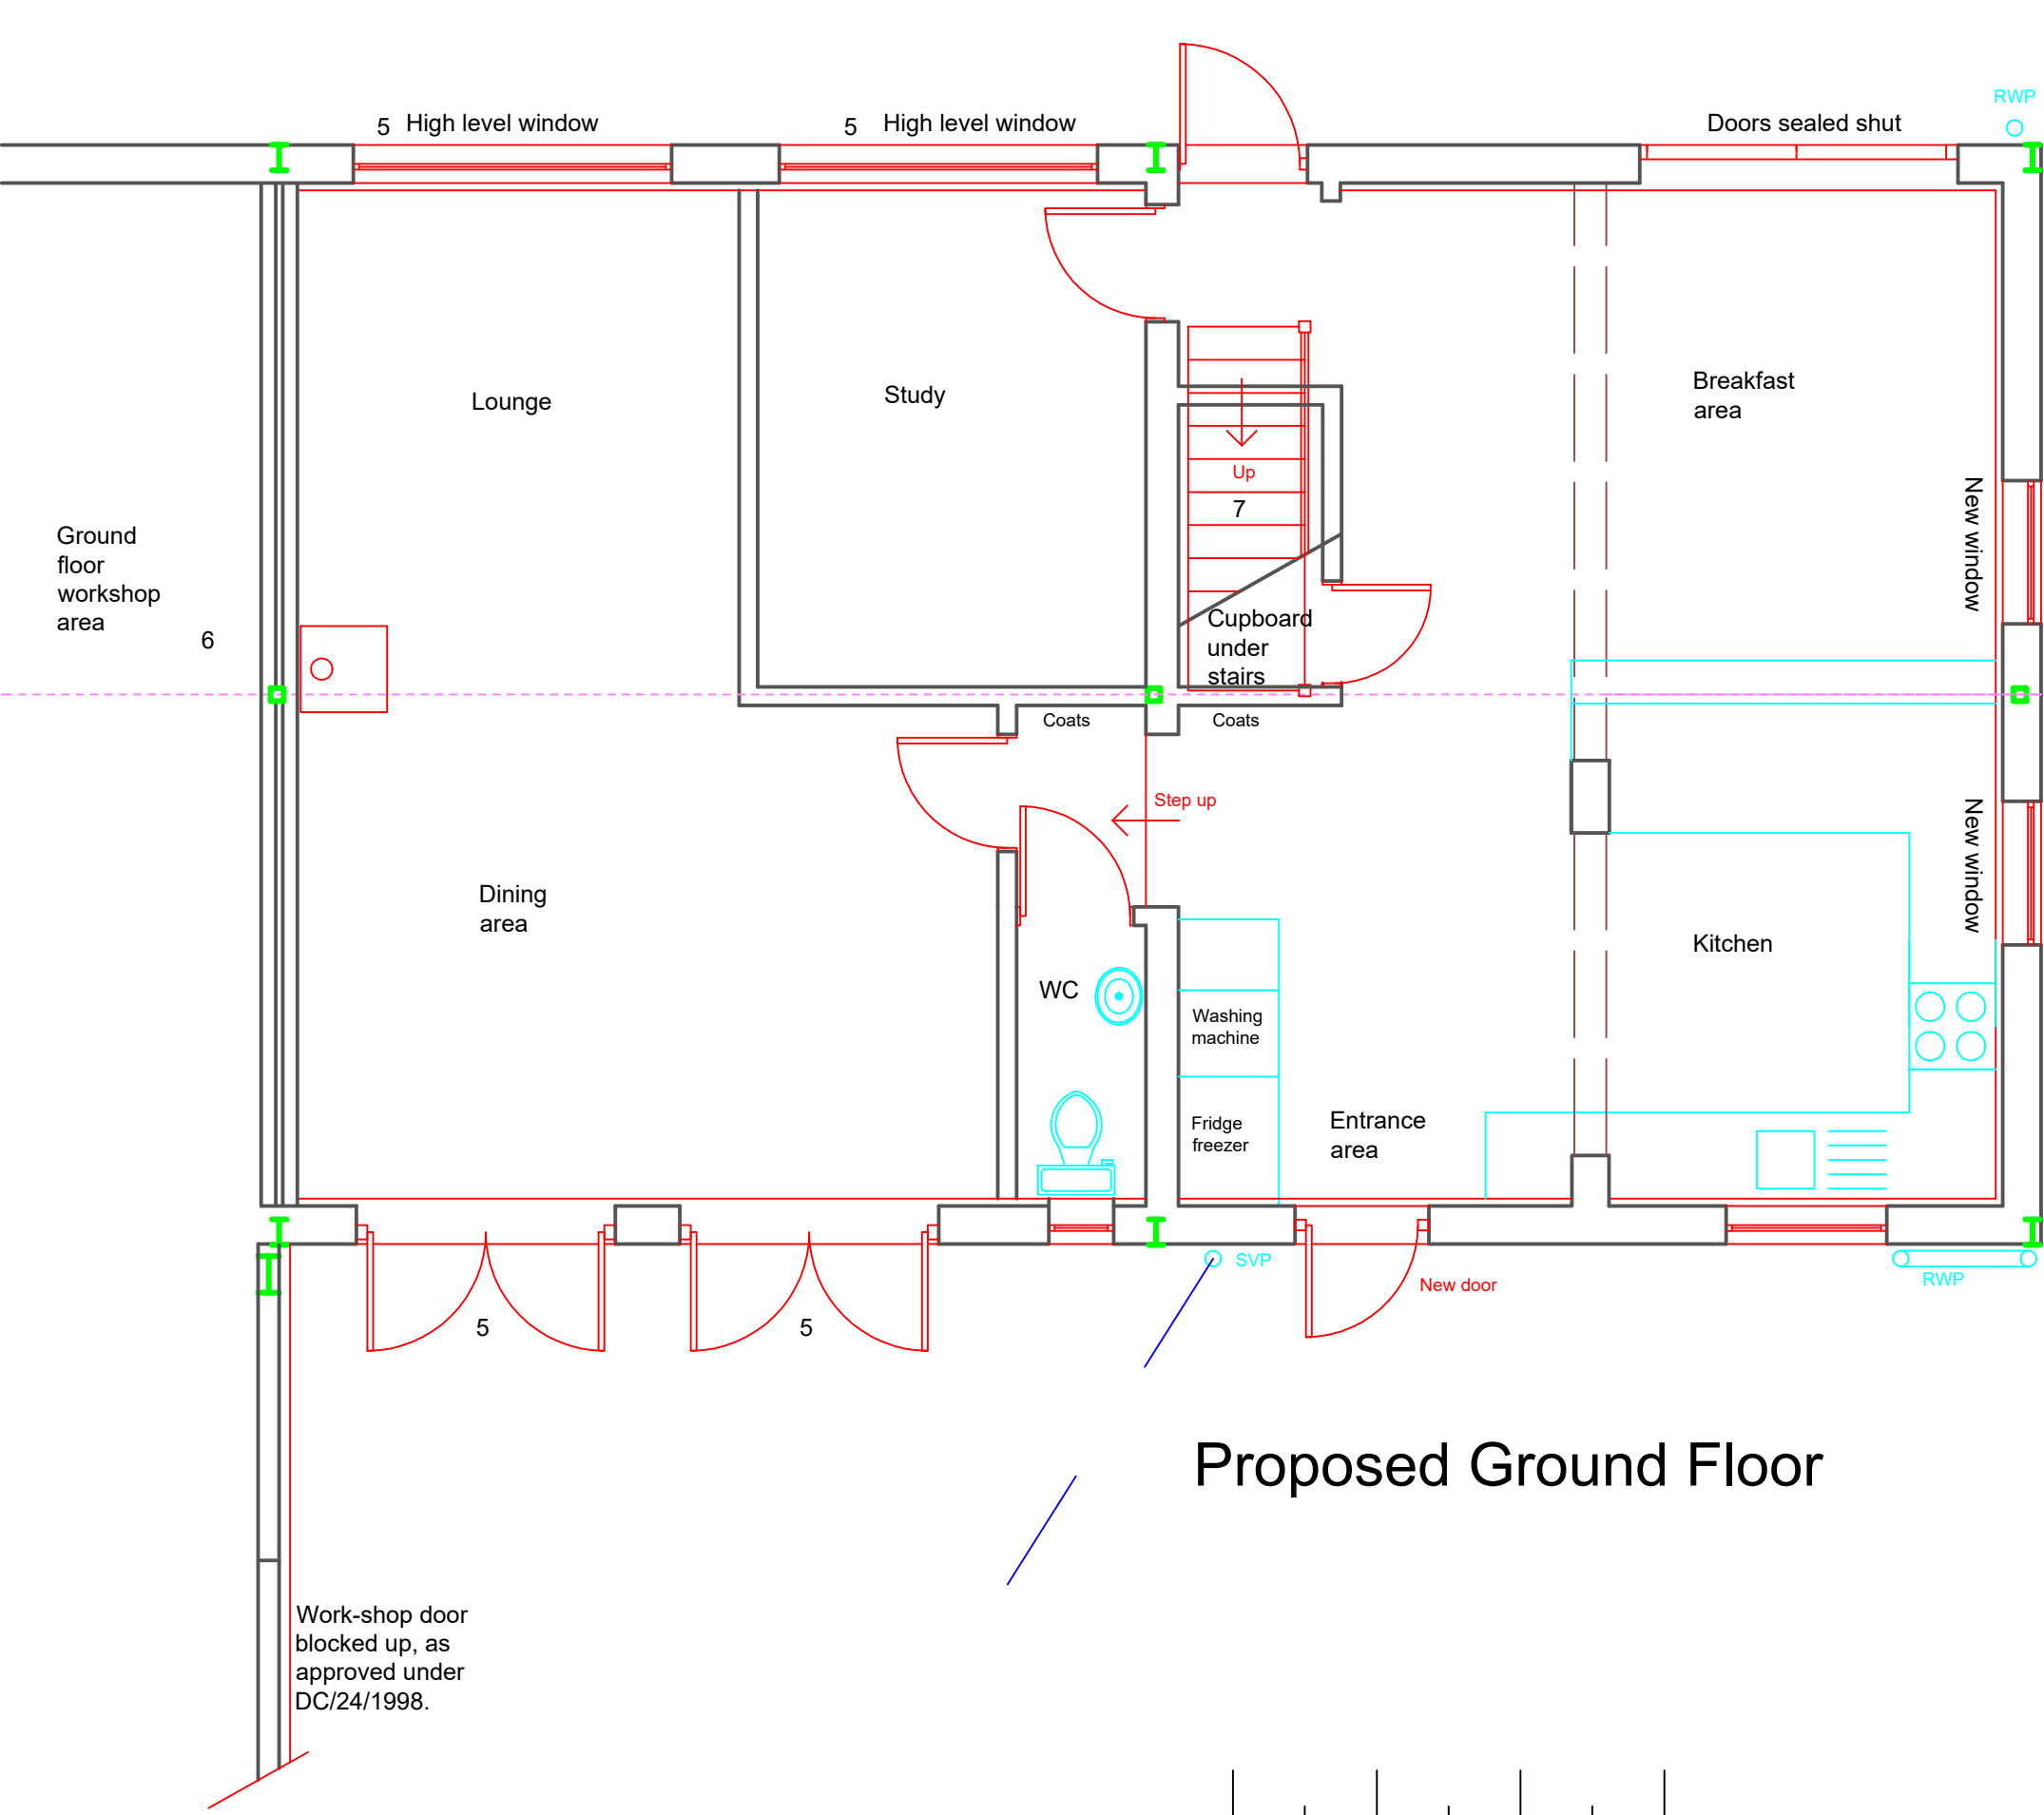

Proposed Ground Floor



Scale bar

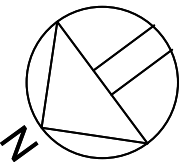

BUILDING REGULATION NOTES

- 1. Existing, open, raised storage platform is to be converted.
- 2. Existing bakery store area is to be converted.
- 3. Existing area is to be converted.
- 4. Existing ground floor to be converted.
- 5. New fenestrations are to be installed.
- 6. New 60 minute fire resistant compartment wall.
- 7. Existing staircase.

	Date	Revisions
A	18.12.2025	Planning information noted.
B	19.12.2025	Minor alteration & note added.
C	21.01.2026	Minor fenestration alteration.
D	26.01.2026	Minor annotation alteration.
E	02.02.2026	Fenestration notes amended.

Copyright

Graham Askew
Chartered Building Surveyor
Principal: Graham Askew MRICS

Bay Tree Cottage,
5 Hurston Grove
Hurston Lane, Storrington,
West Sussex, RH20 4HQ.
Tel/Fax: (01903) 743231
email: askewsurveyor@outlook.com

Client

Mr D Banks

Job Title

Muntham Home Farm
Barns Green
Horsham
West Sussex
RH13 0NH

Drawing Title

Existing & proposed floor plans.

NOTE:
All dimensions must be checked on site and not scaled from this drawing

Scale 1:50

Date 08.12.2025 Drawn by K.L.Carter

Drg No.	In conjunction with:-	Rev.
2025/1/1		E