




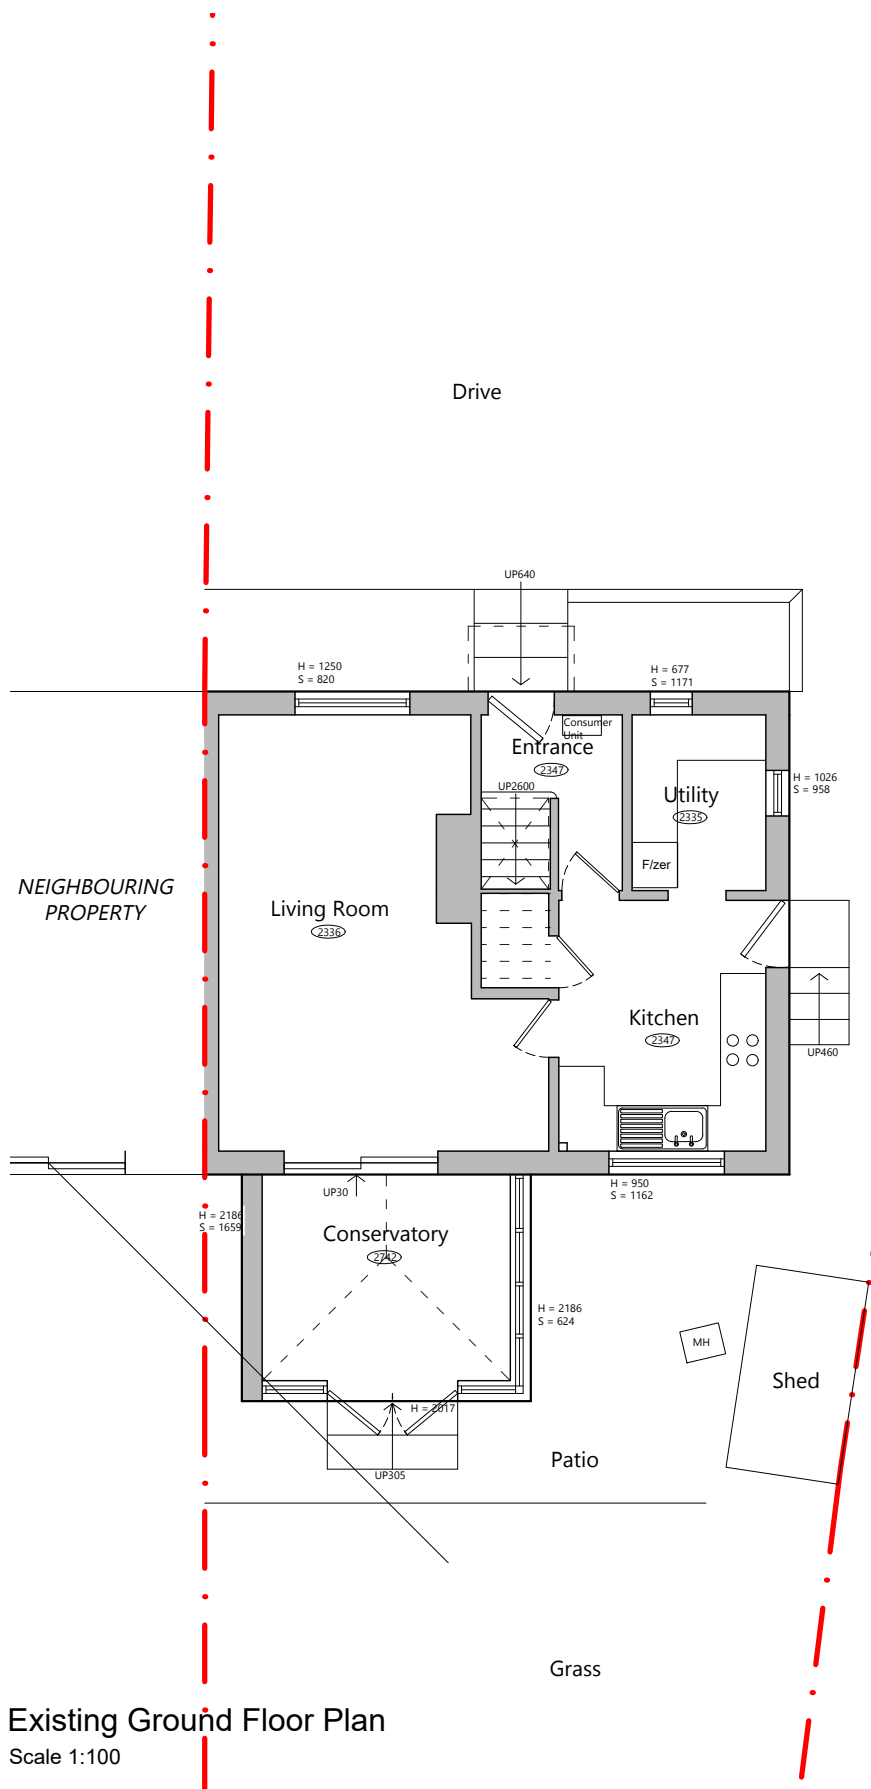

Existing Ground Floor Plan
Scale 1:100

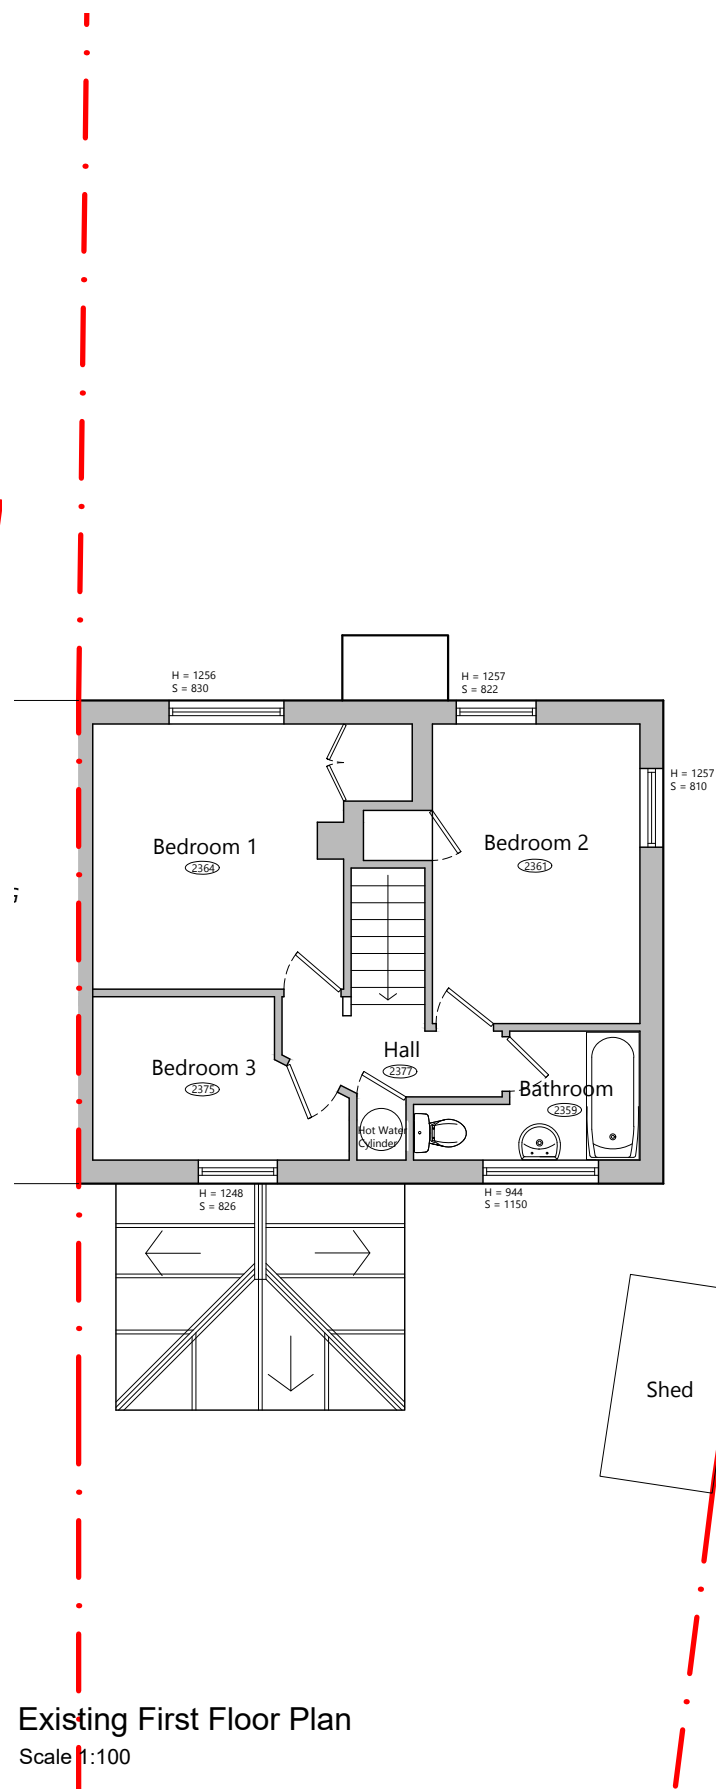

Existing First Floor Plan
Scale 1:100

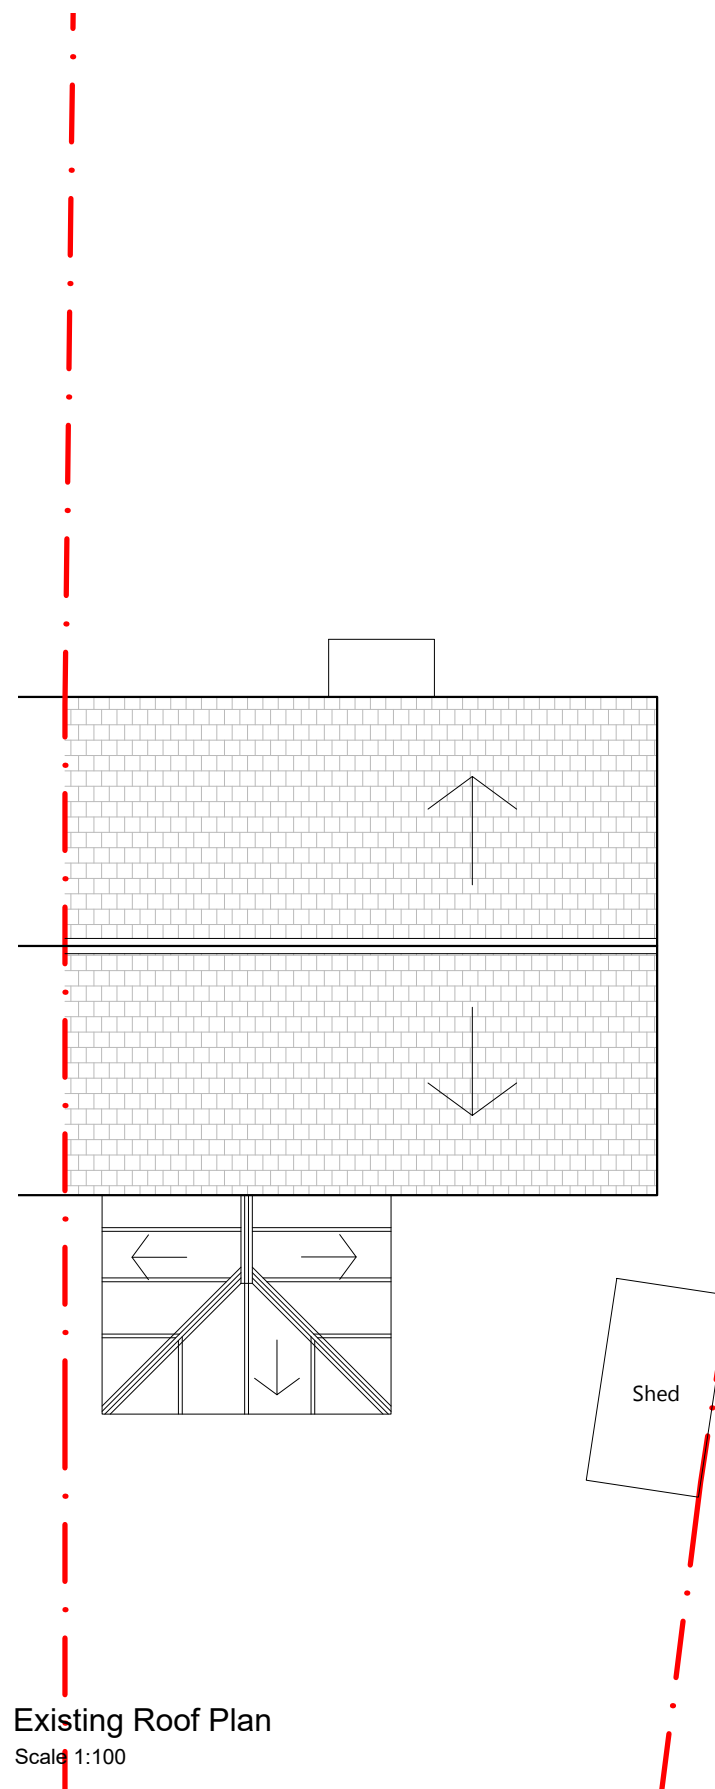


Existing Roof Plan
Scale 1:100



For Construction: Do not scale from this drawing. Figured dimensions only to be taken. Check all dimensions prior to setting out. Report all discrepancies to the Architect.

Revisions

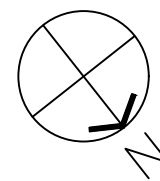

CARTER DAVEY
Architects LLP

T. 07525643101
E. chelsey.cda@gmail.com
davey.cda@gmail.com

Client.
Mr Bell

Project.
77 Highlands Road, Horsham, West
sussex, RH13 5ND

Drawing Title.
Existing Plans

Scale.
1:100 @ A3

Date.
Jan 26

Drawing No.
26040/110

Revision:
--

< Original size 60mm - A3 at full size >