


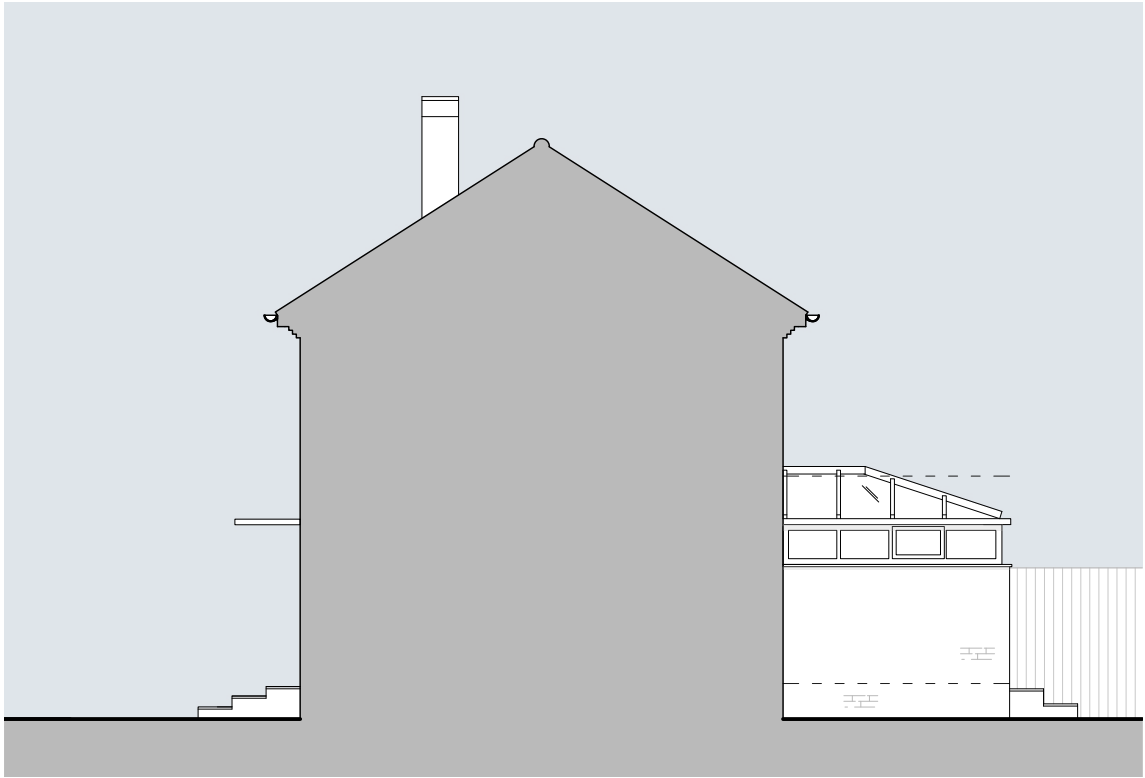


South Elevation

Scale 1:100



West Elevation

Scale 1:100

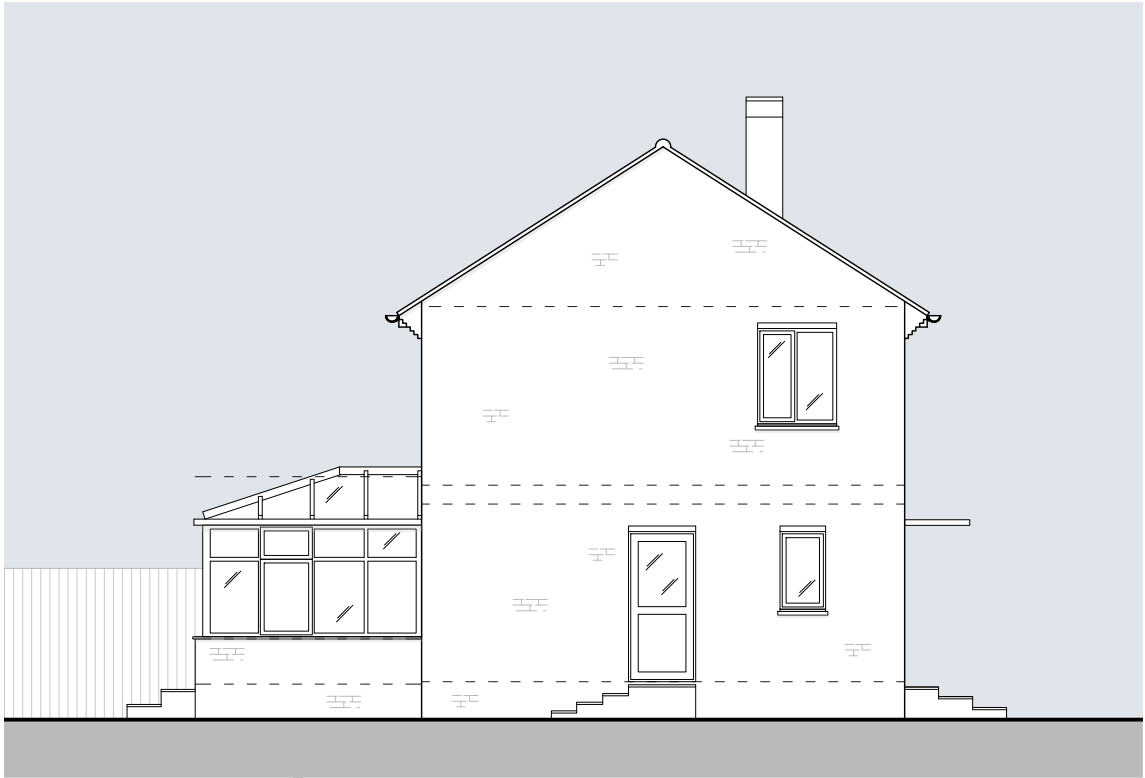


North Elevation

Scale 1:100



East Elevation

Scale 1:100

 

SCALE BAR 1:100

For Construction: Do not scale from this drawing.
Figured dimensions only to be taken. Check all
dimensions prior to setting out. Report all
discrepancies to the Architect.

Revisions

CARTER DAVEY
Architects LLP

T. 07525643101
E. chelsey.cda@gmail.com
davey.cda@gmail.com

Client.
Mr Bell

Project.
77 Highlands Road, Horsham, West
sussex, RH13 5ND

Drawing Title.
Existing Elevations

Scale.
1:100 @ A3

Date.
Jan 26

Drawing No.
26040/120

Revision:
--

< Original size 60mm - A3 at full size >