

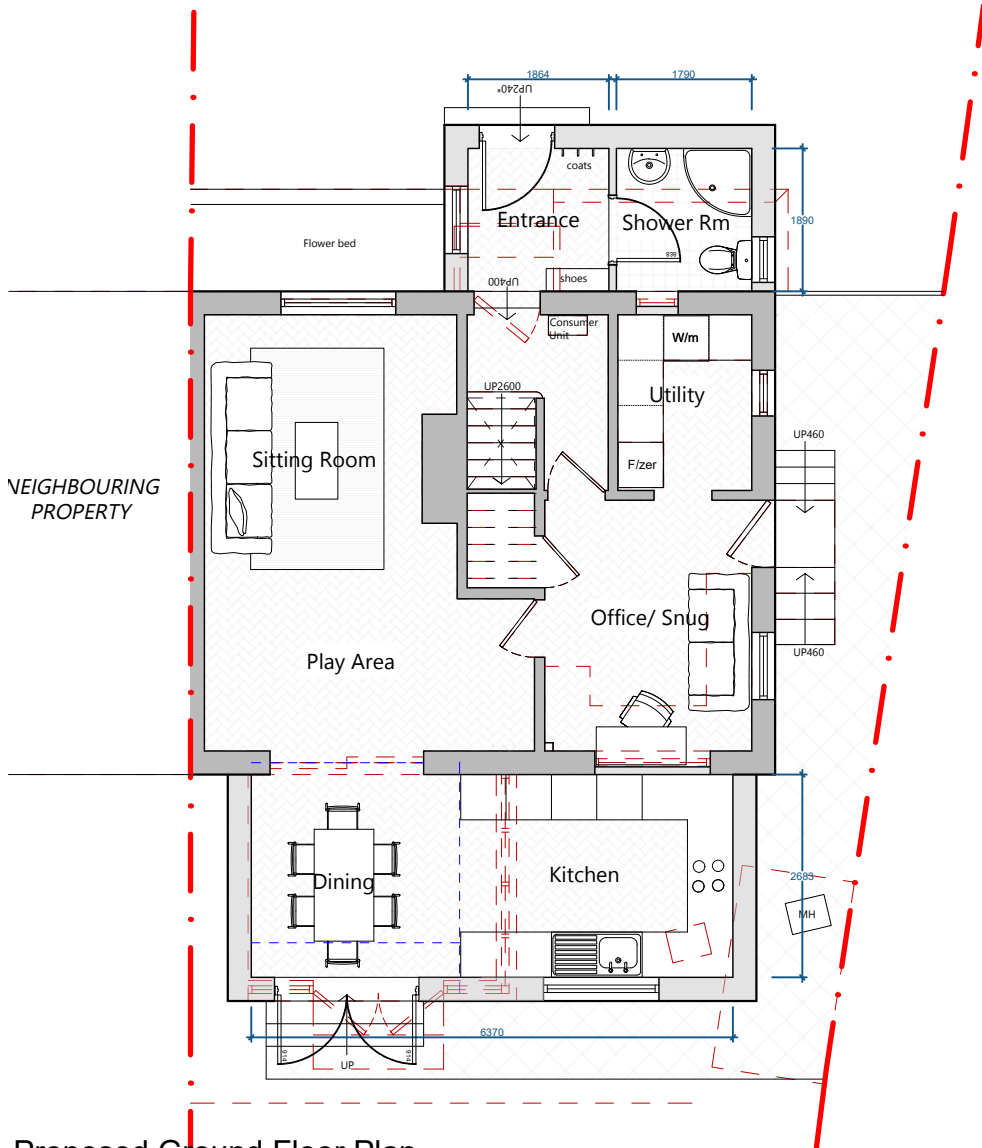


For Construction: Do not scale from this drawing.
Figured dimensions only to be taken. Check all
dimensions prior to setting out. Report all
discrepancies to the Architect.


Revisions

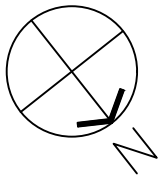

Proposed Ground Floor Plan
Scale 1:100

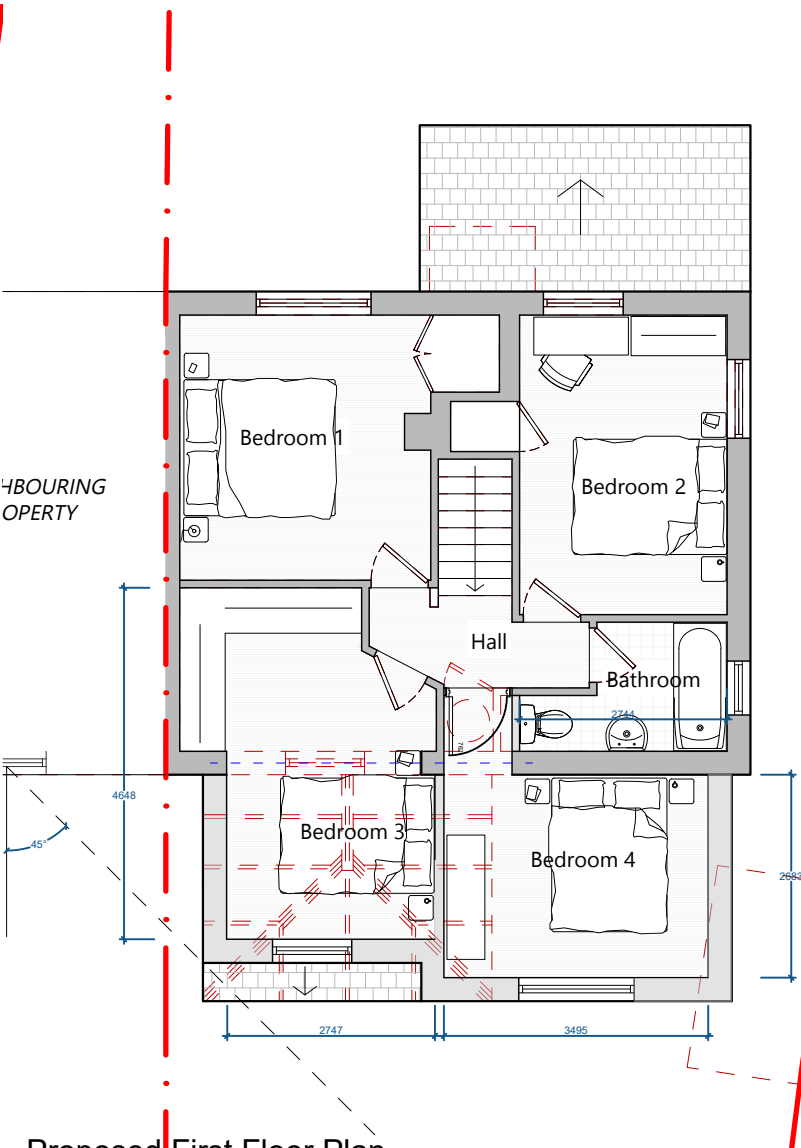

Proposed First Floor Plan
Scale 1:100

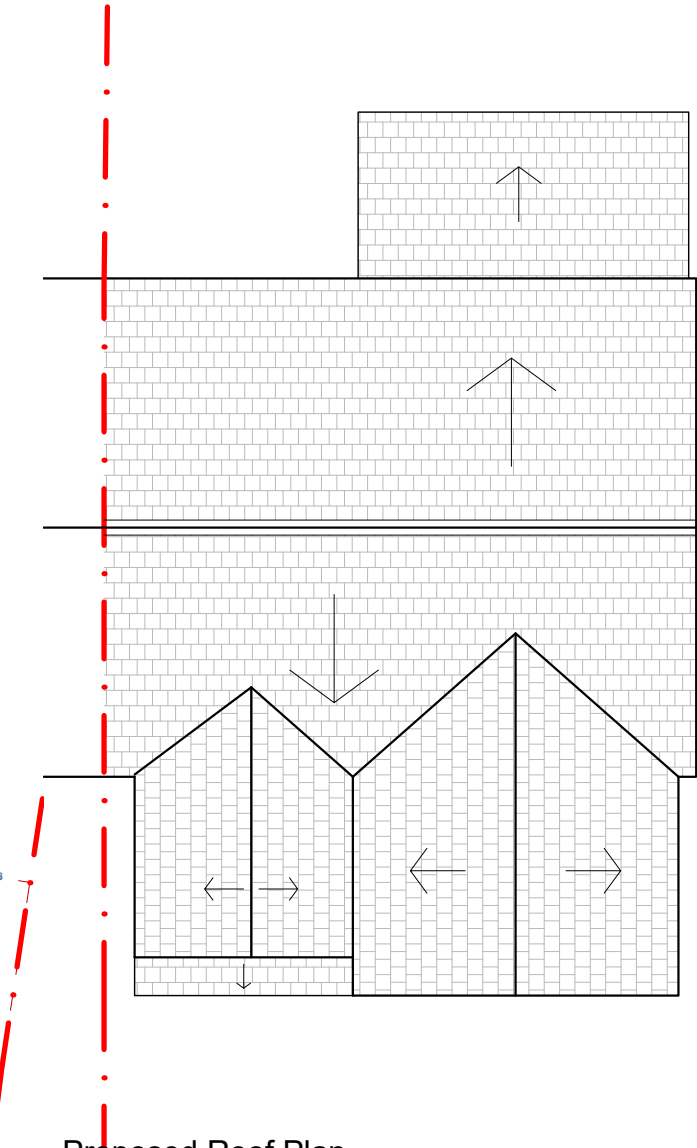

Proposed Roof Plan
Scale 1:100



SCALE BAR 1:100

CARTER DAVEY
Architects LLP

T. 07525643101
E. chelsey.cda@gmail.com
davey.cda@gmail.com

Client.
Mr Bell

Project.
77 Highlands Road, Horsham, West
sussex, RH13 5ND

Drawing Title.
Proposed Floor Plan

Scale.
1:100 @ A3

Date.
Jan 26

Drawing No.
26040/210

Revision:
--

< Original size 60mm - A3 at full size >