



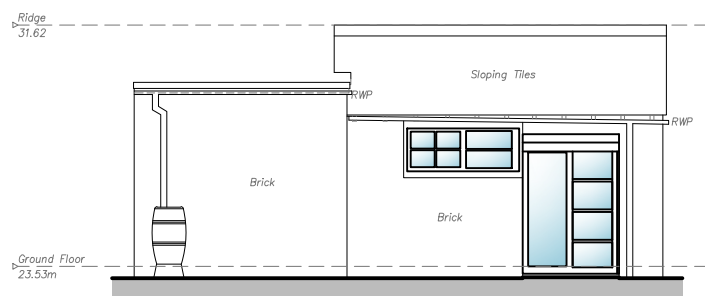



Datum 22.00m

North Elevation

 


Datum 22.00m

South Elevation 2

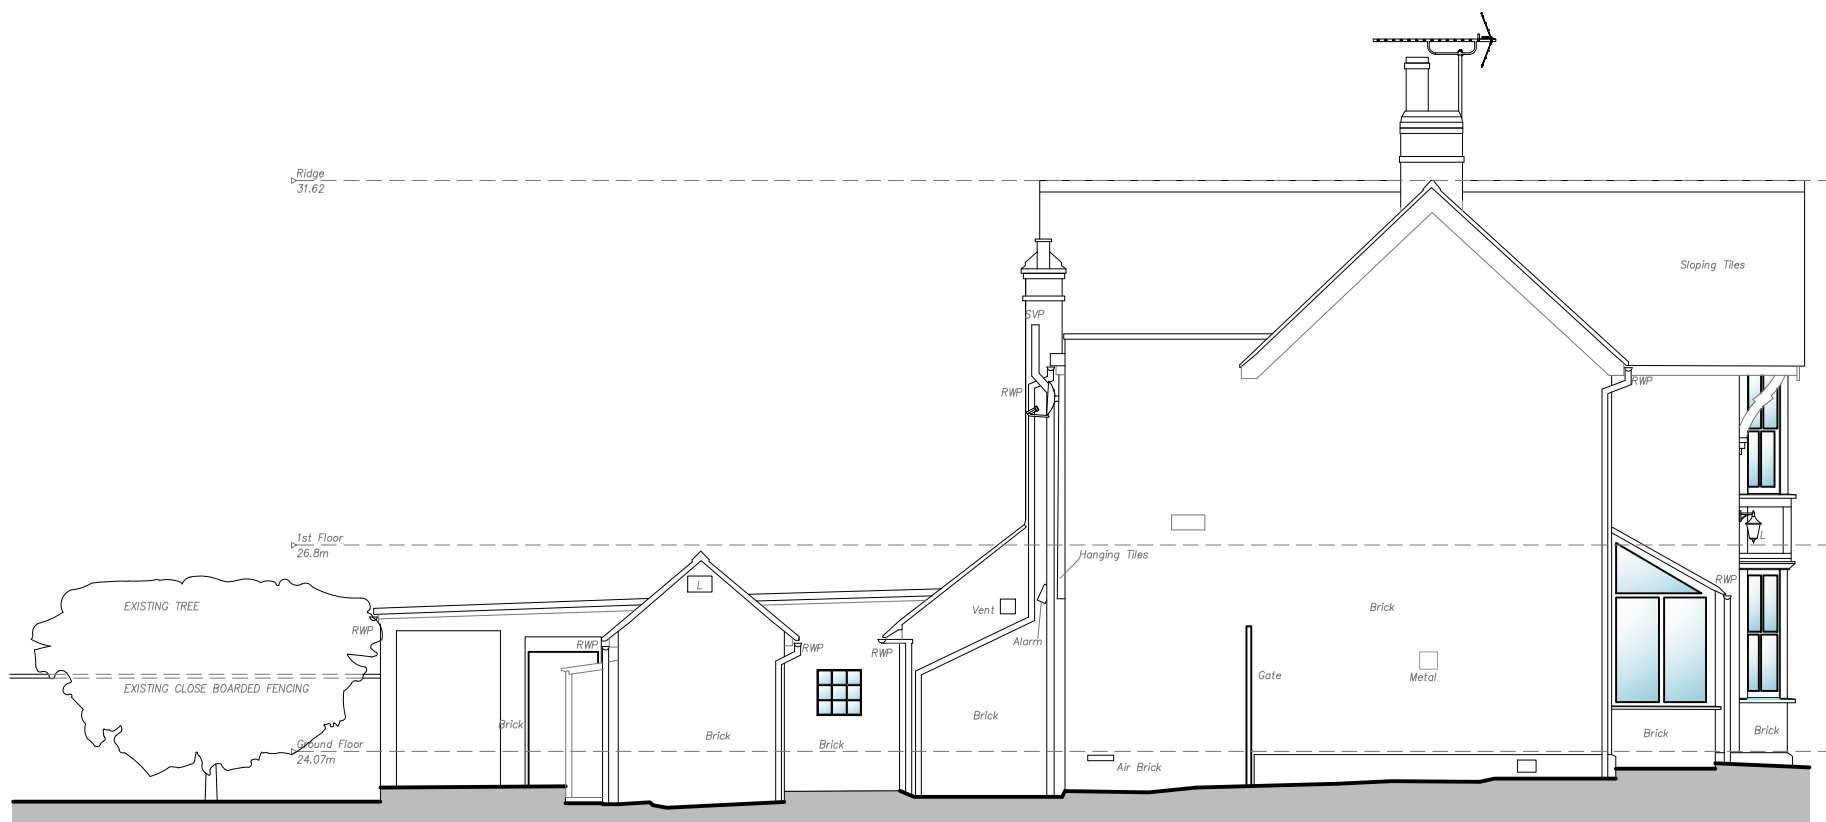 



Datum 22.00m

East Elevation

 


Datum 22.00m

South Elevation

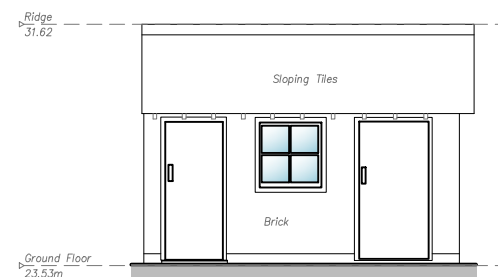 



Datum 22.00m

North Elevation 2

 


Datum 22.00m



West Elevation

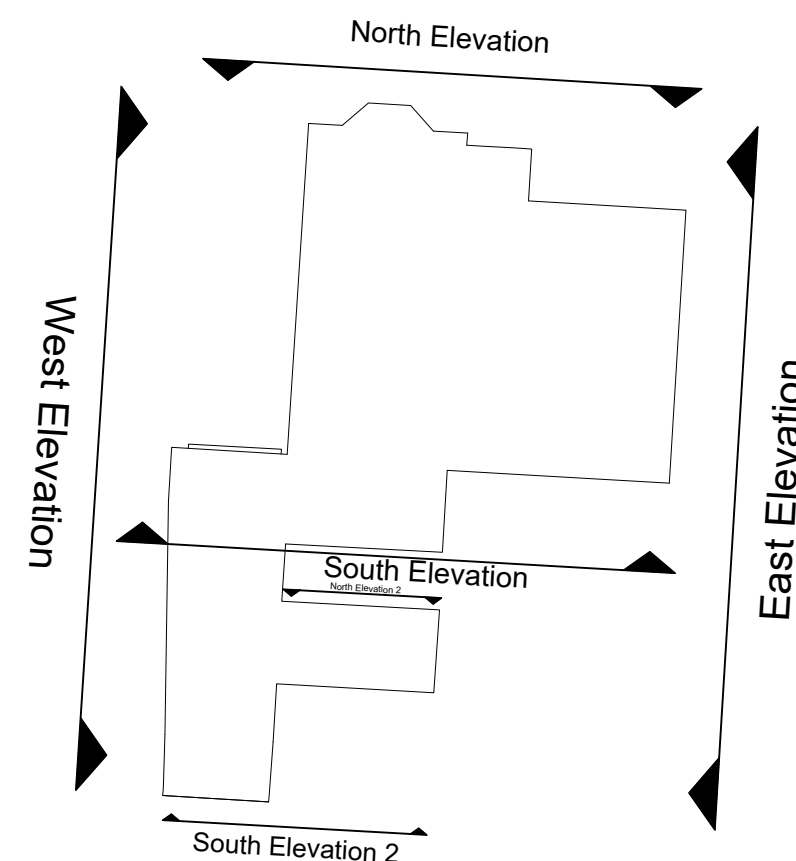 



Elevation Location Plan
1:200

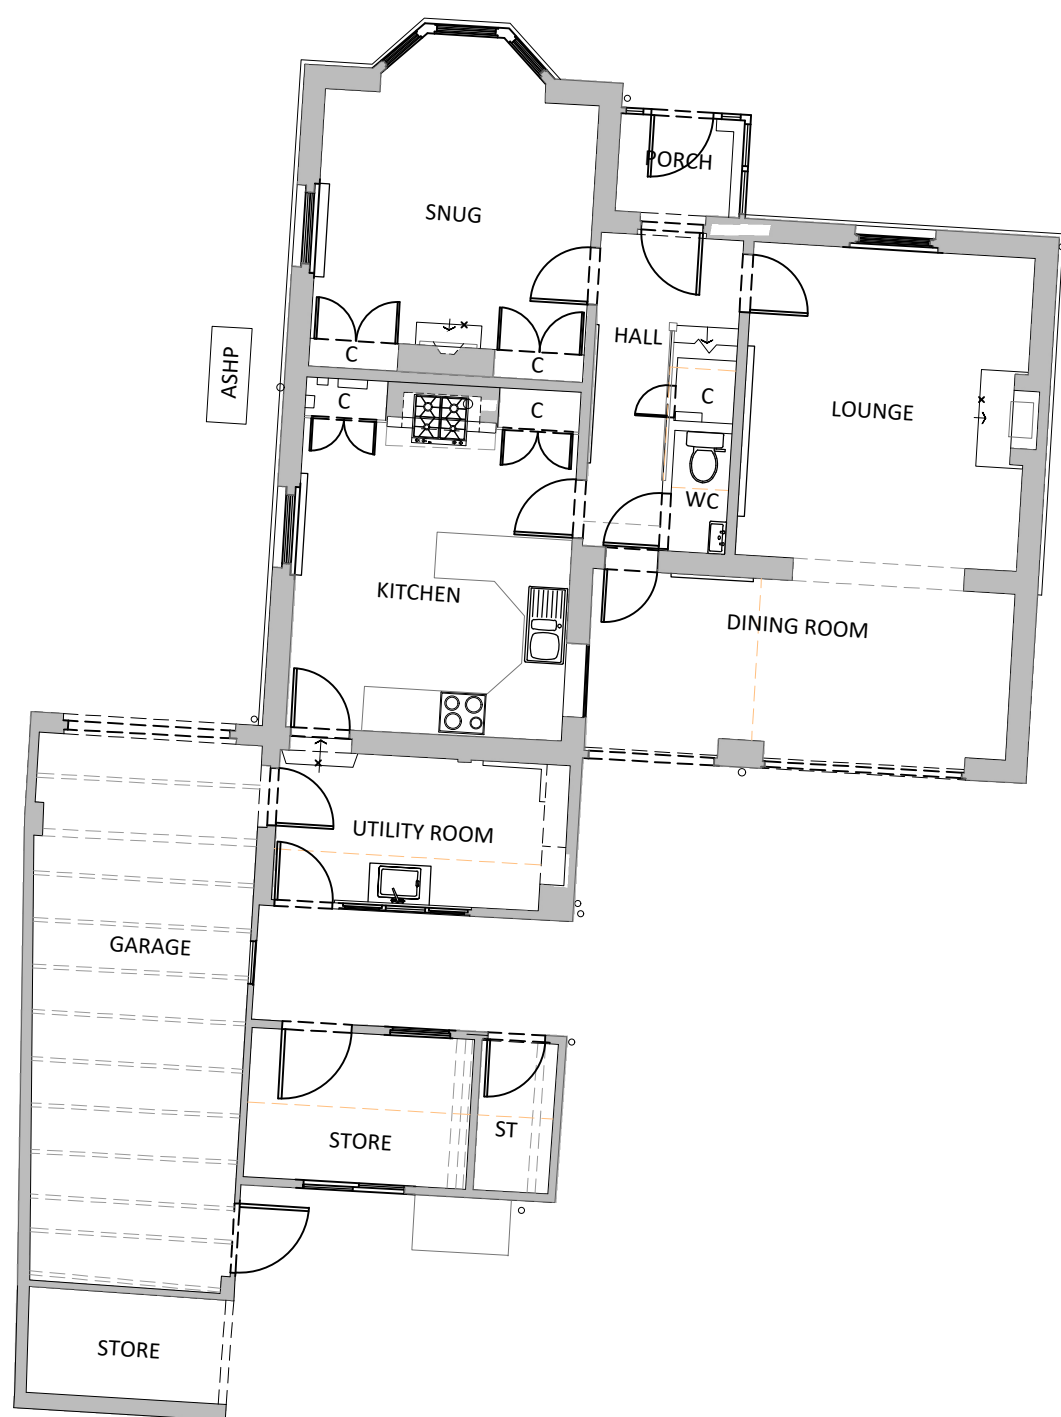



EXISTING GROUND FLOOR PLAN

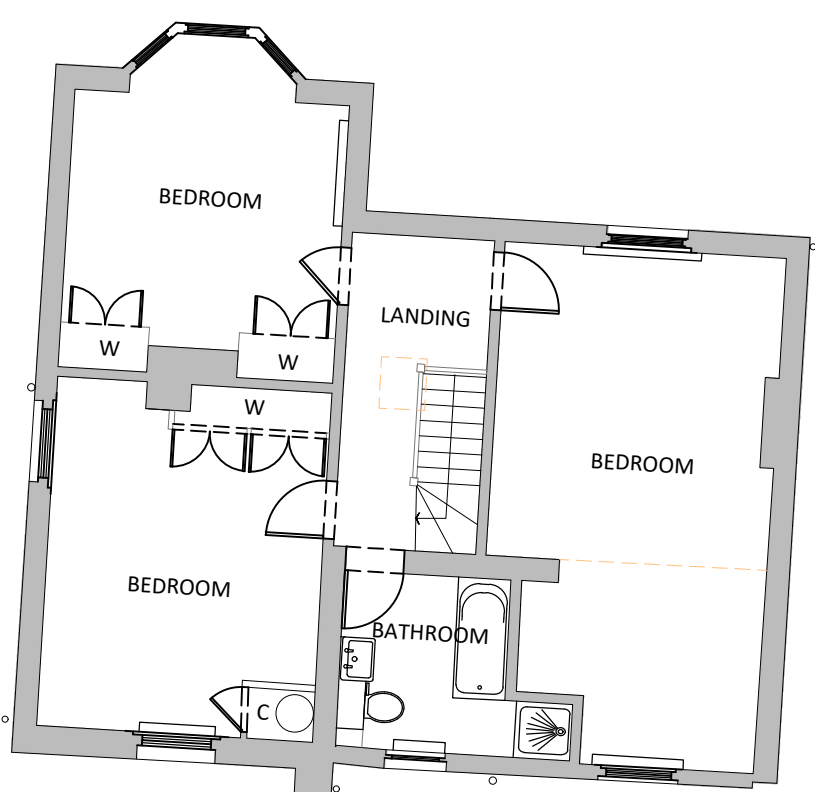 

EXISTING FIRST FLOOR PLAN

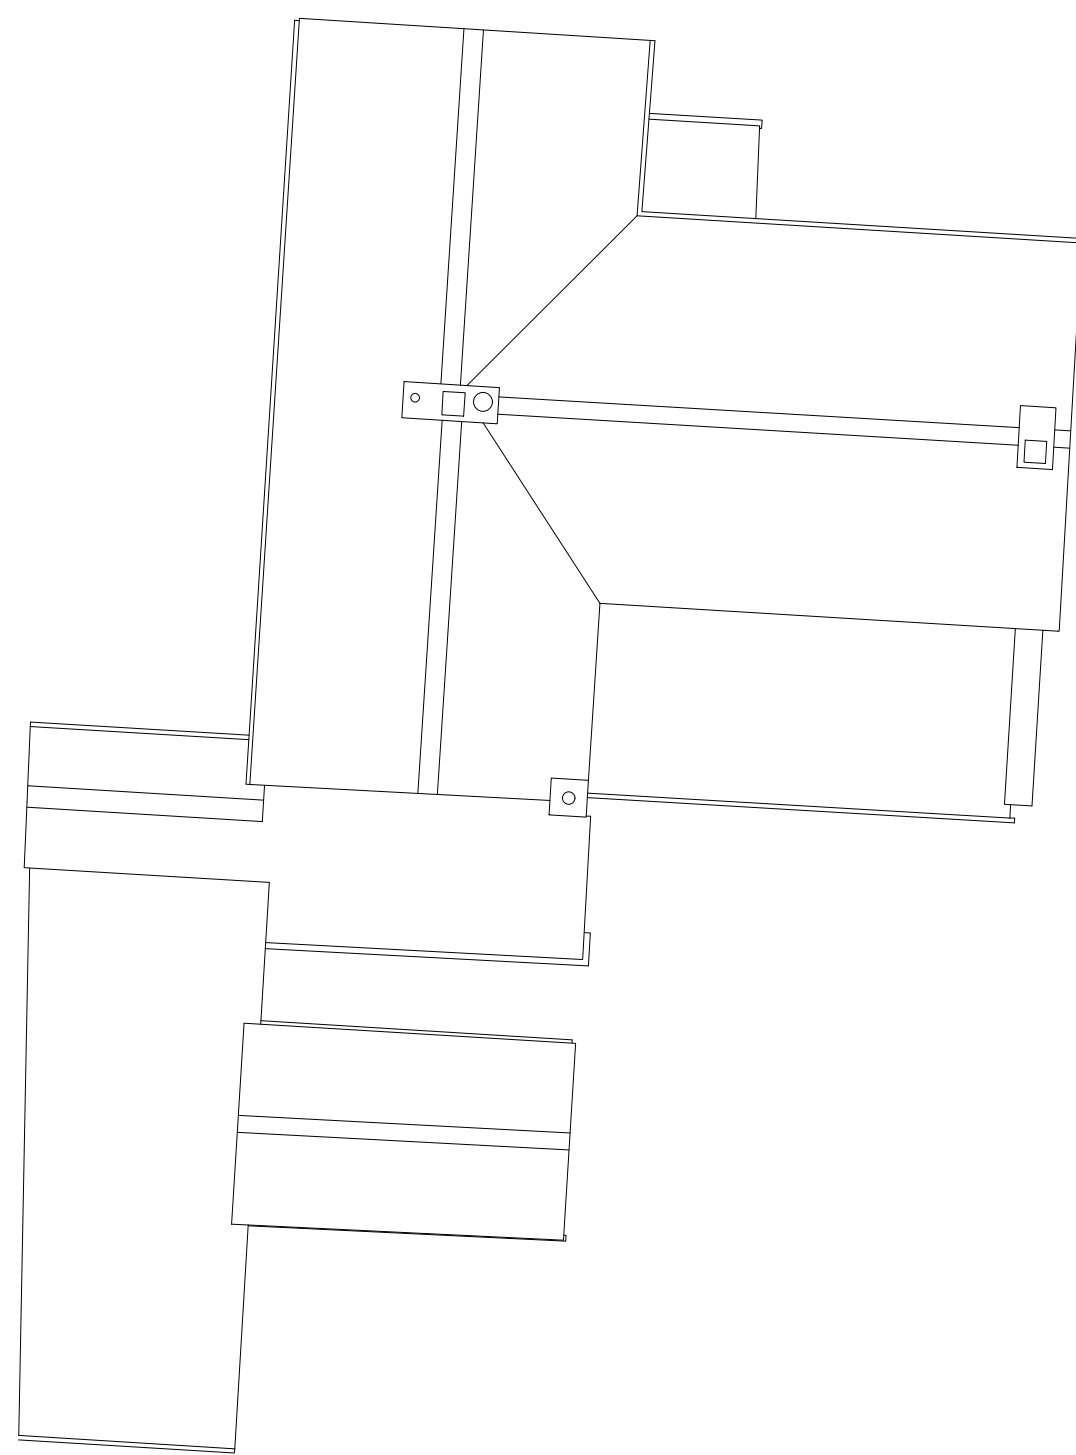 

EXISTING ROOF PLAN

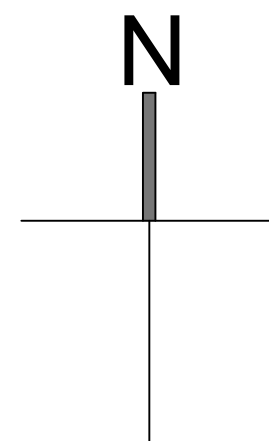 

- NOTES**
- DO NOT SCALE OFF THIS DRAWING EXCEPT FOR PLANNING PURPOSES
 - CHBHK ALL DIMENSIONS ON SITE BEFORE ANY WORK IS COMMENCED
 - ALL GOODS MATERIALS AND WORKMANSHIP MUST CONFORM WITH CURRENT BUILDING REGULATIONS, BRITISH STANDARDS AND CODES OF PRACTICE
 - COPYRIGHT OF THIS DRAWING IS RETAINED BY THE ARCHITHT AND IT MUST NOT BE REPRODUCED WITHOUT WRITTEN CONSENT

A	15.06.26	GW	Scale bars amended to 1:100
REV	DATE	BY	AMENDMENT
folkes architects 1, 01903 898029 info@folkesarchitects.co.uk The Old Forge 6 Church Street Storrington West Sussex RH20 4LA			
CLIENT Mr & Mrs R Fanthorpe			
JOB TITLE Broadmead Newbridge Road West Billingshurst West Sussex RH14 9LS			
DRAWING TITLE Plans and Elevations as Existing			
PROJBHT STAGE Planning			
DRAWING STATUS Planning			
NOT FOR CONSTRUCTION USE UNLESS STATED AS 'CONSTRUCTION'			
DATE Feb 2026	SCALE 1:100@A1	DRAWN BY GW	CHBHKED BY BH
JOB NO. 26005	DRAWING NO. 1.02	REVISION A	