


This drawing is to be read in conjunction with all other relevant drawings & specifications. Do not scale from this drawing. Use figured dimensions only. All levels & dimensions to be checked on site. All dimensional discrepancies are to be brought to the immediate attention of KURT&CO.


Responsibility cannot be accepted for alteration and/or deviation from this design without prior knowledge of KURT&CO.

Copyright reserved. This drawing may only be used for the client and location specified in the title block. It may not be copied or disclosed to any other third party without prior written consent from KURT&CO.


Prior to any works commencing on site, KURT&CO is to be contacted regarding the current status, revision or regulatory approval of this drawing.

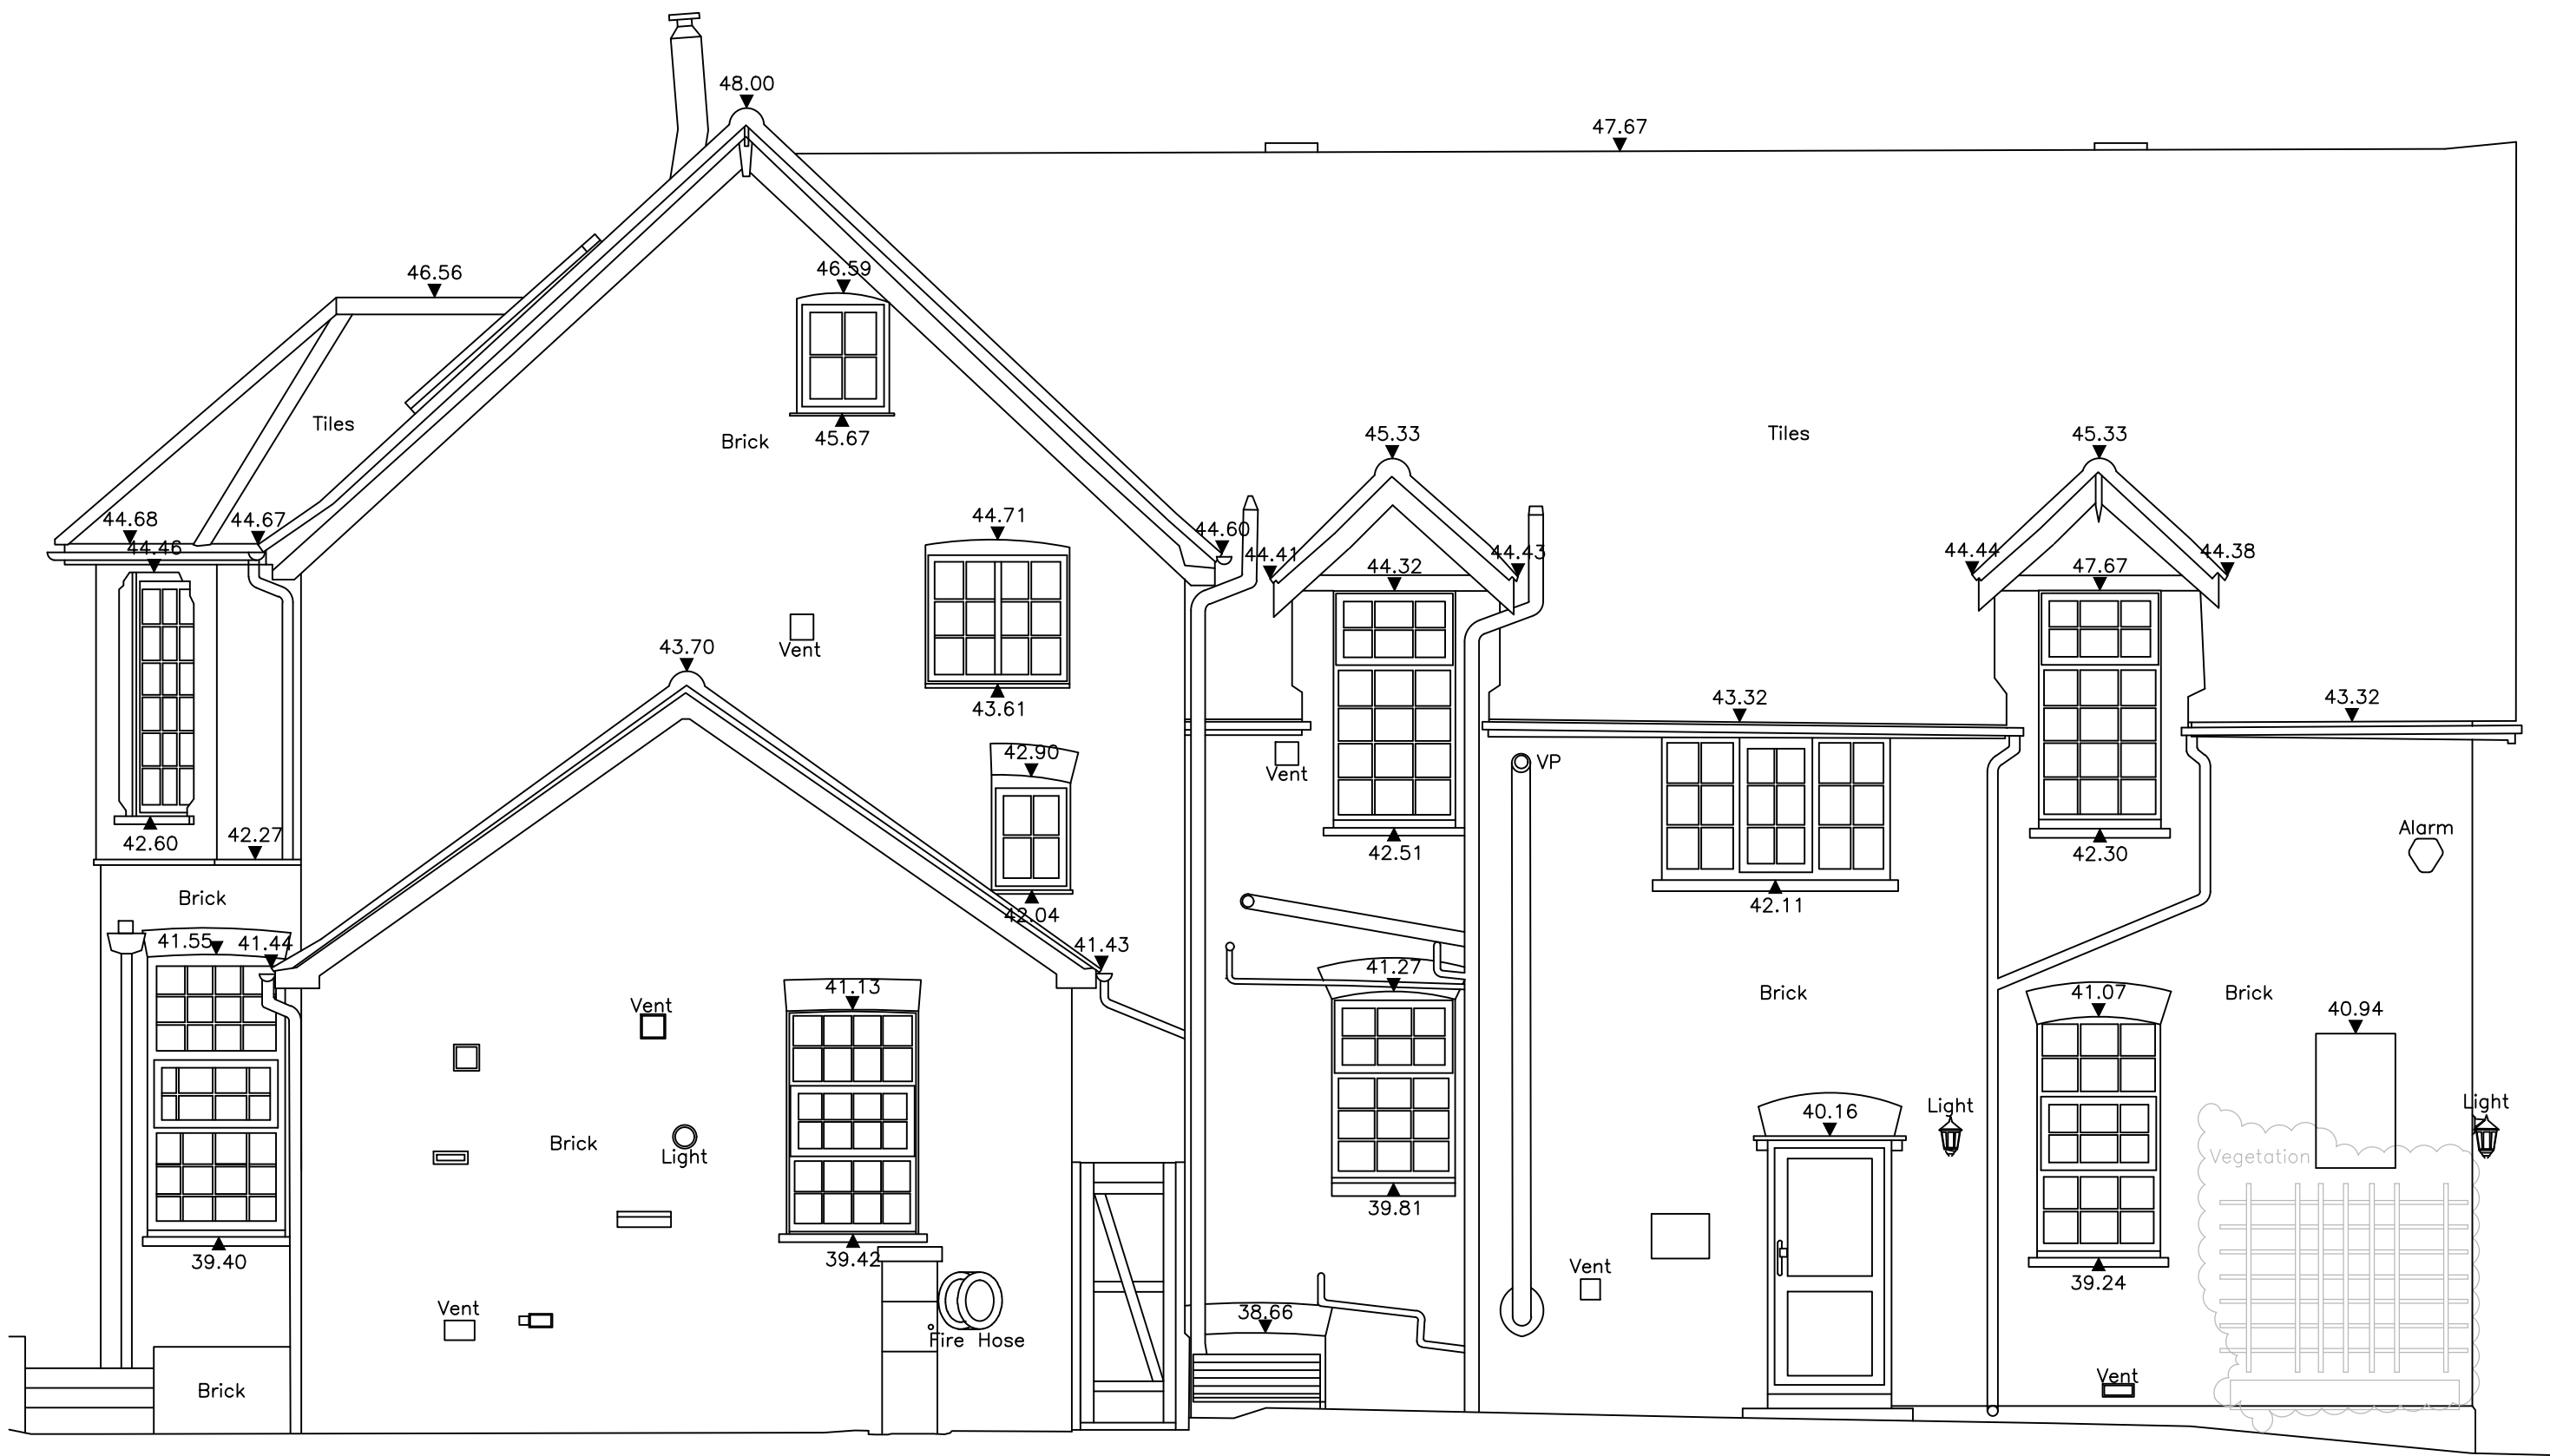


EXISTING EAST ELEVATION 3  
SCALE 1:50

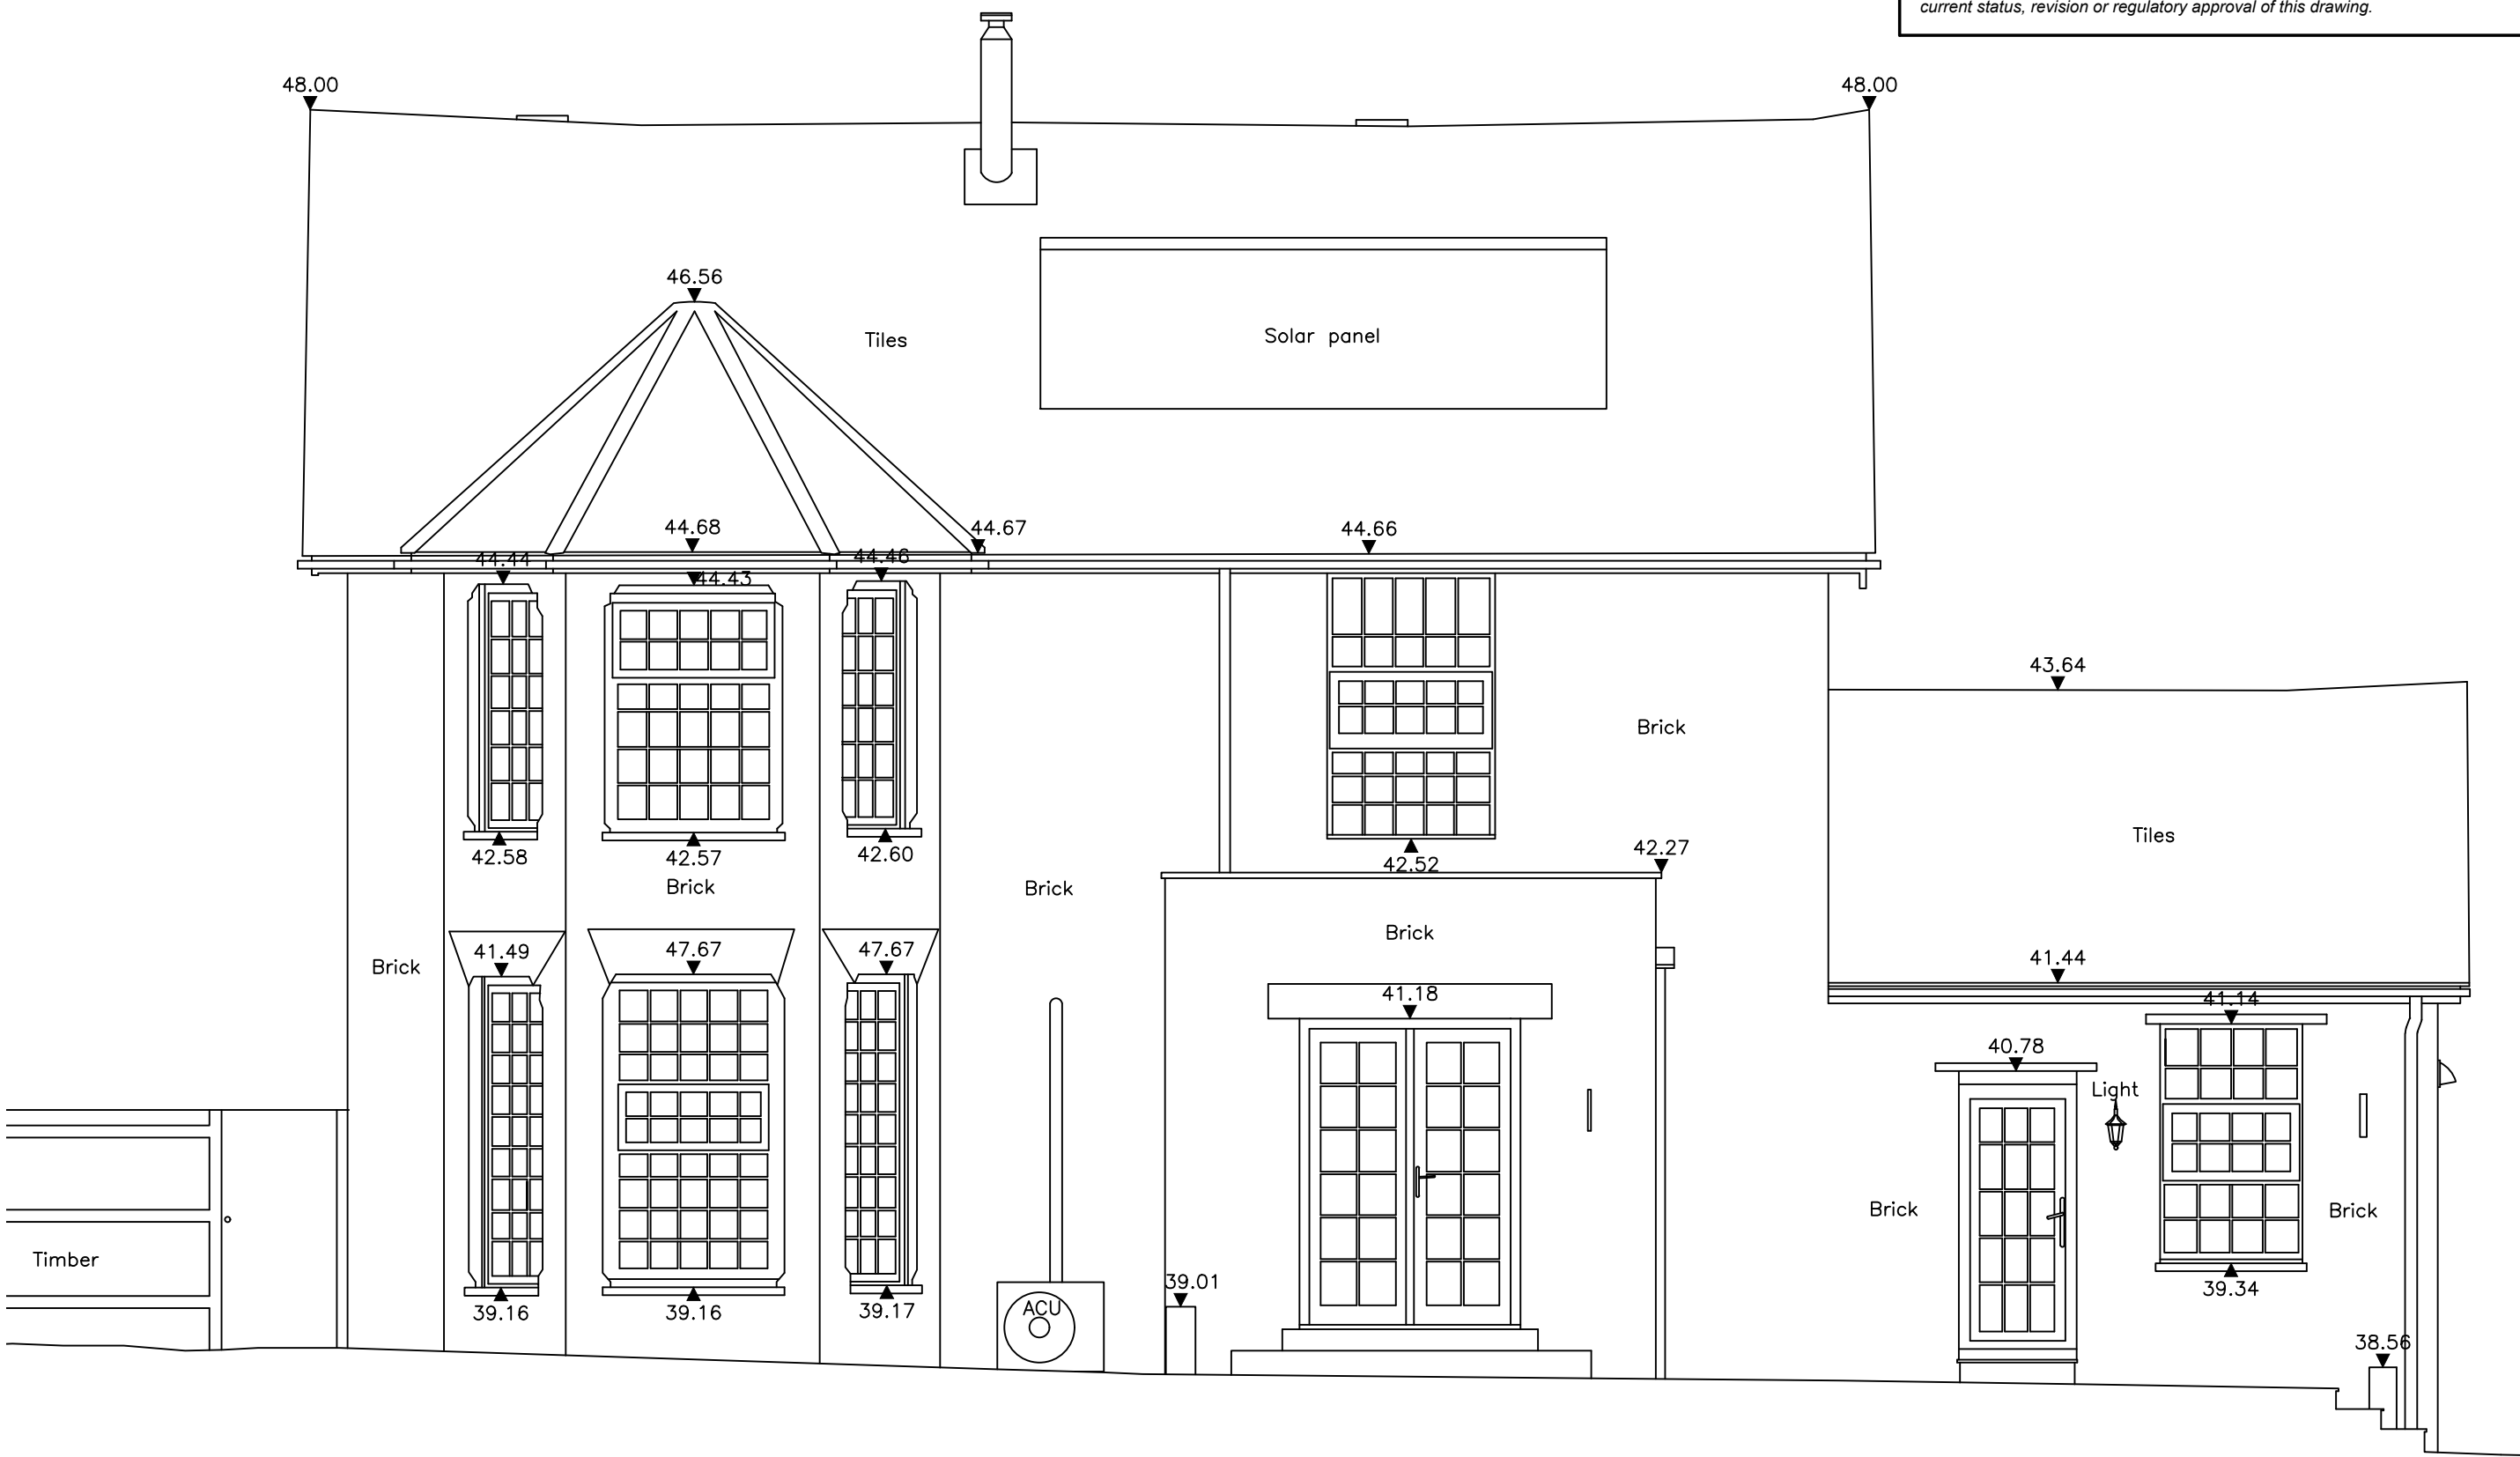


EXISTING SOUTH ELEVATION 4  
SCALE 1:50

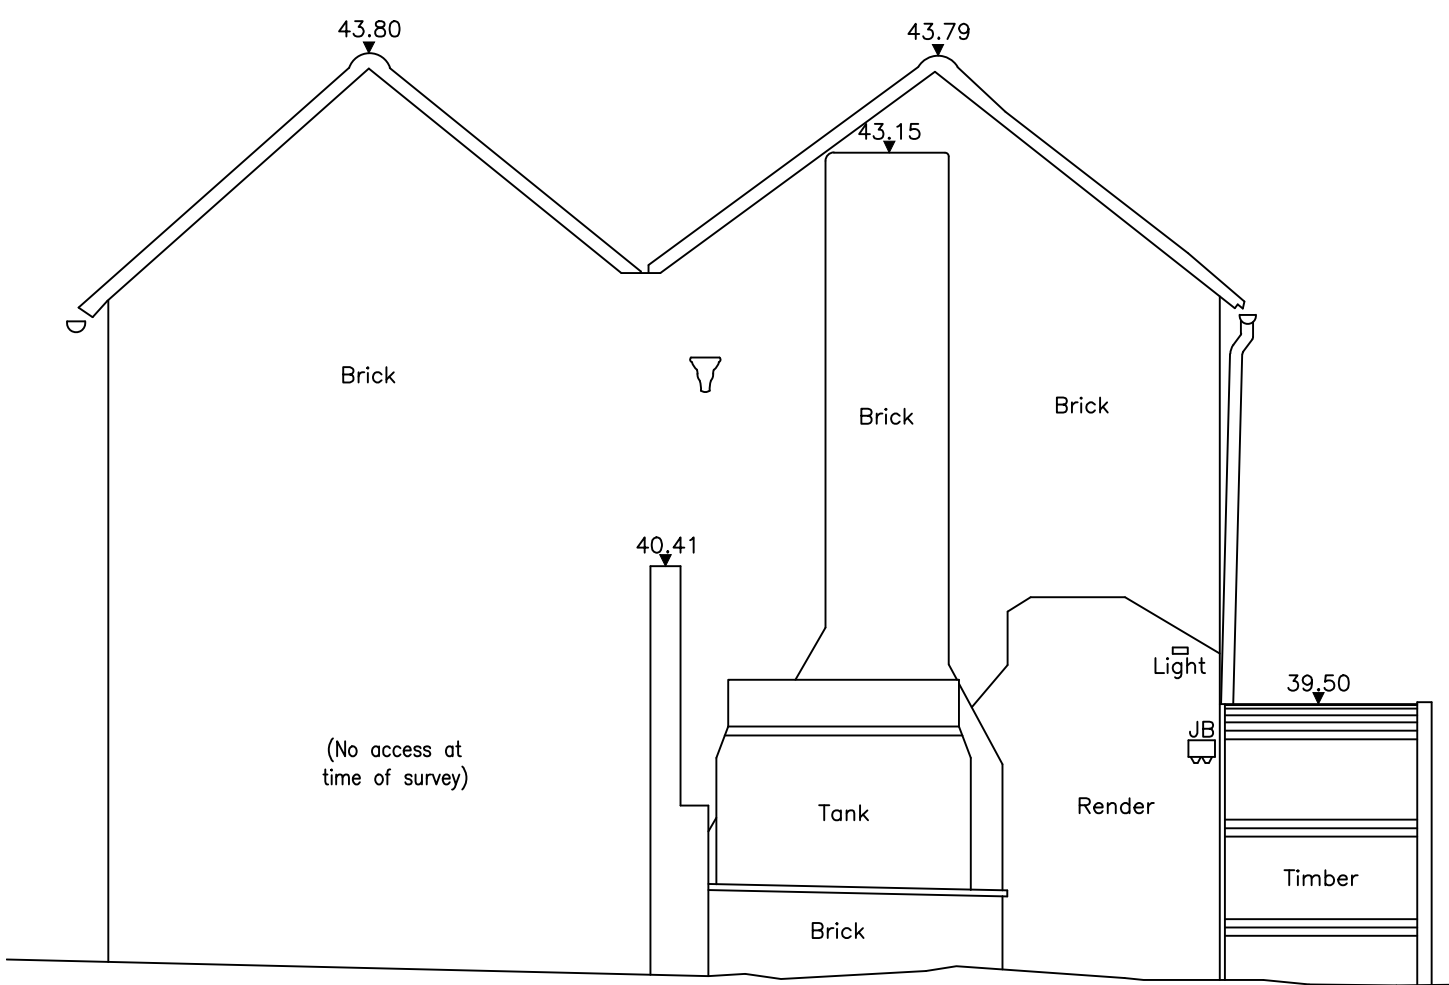

EXISTING EAST ELEVATION 7  
SCALE 1:100

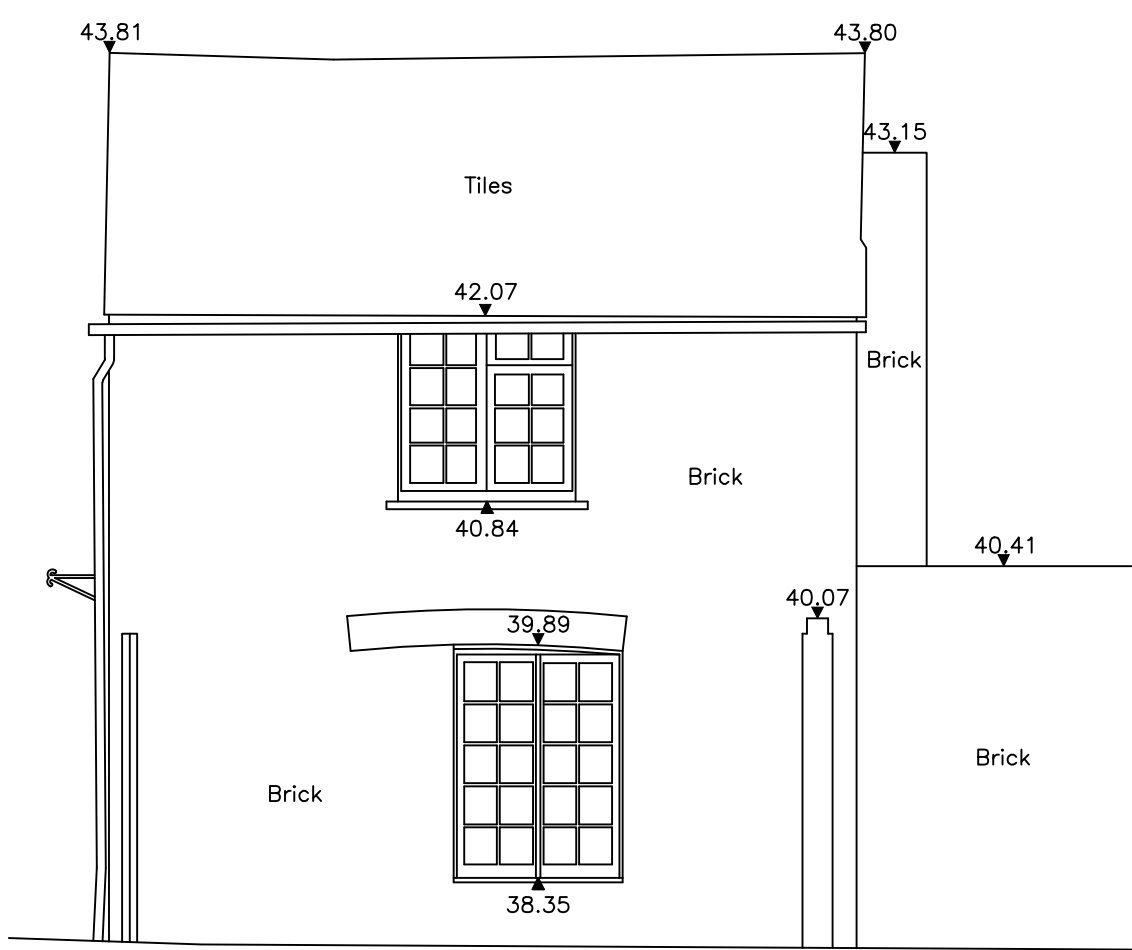

EXISTING SOUTH ELEVATION 8  
SCALE 1:100

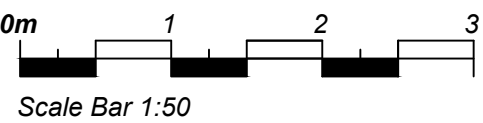

|   |                                                                                     |              |
|---|-------------------------------------------------------------------------------------|--------------|
| P1   | ISSUED FOR PLANNING APPROVAL                                                        | 09.07.2026   |
| REV   | DESCRIPTION                                                                         | DATE         |
| <b>DMA</b> BUILDING DESIGNS<br>UNIT 4B, RUDGWICK BRICKWORKS, LYNWICK ST.<br>RUDGWICK, HORSHAM, WEST SUSSEX, RH12 3DH.<br>TEL: No 01403 822220 Mobile 07730 523447<br>Email - admin@dmabuildingdesigns.co.uk |                                                                                     |              |
| CLIENT   | IVAN KNAPPETT                                                                       |              |
| PROJECT   | LARGE SINGLE STOREY, PART TWO STOREY<br>EXTENSION TO REAR.                          |              |
| DRAWING   | EXISTING ELEVATIONS<br>PARK HOUSE, STONE STREET, SLINFOLD,<br>WEST SUSSEX, RH13 0QX |              |
| STATUS   | <b>PLANNING</b>                                                                     |              |
| SCALE @ A1   | DATE                                                                                | ORG No       |
| 1:50   | JULY 2026                                                                           | DE1421 / 03B |
|   |                                                                                     | REVISION     |
|   |                                                                                     | P1           |