




This drawing is to be read in conjunction with all other relevant drawings & specifications. Do not scale from this drawing. Use figured dimensions only. All levels & dimensions to be checked on site. All dimensional discrepancies are to be brought to the immediate attention of KURT&CO.

Responsibility cannot be accepted for alteration and/or deviation from this design without prior knowledge of KURT&CO.

Copyright reserved. This drawing may only be used for the client and location specified in the title block. It may not be copied or disclosed to any other third party without prior written consent from KURT&CO.


Prior to any works commencing on site, KURT&CO is to be contacted regarding the current status, revision or regulatory approval of this drawing.

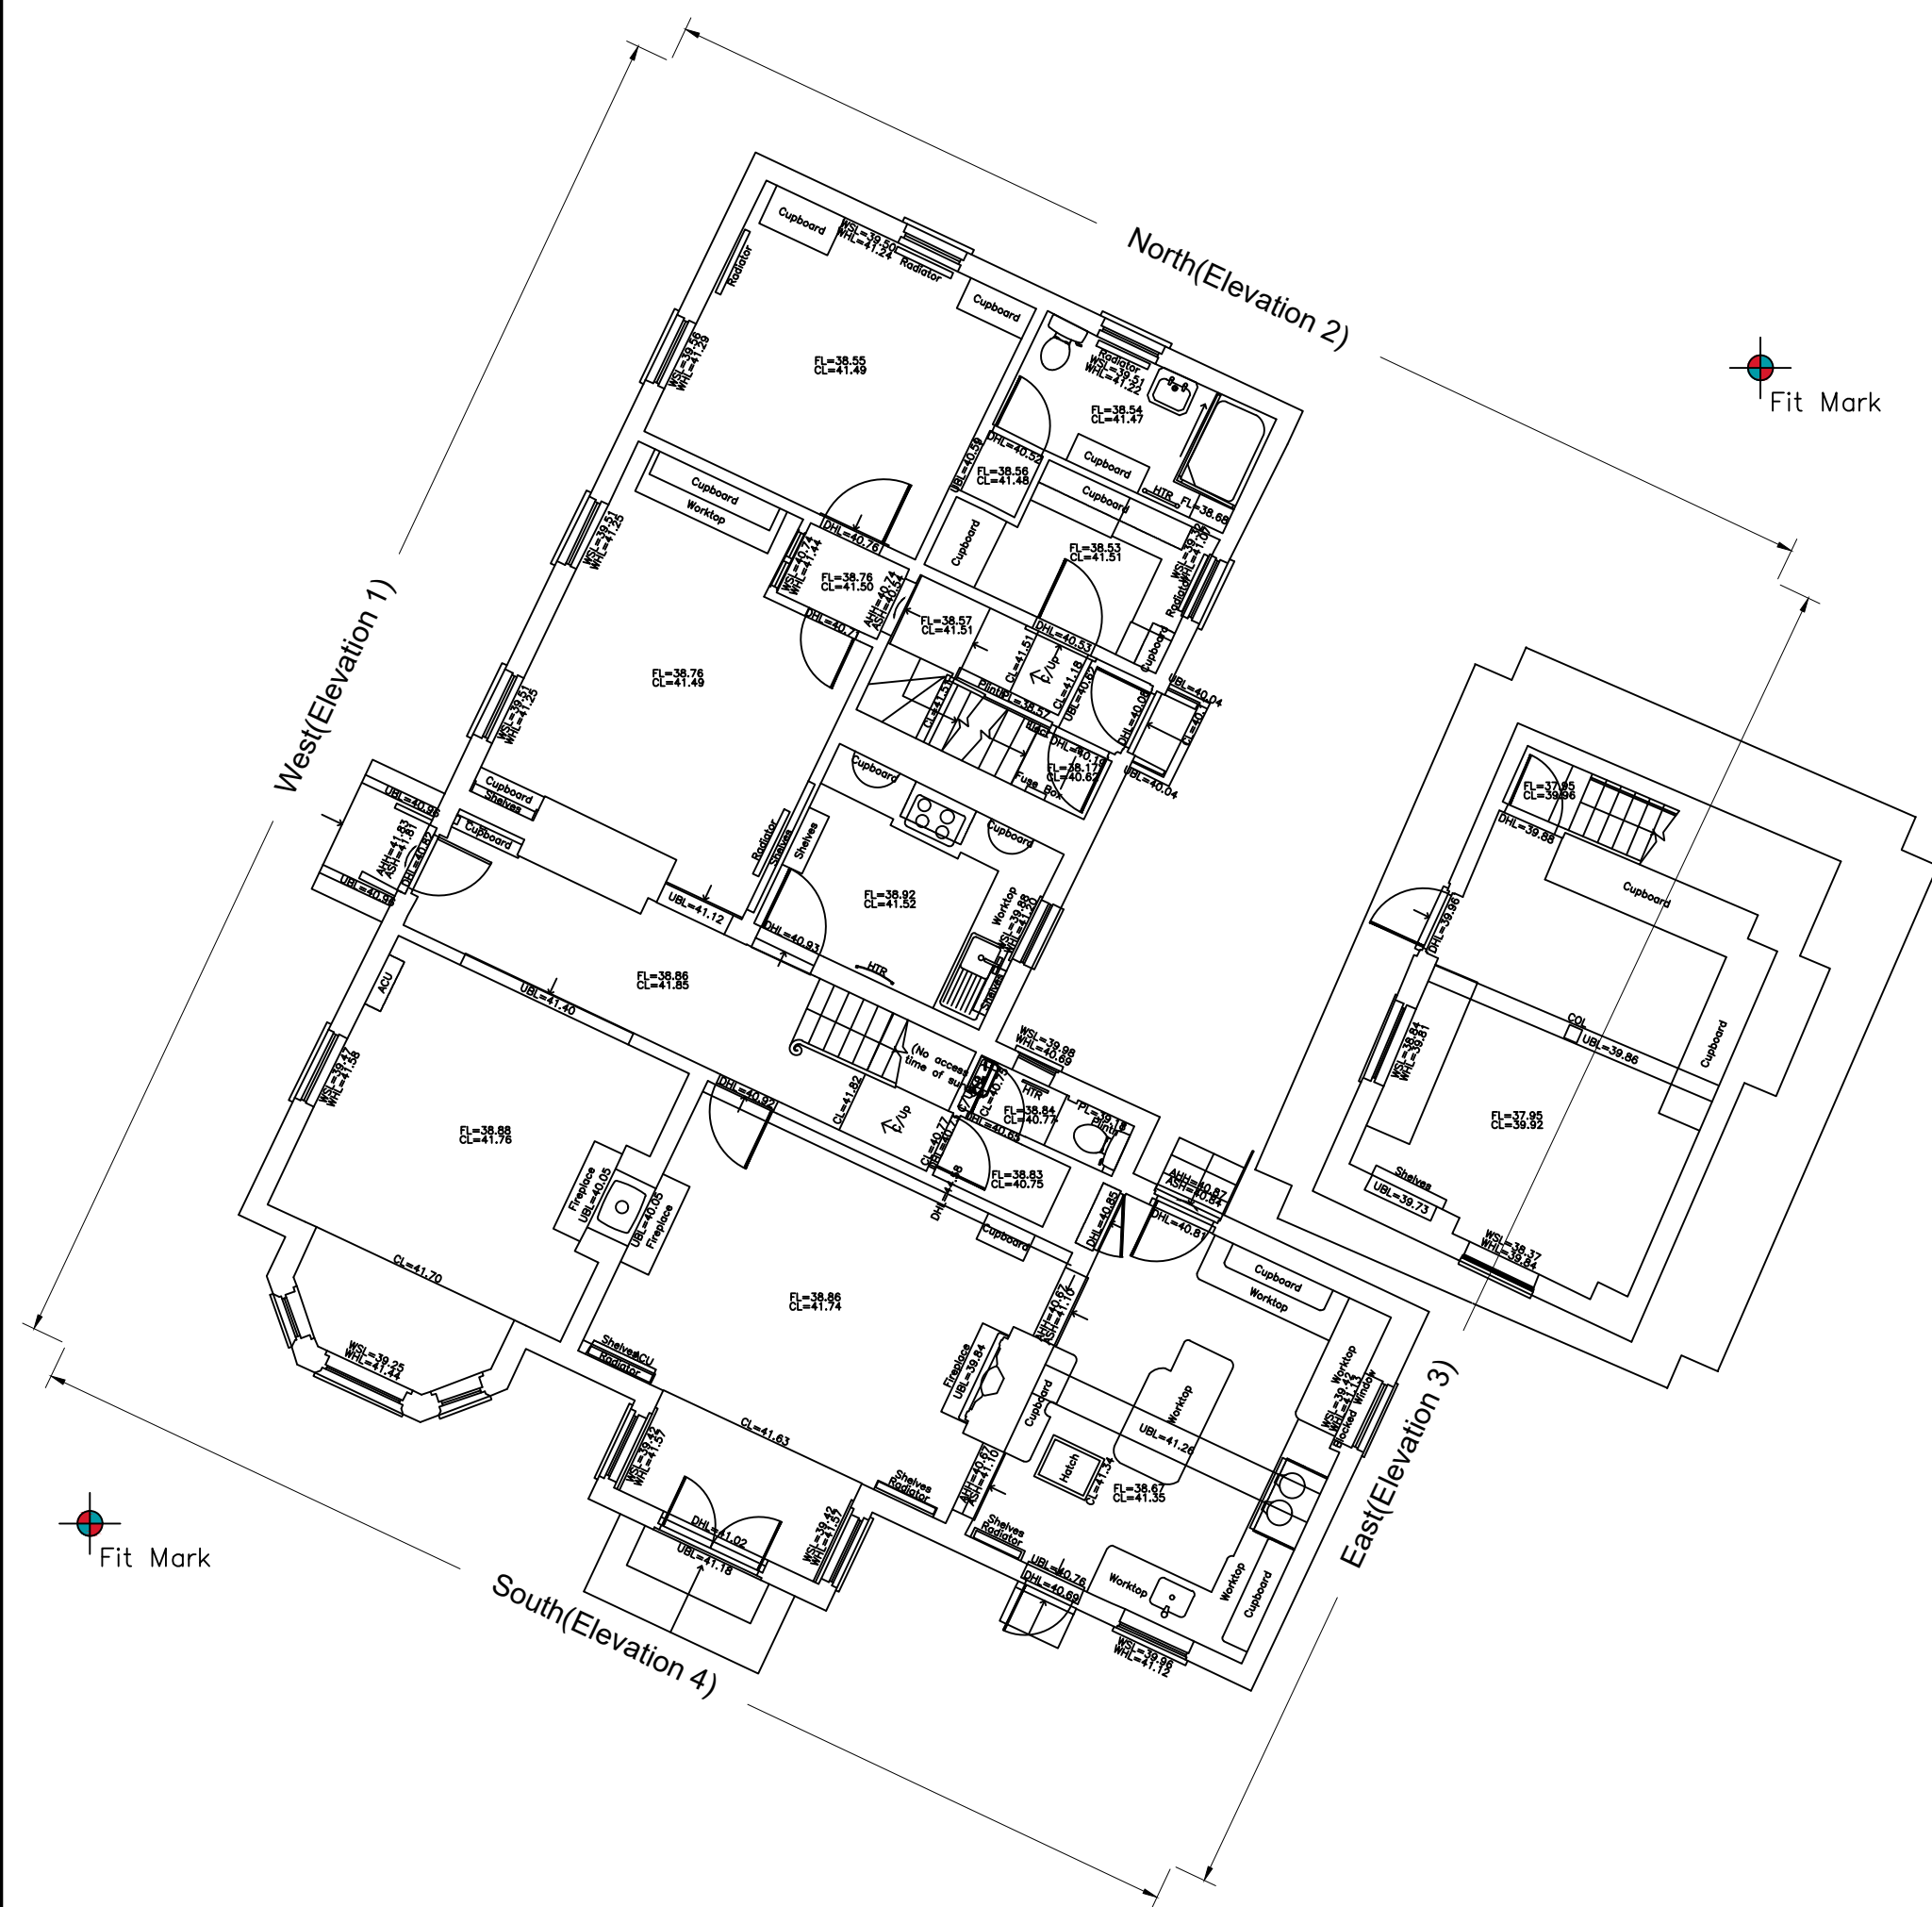


EXISTING GROUND FLOOR PLAN
SCALE 1:100




EXISTING FIRST FLOOR PLAN
SCALE 1:100

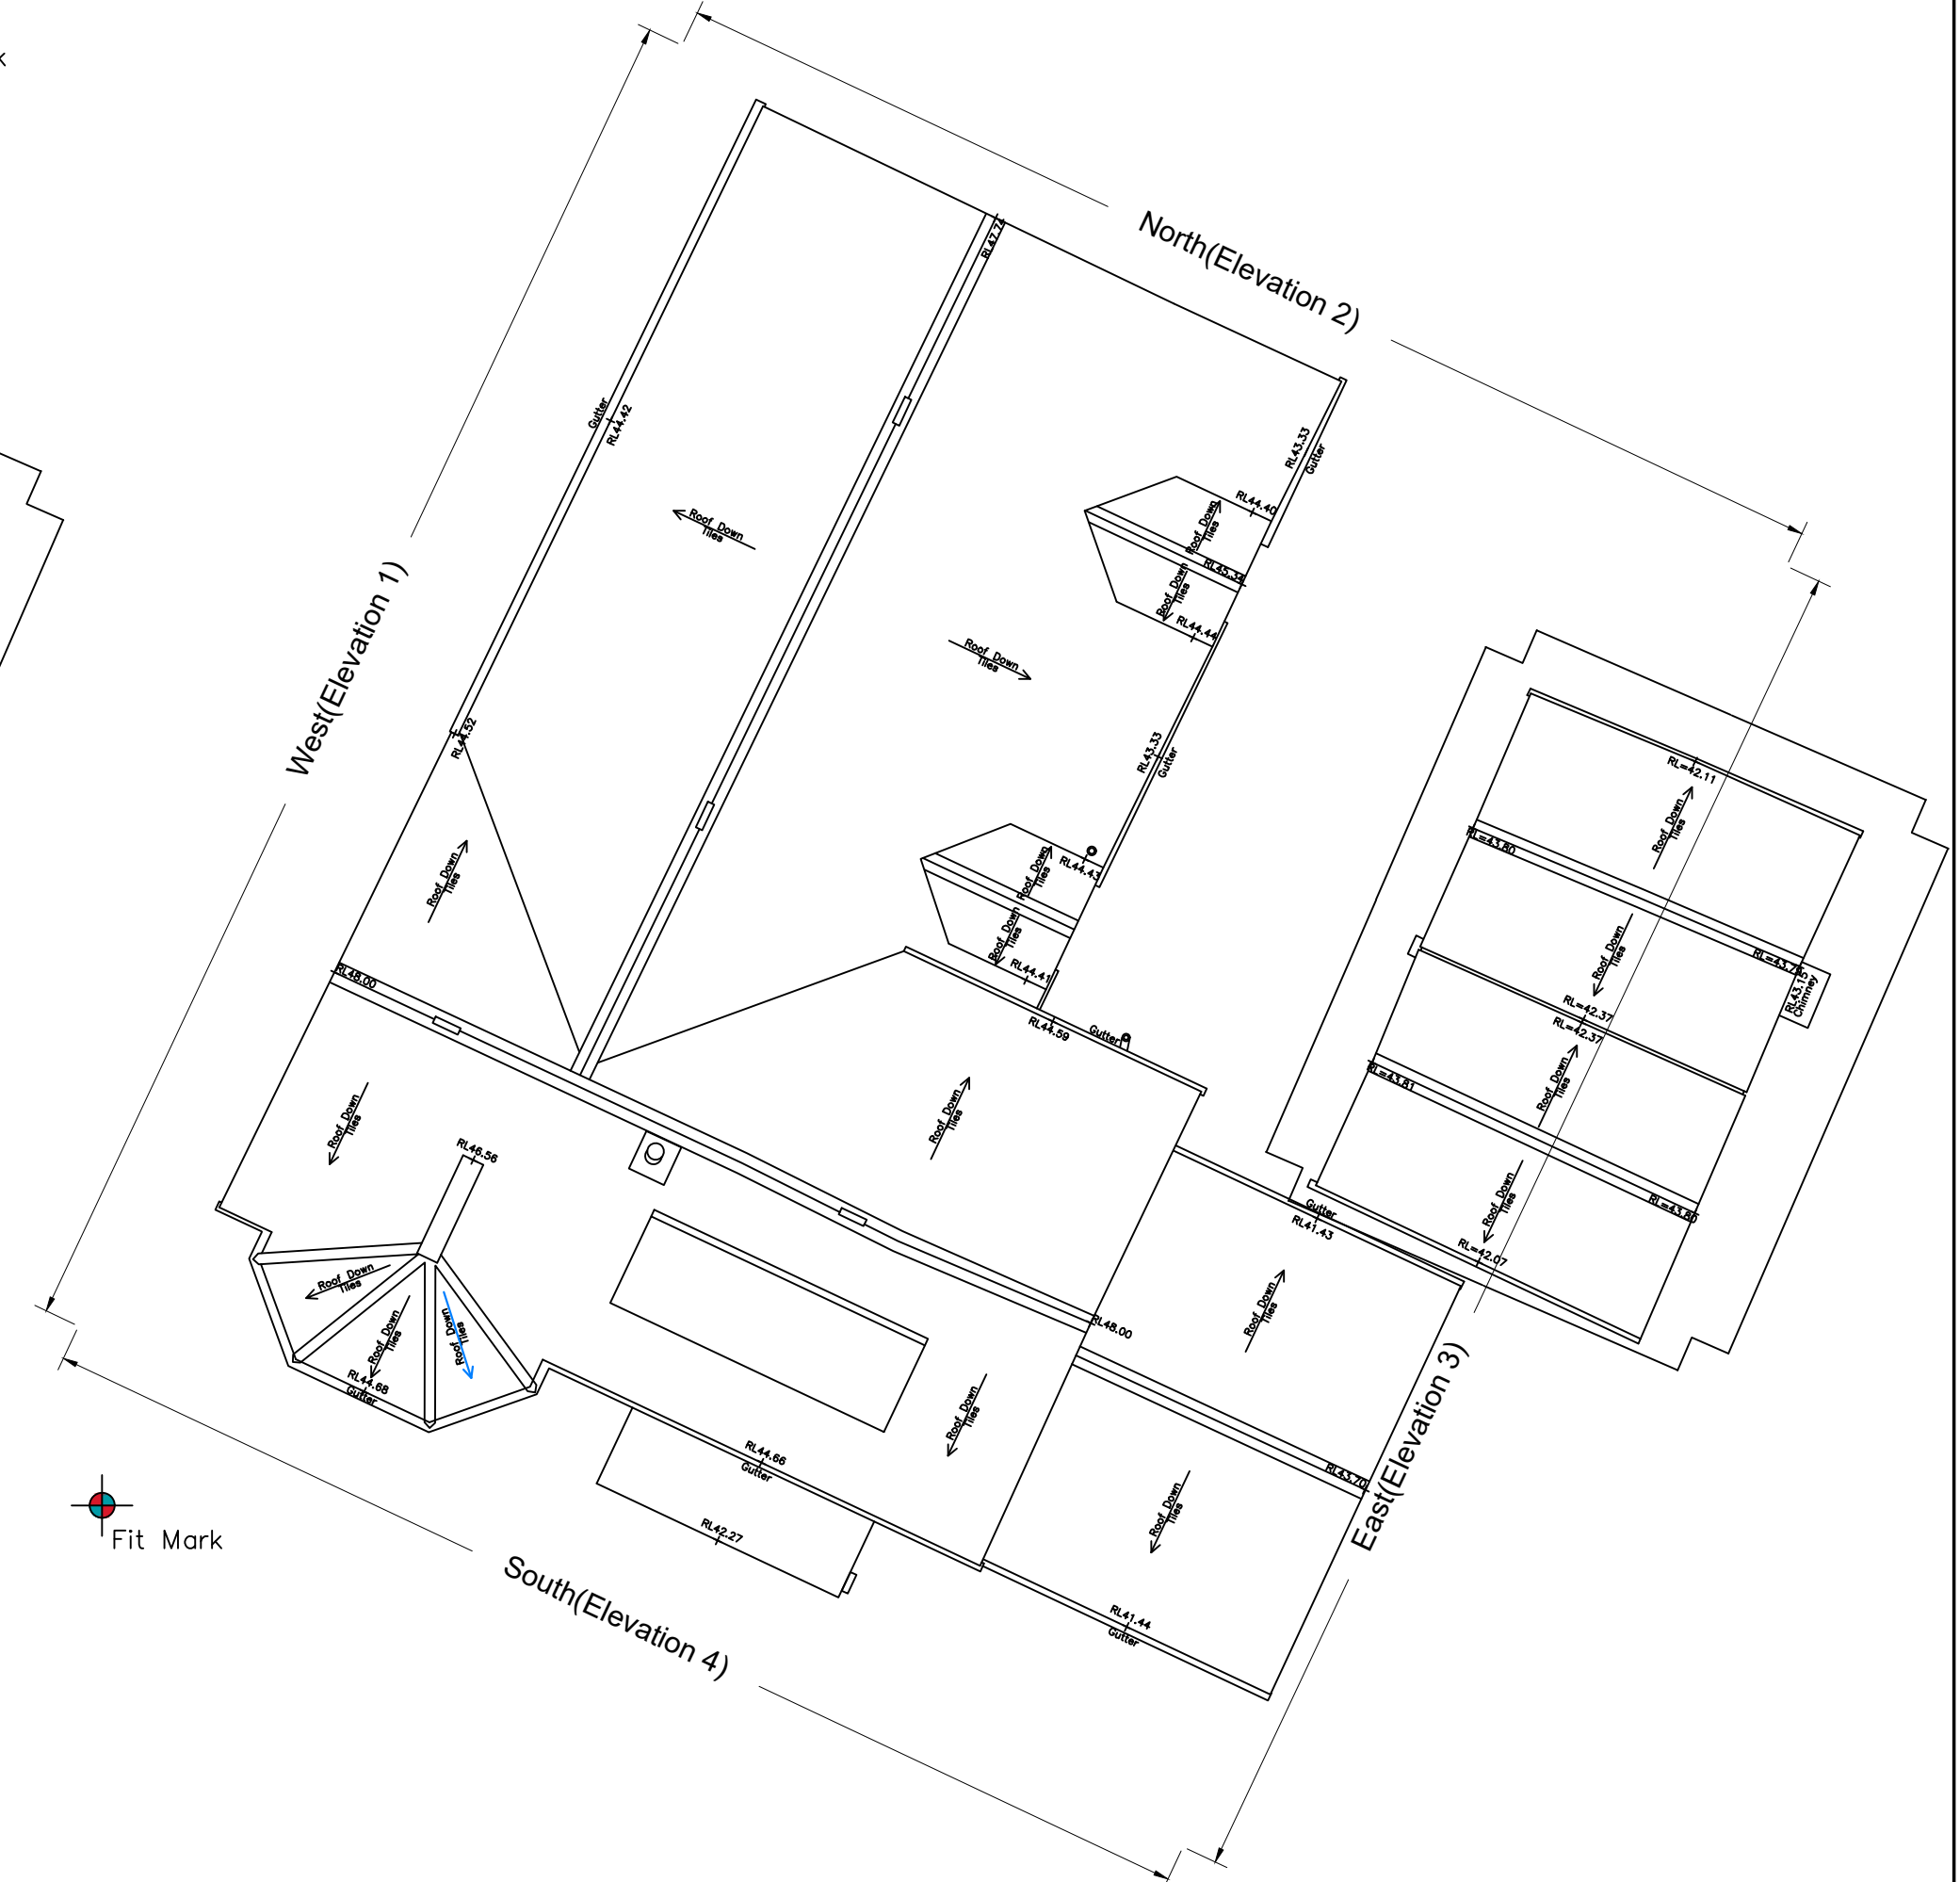


EXISTING ROOF PLAN
SCALE 1:100

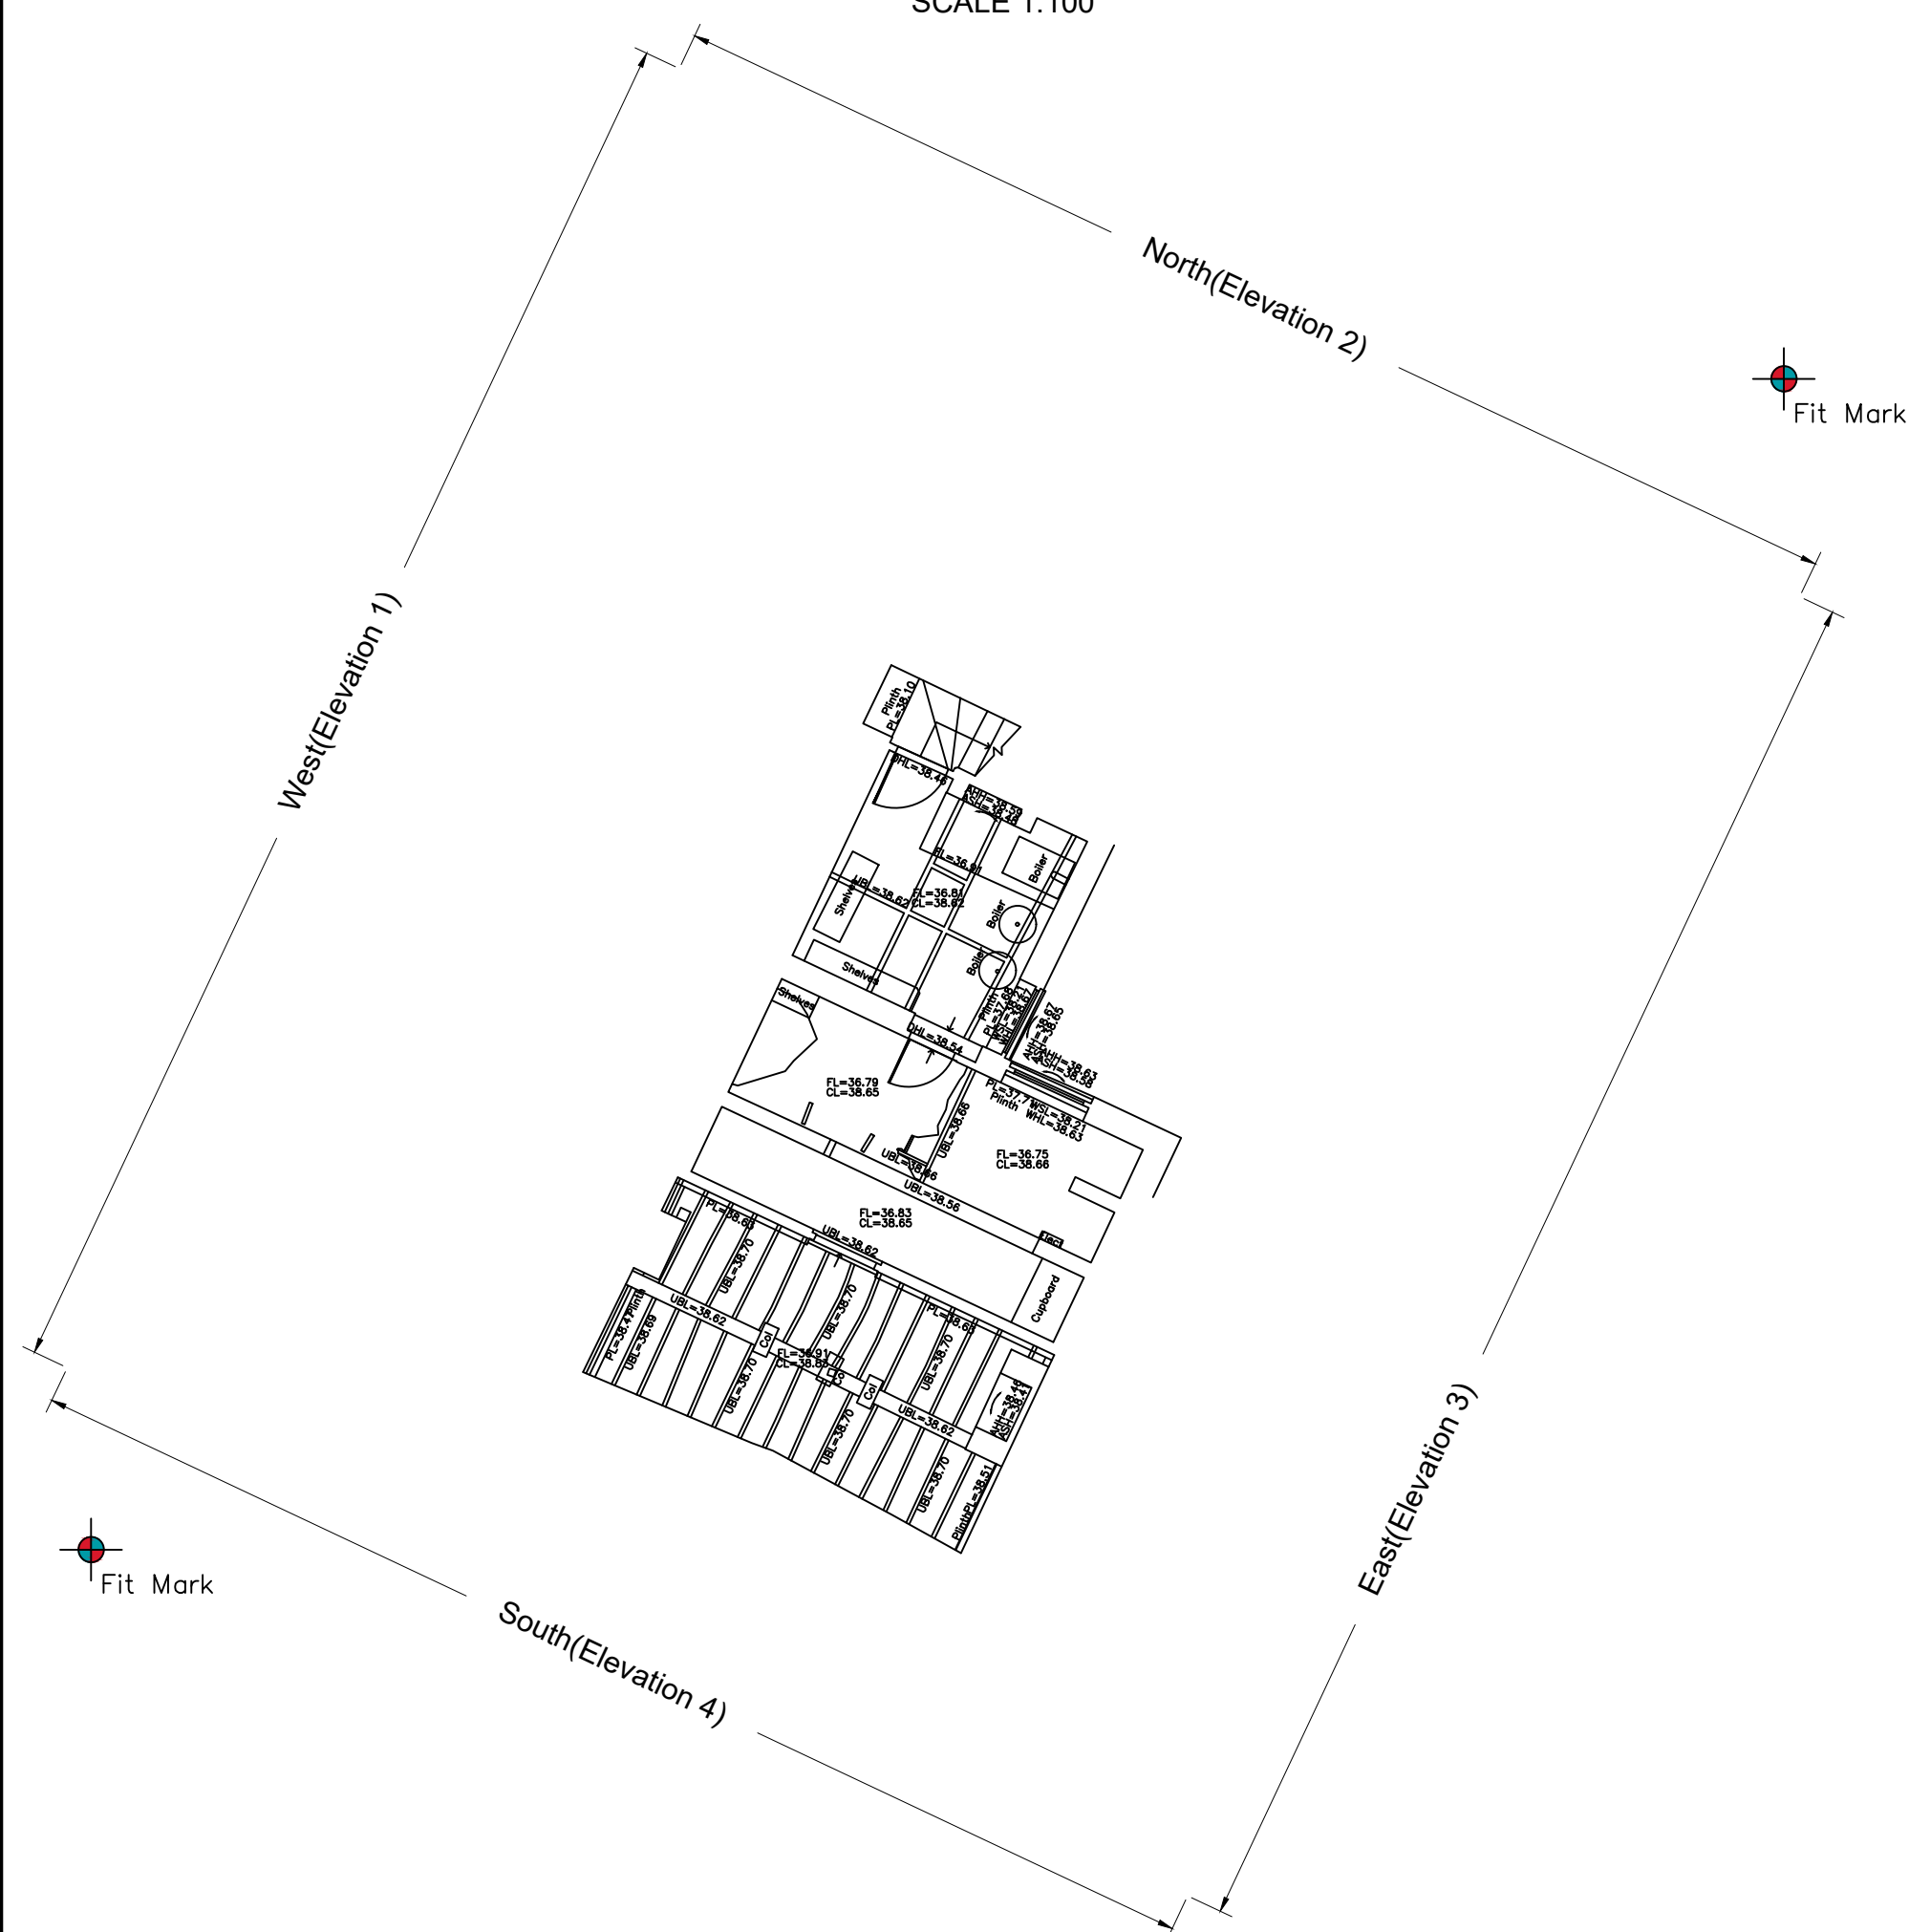

EXISTING BASEMENT FLOOR PLAN
SCALE 1:100

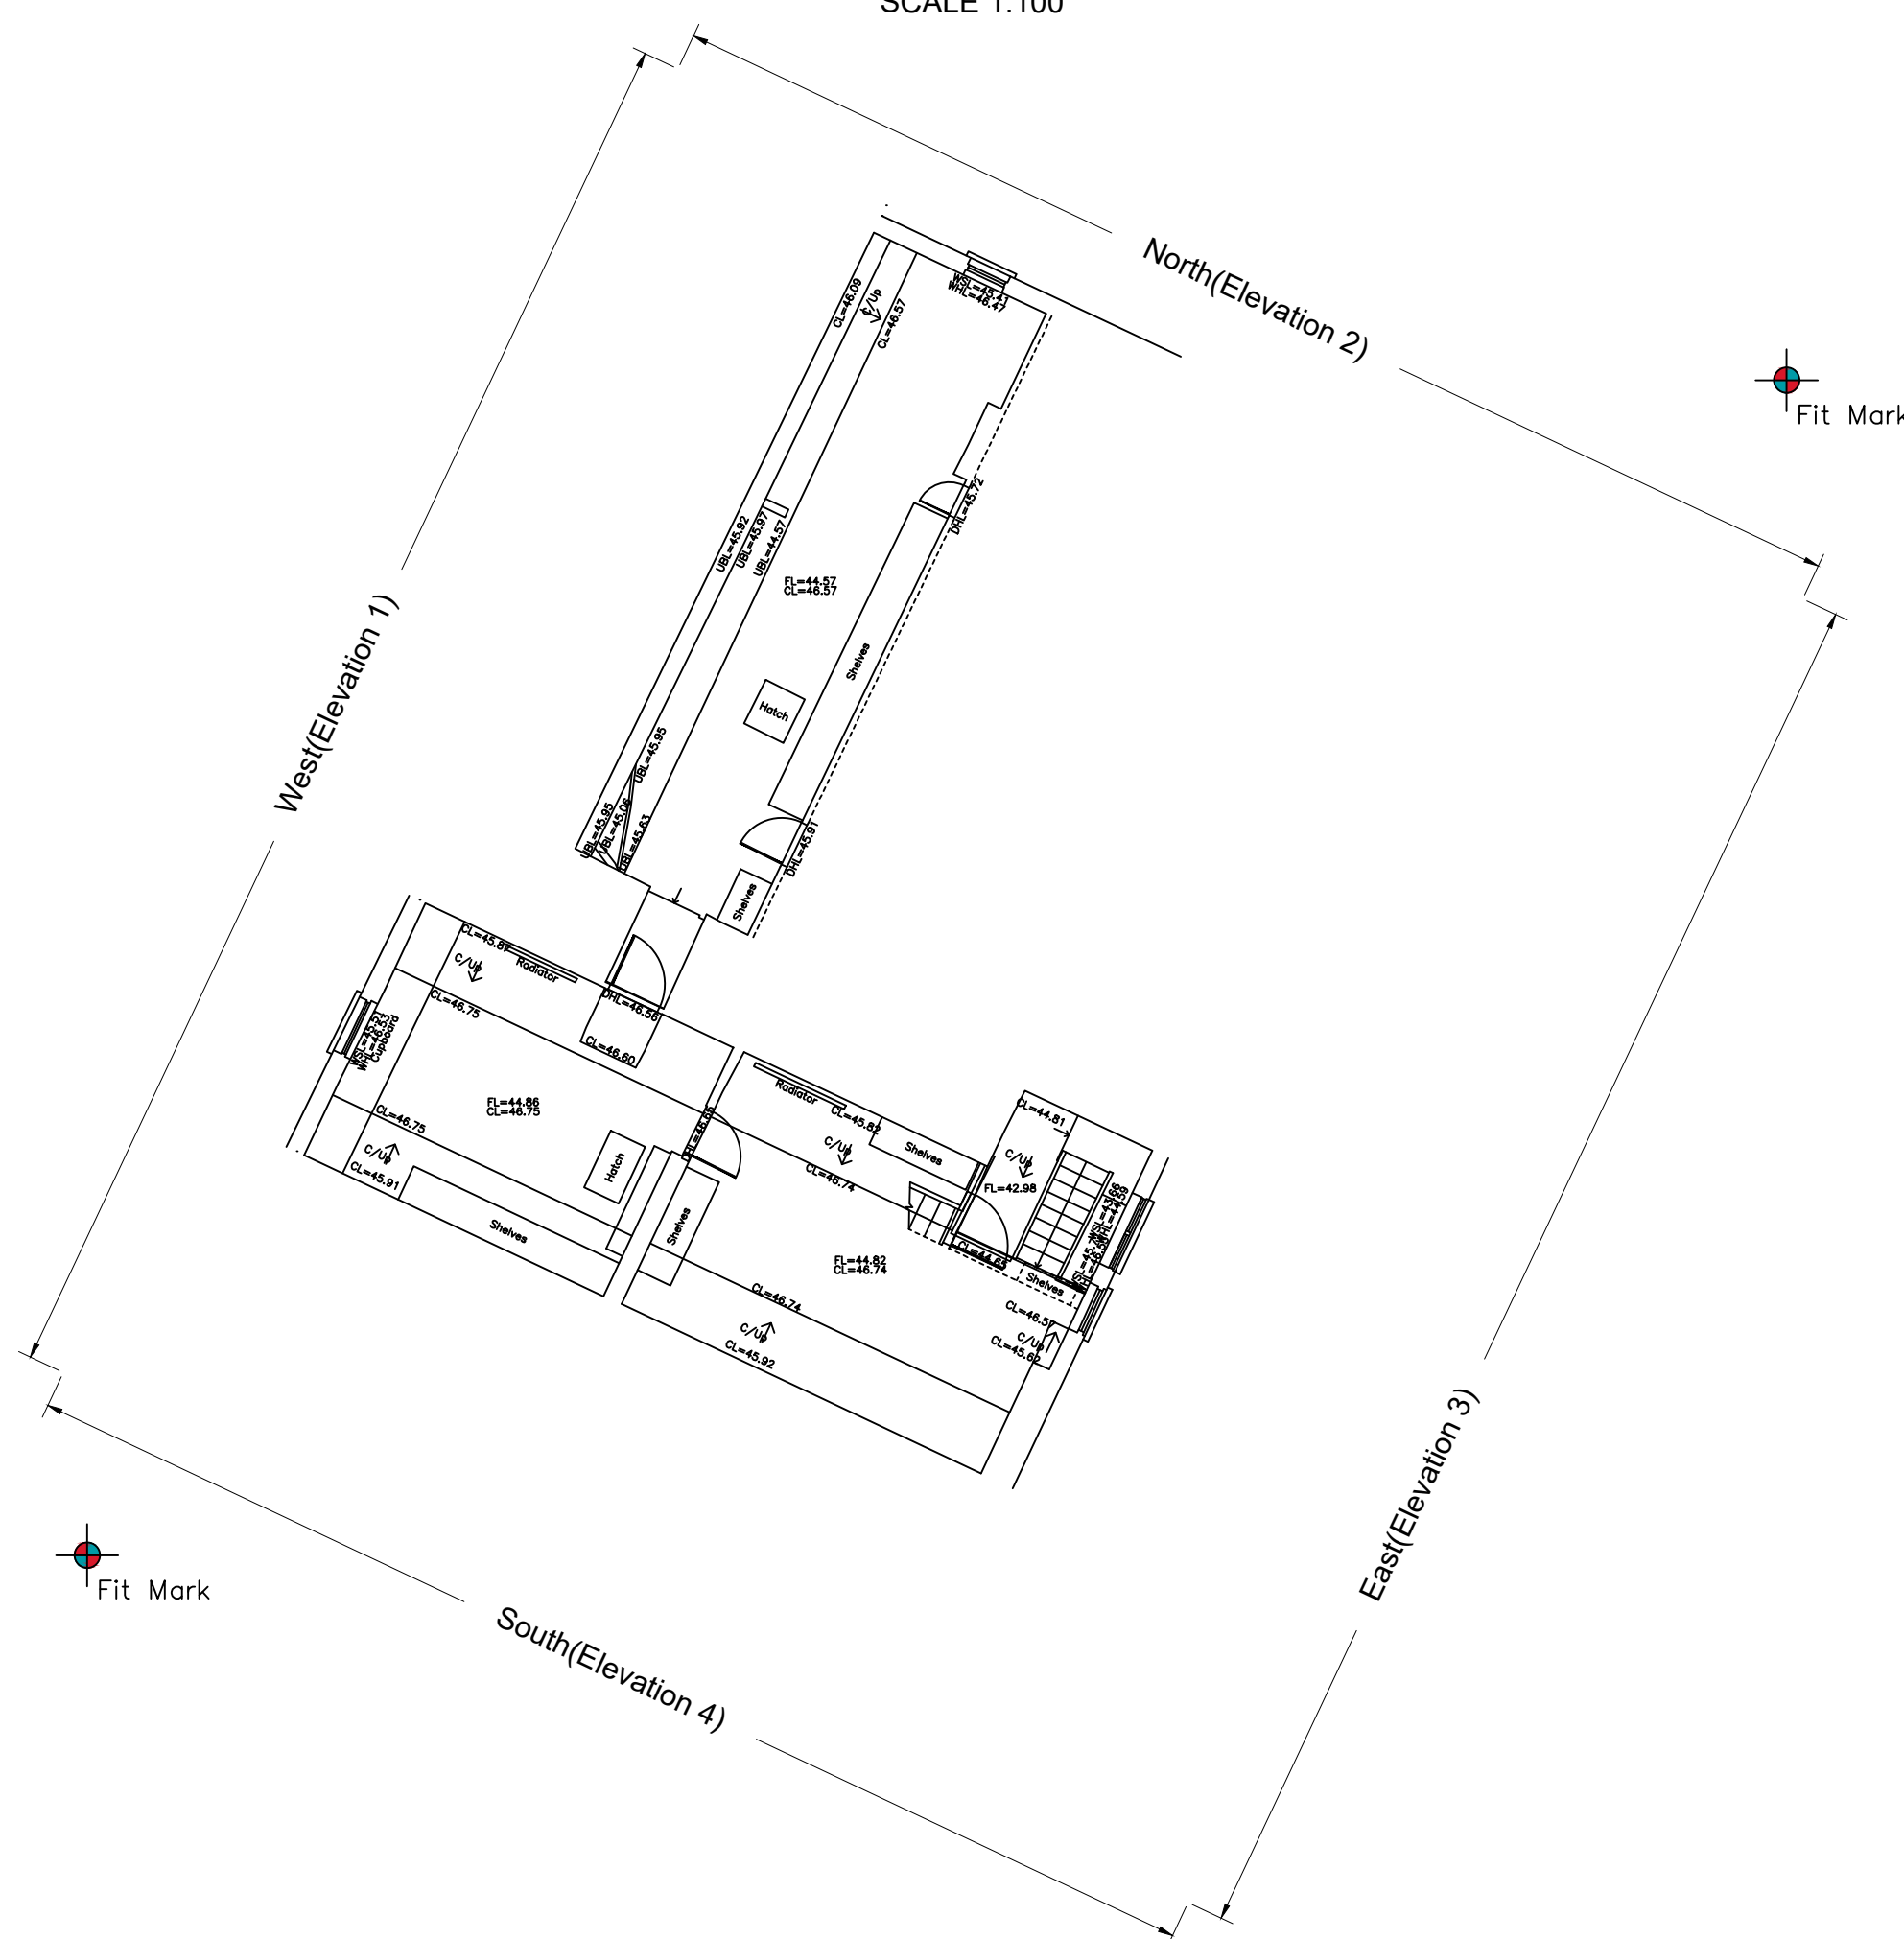

EXISTING LOFT FLOOR PLAN
SCALE 1:100

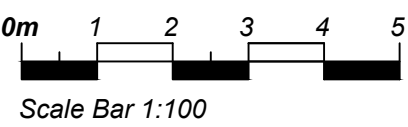

P1	ISSUED FOR PLANNING APPROVAL	09.07.2026
REV	DESCRIPTION	DATE
DMA BUILDING DESIGNS UNIT 4B, RUDGWICK BRICKWORKS, LYNWICK ST. RUDGWICK, HORSHAM, WEST SUSSEX, RH12 3DH. TEL: No 01403 822220 Mobile 07730 523447 Email - admin@dmabuildingdesigns.co.uk		
CLIENT	IVAN KNAPPETT	
PROJECT	LARGE SINGLE STOREY, PART TWO STOREY EXTENSION TO REAR.	
DRAWING	EXISTING FLOOR PLANS & ROOF PLAN PARK HOUSE, STONE STREET, SLINFOLD, WEST SUSSEX, RH13 0QX	
STATUS	PLANNING	
SCALE @ A1 1:100	DATE JULY 2026	ORG No DE1421 / 02
		REVISION P1