




Notes

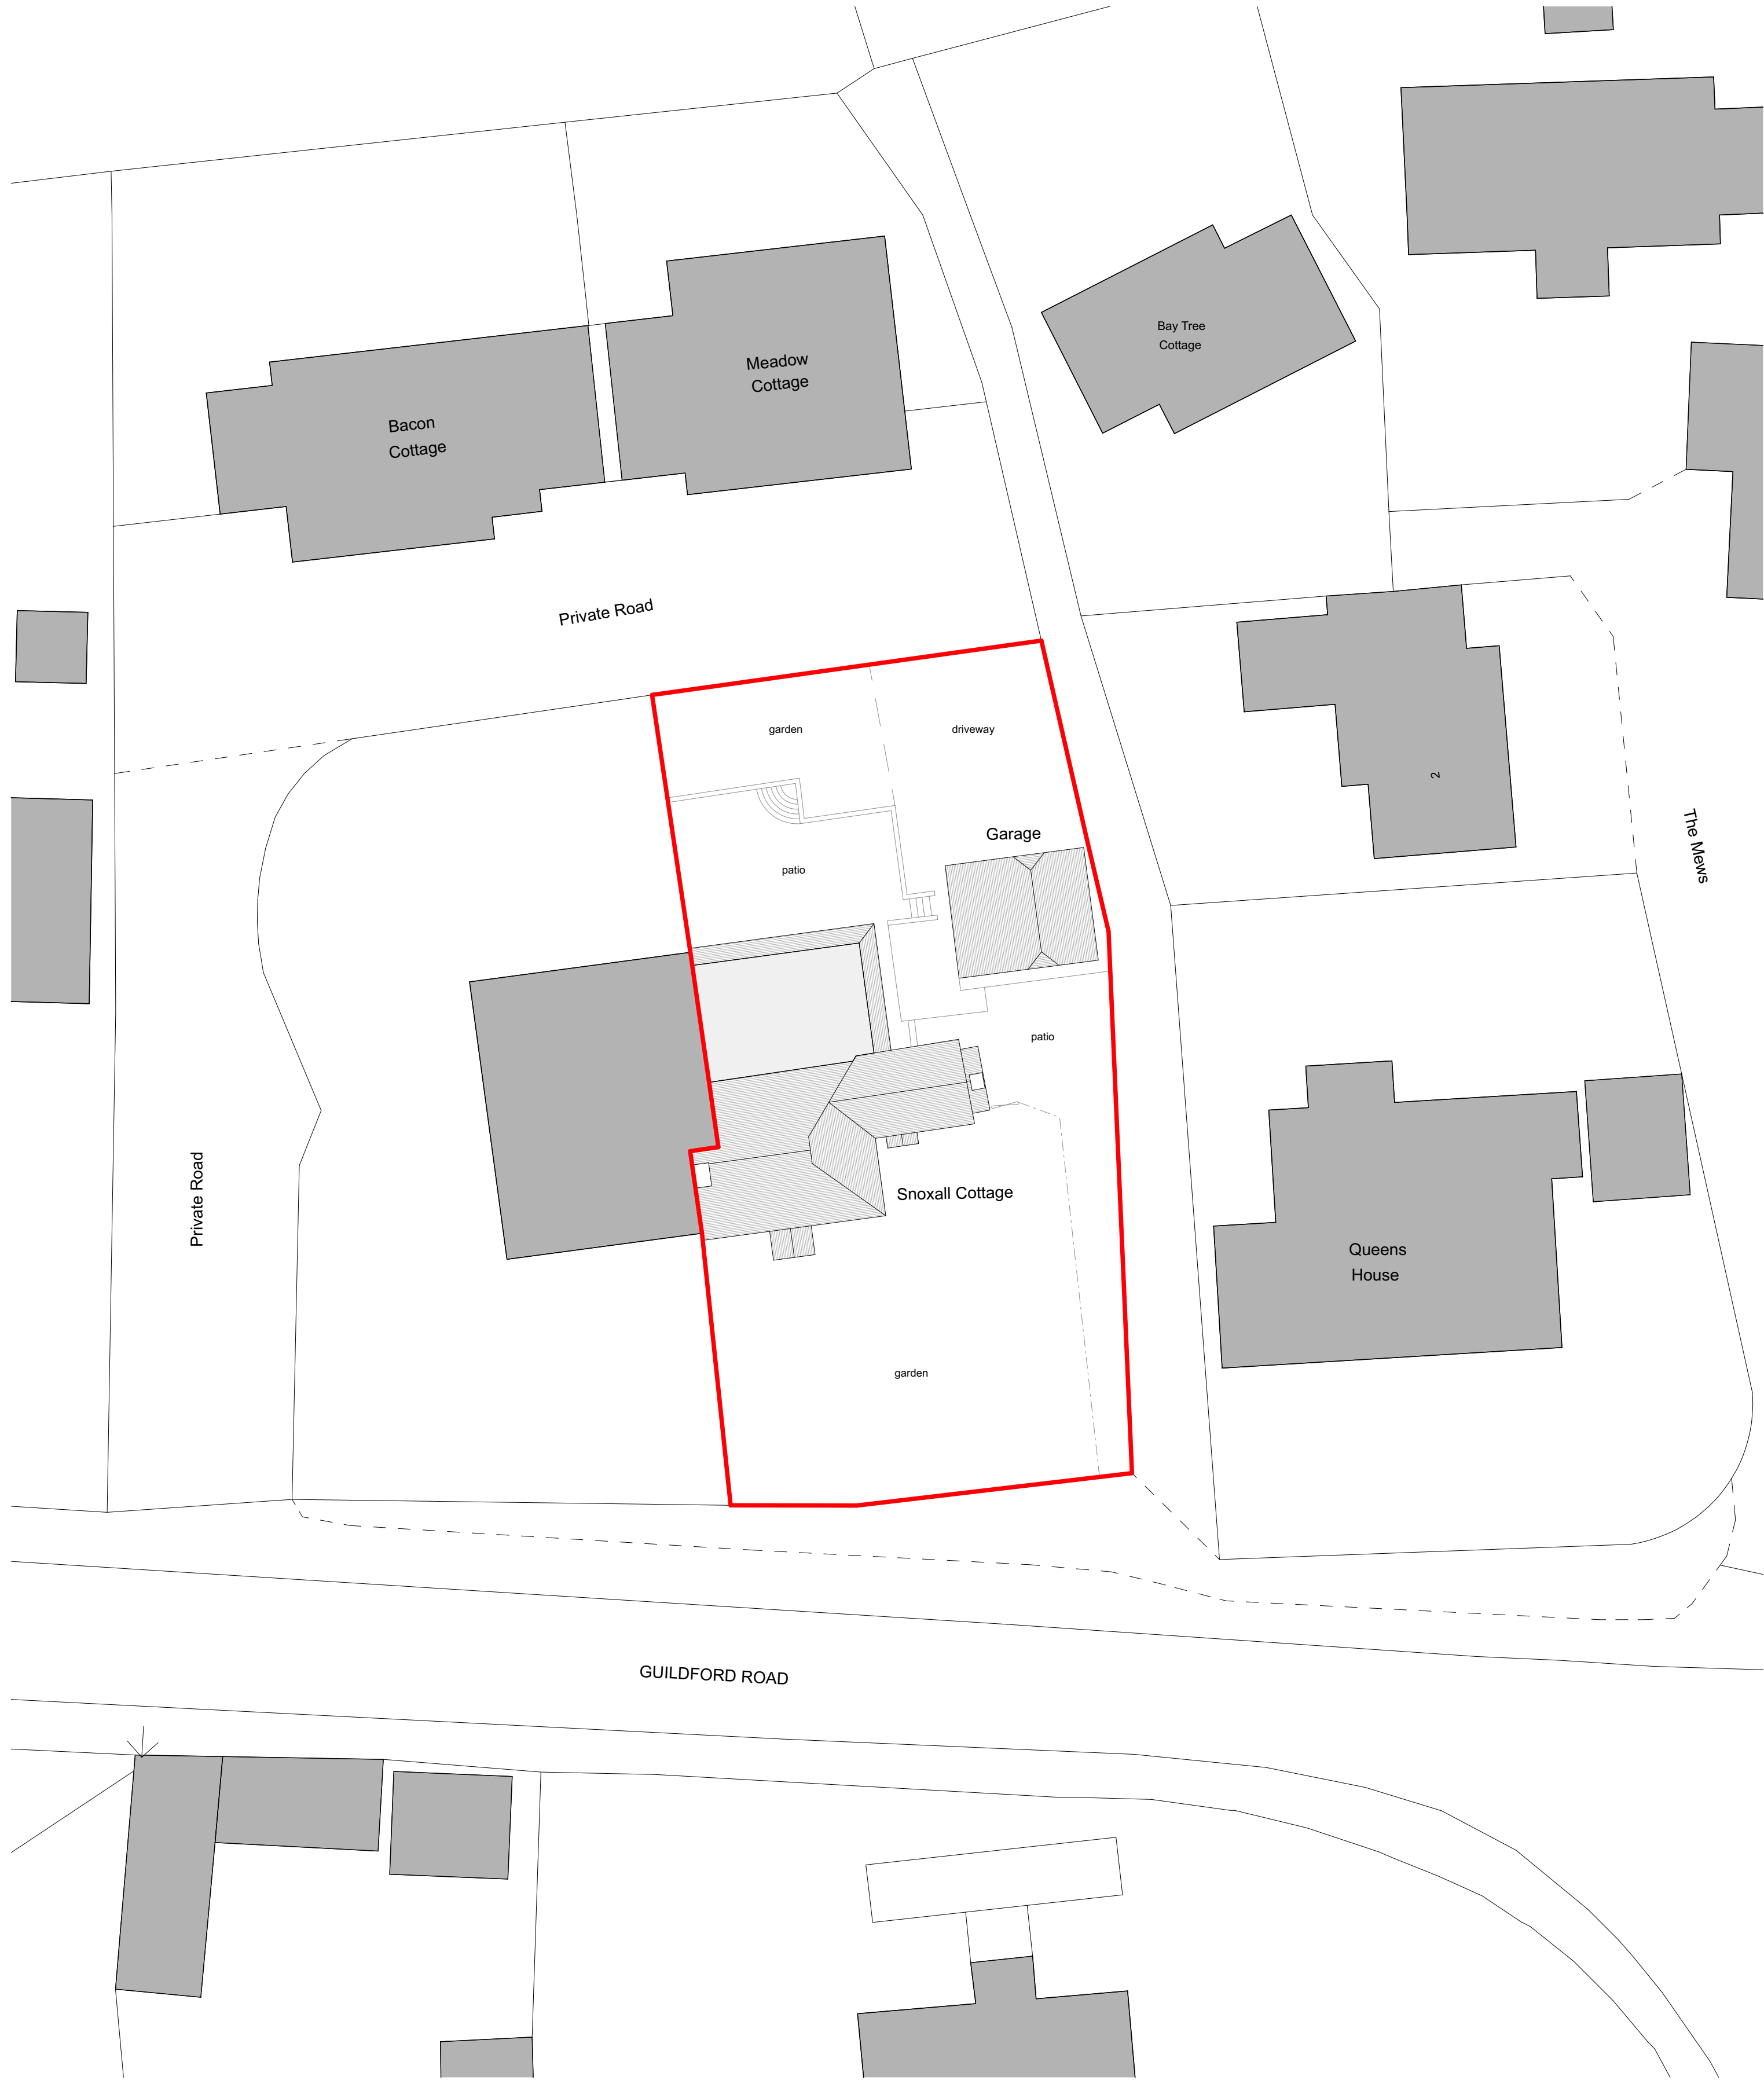

Location Plan
1:1250

 

Existing Site Plan

 

Copyright of this drawing is vested with Frame Architects and must not be copied without prior consent. All dimensions are in millimetres unless noted otherwise. Only written dimensions are to be taken, if any discrepancies are found contact Architect immediately.

Client
[Redacted]

Address
Snoxall
Bucks Green
Horsham
RH12 3JF

Drawing Title
Location and Existing Site Plan

Drawing Number
1065.01.0001

Scale 1:2008A1	Date 13.07.2026	Drawn By DP	Status Planning
-------------------	--------------------	----------------	--------------------