



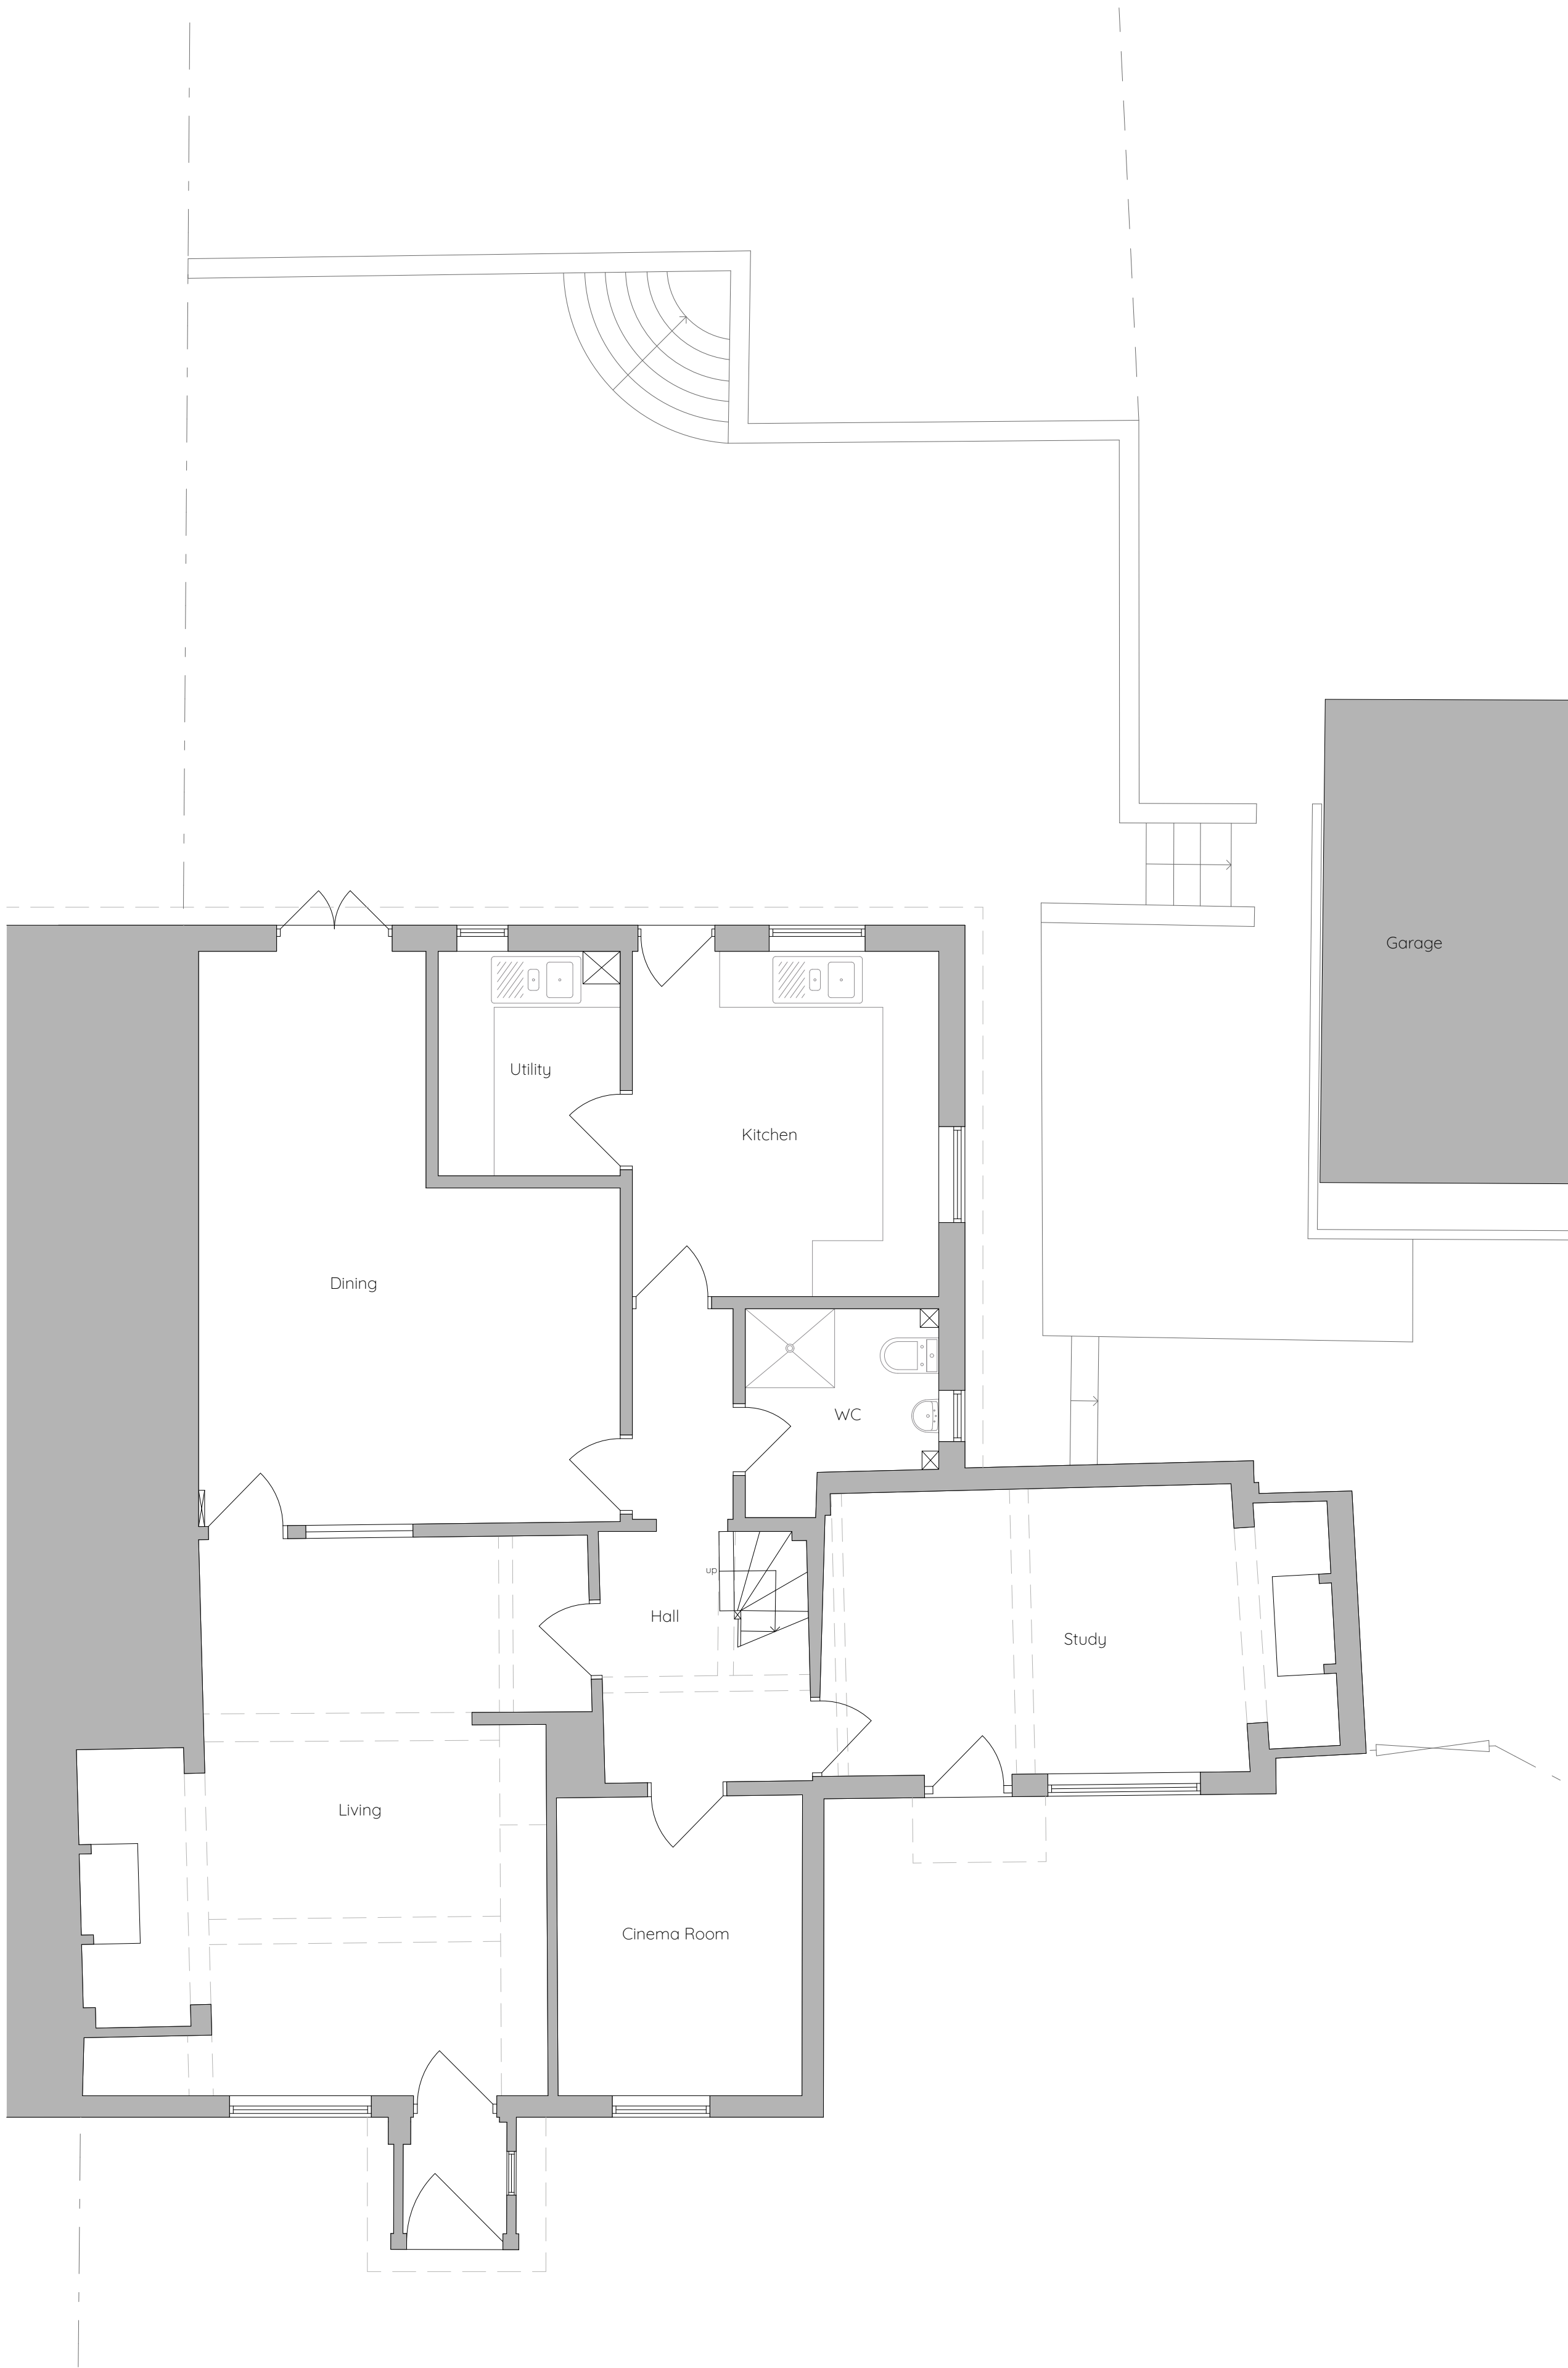

Ground Floor Plan

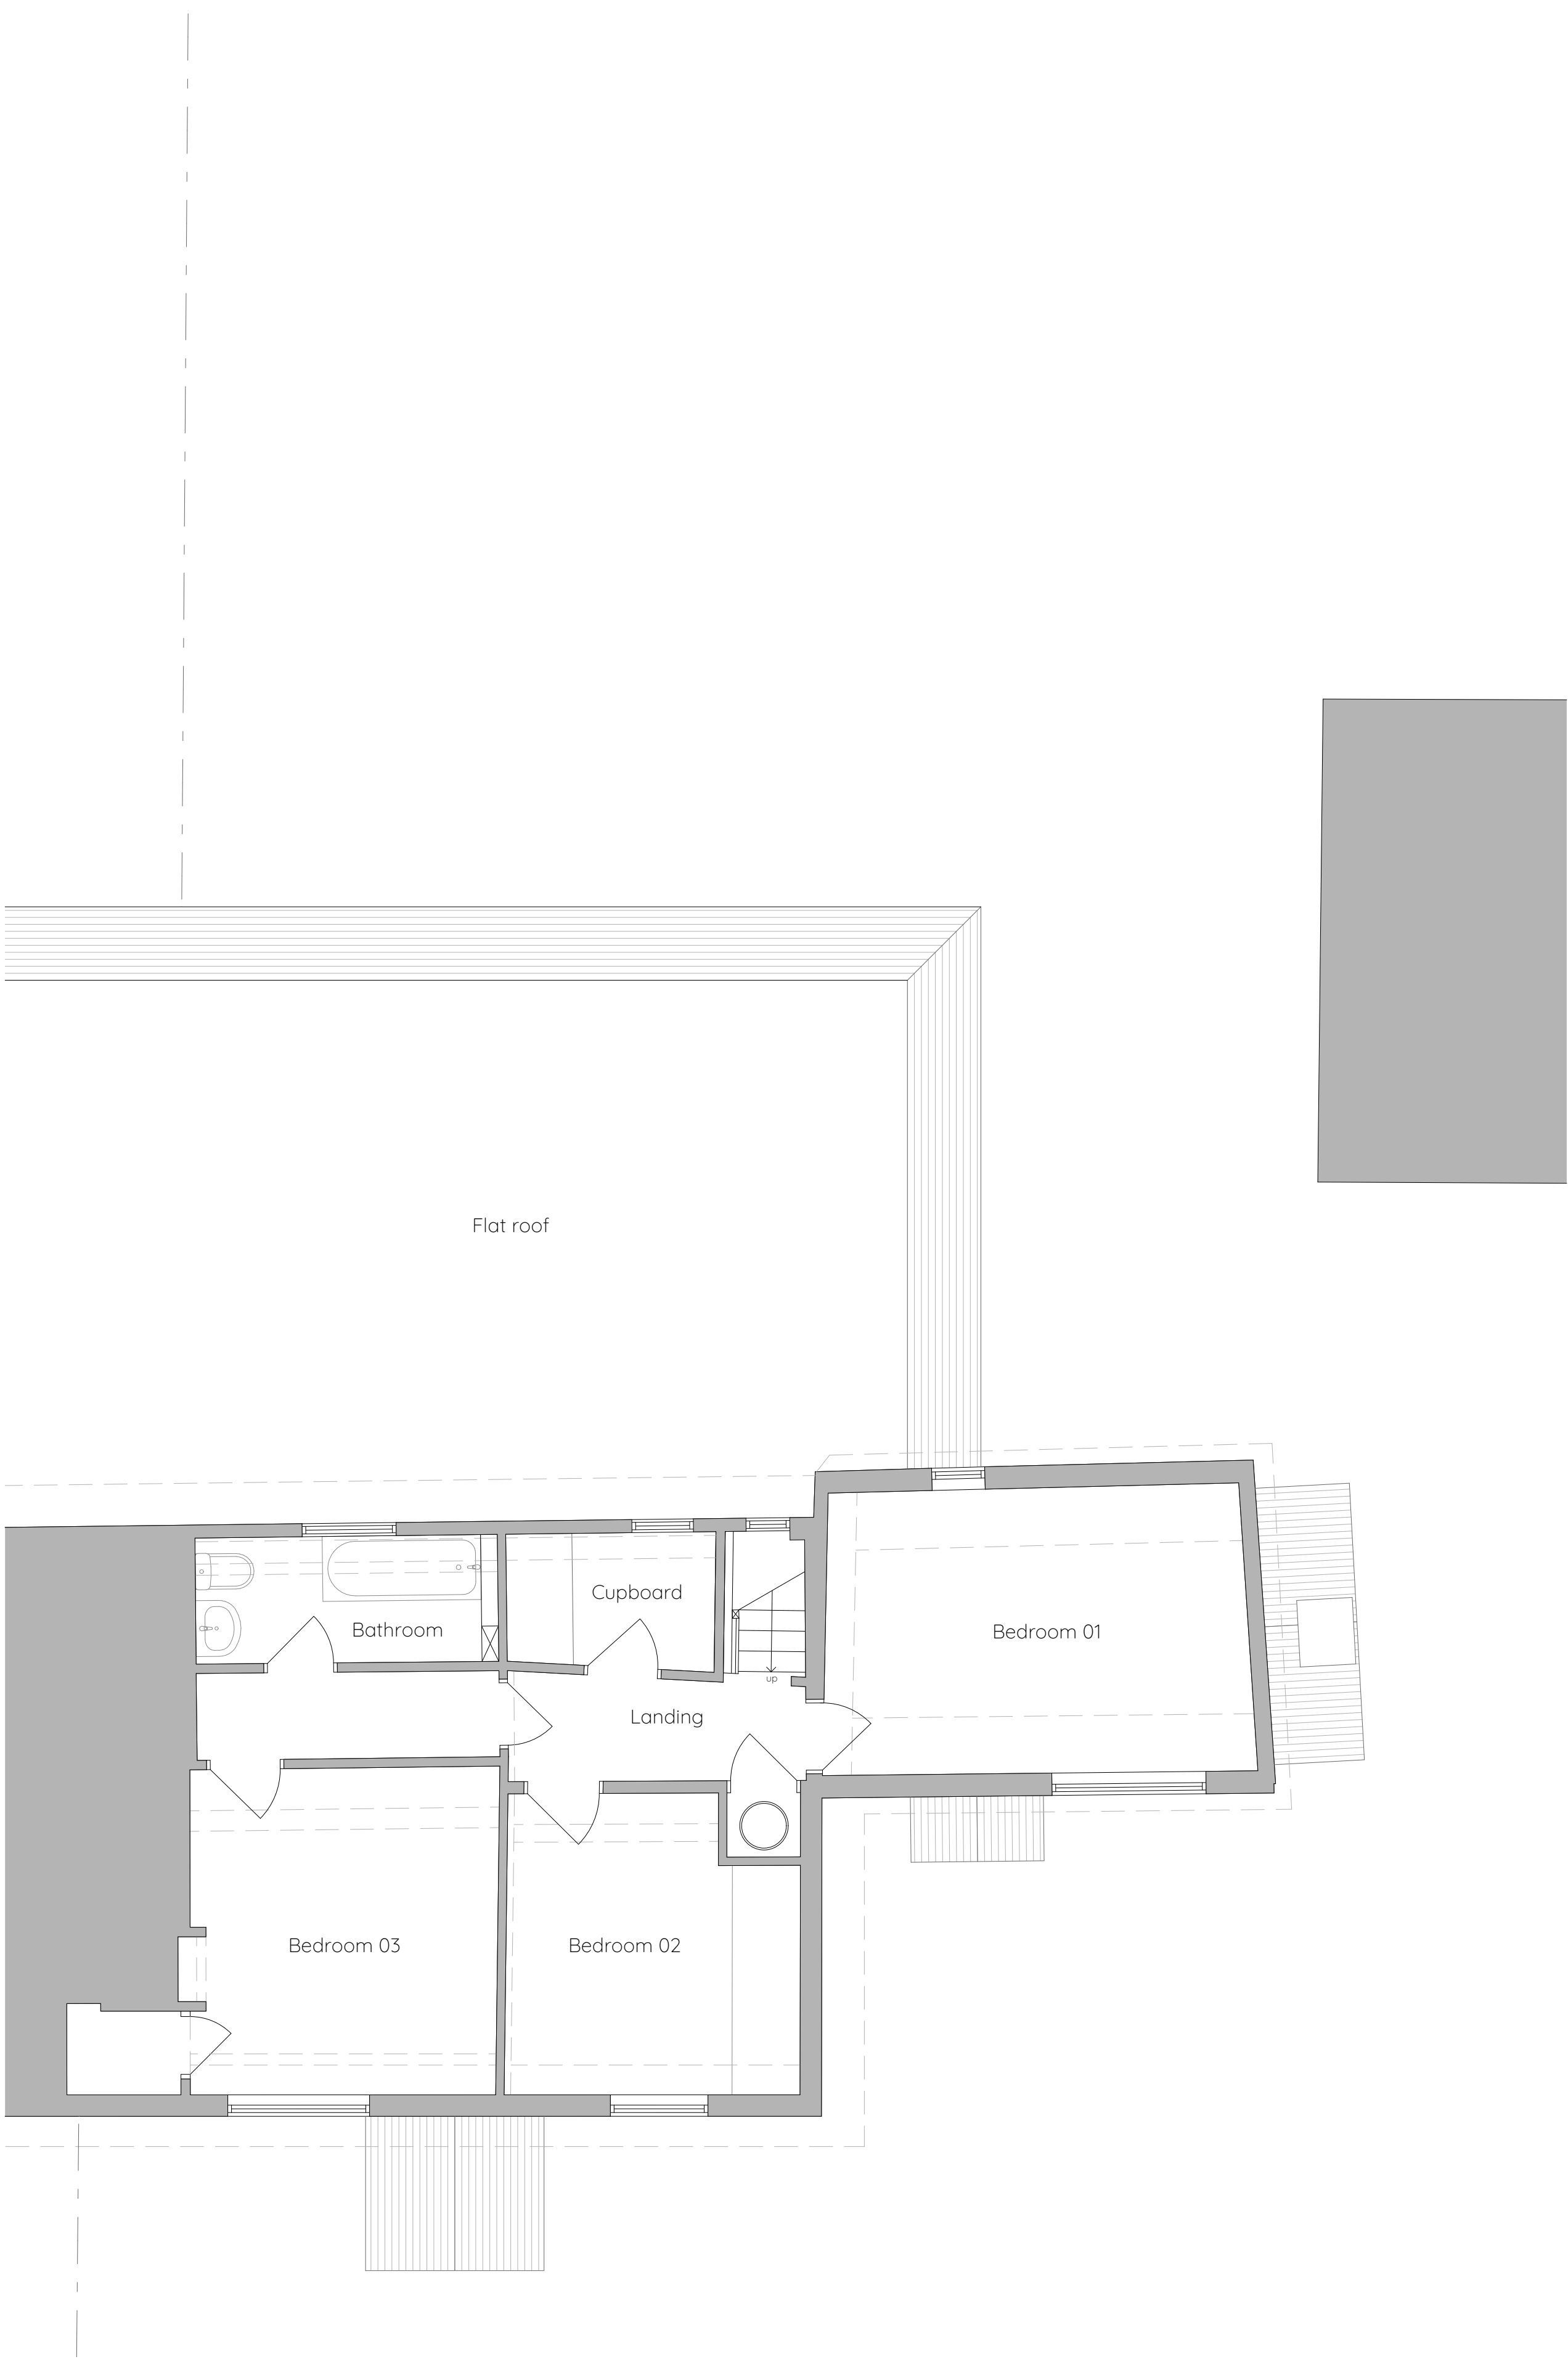

First Floor Plan

Copyright of this drawing is vested with Frame Architects and must not be copied without prior consent. All dimensions are in millimetres unless noted otherwise. Only written dimensions are to be taken, if any discrepancies are found contact Architect immediately.

Client
[Redacted]
Address
Shoxall
Bucks Green
Horsham
RH12 3JF

Drawing Title
Existing Floor Plans

Drawing Number
1065.01.0101

Scale
1:50@A1
Date
13.07.2026
Drawn By
DP
Status
Planning

