




Front Elevation

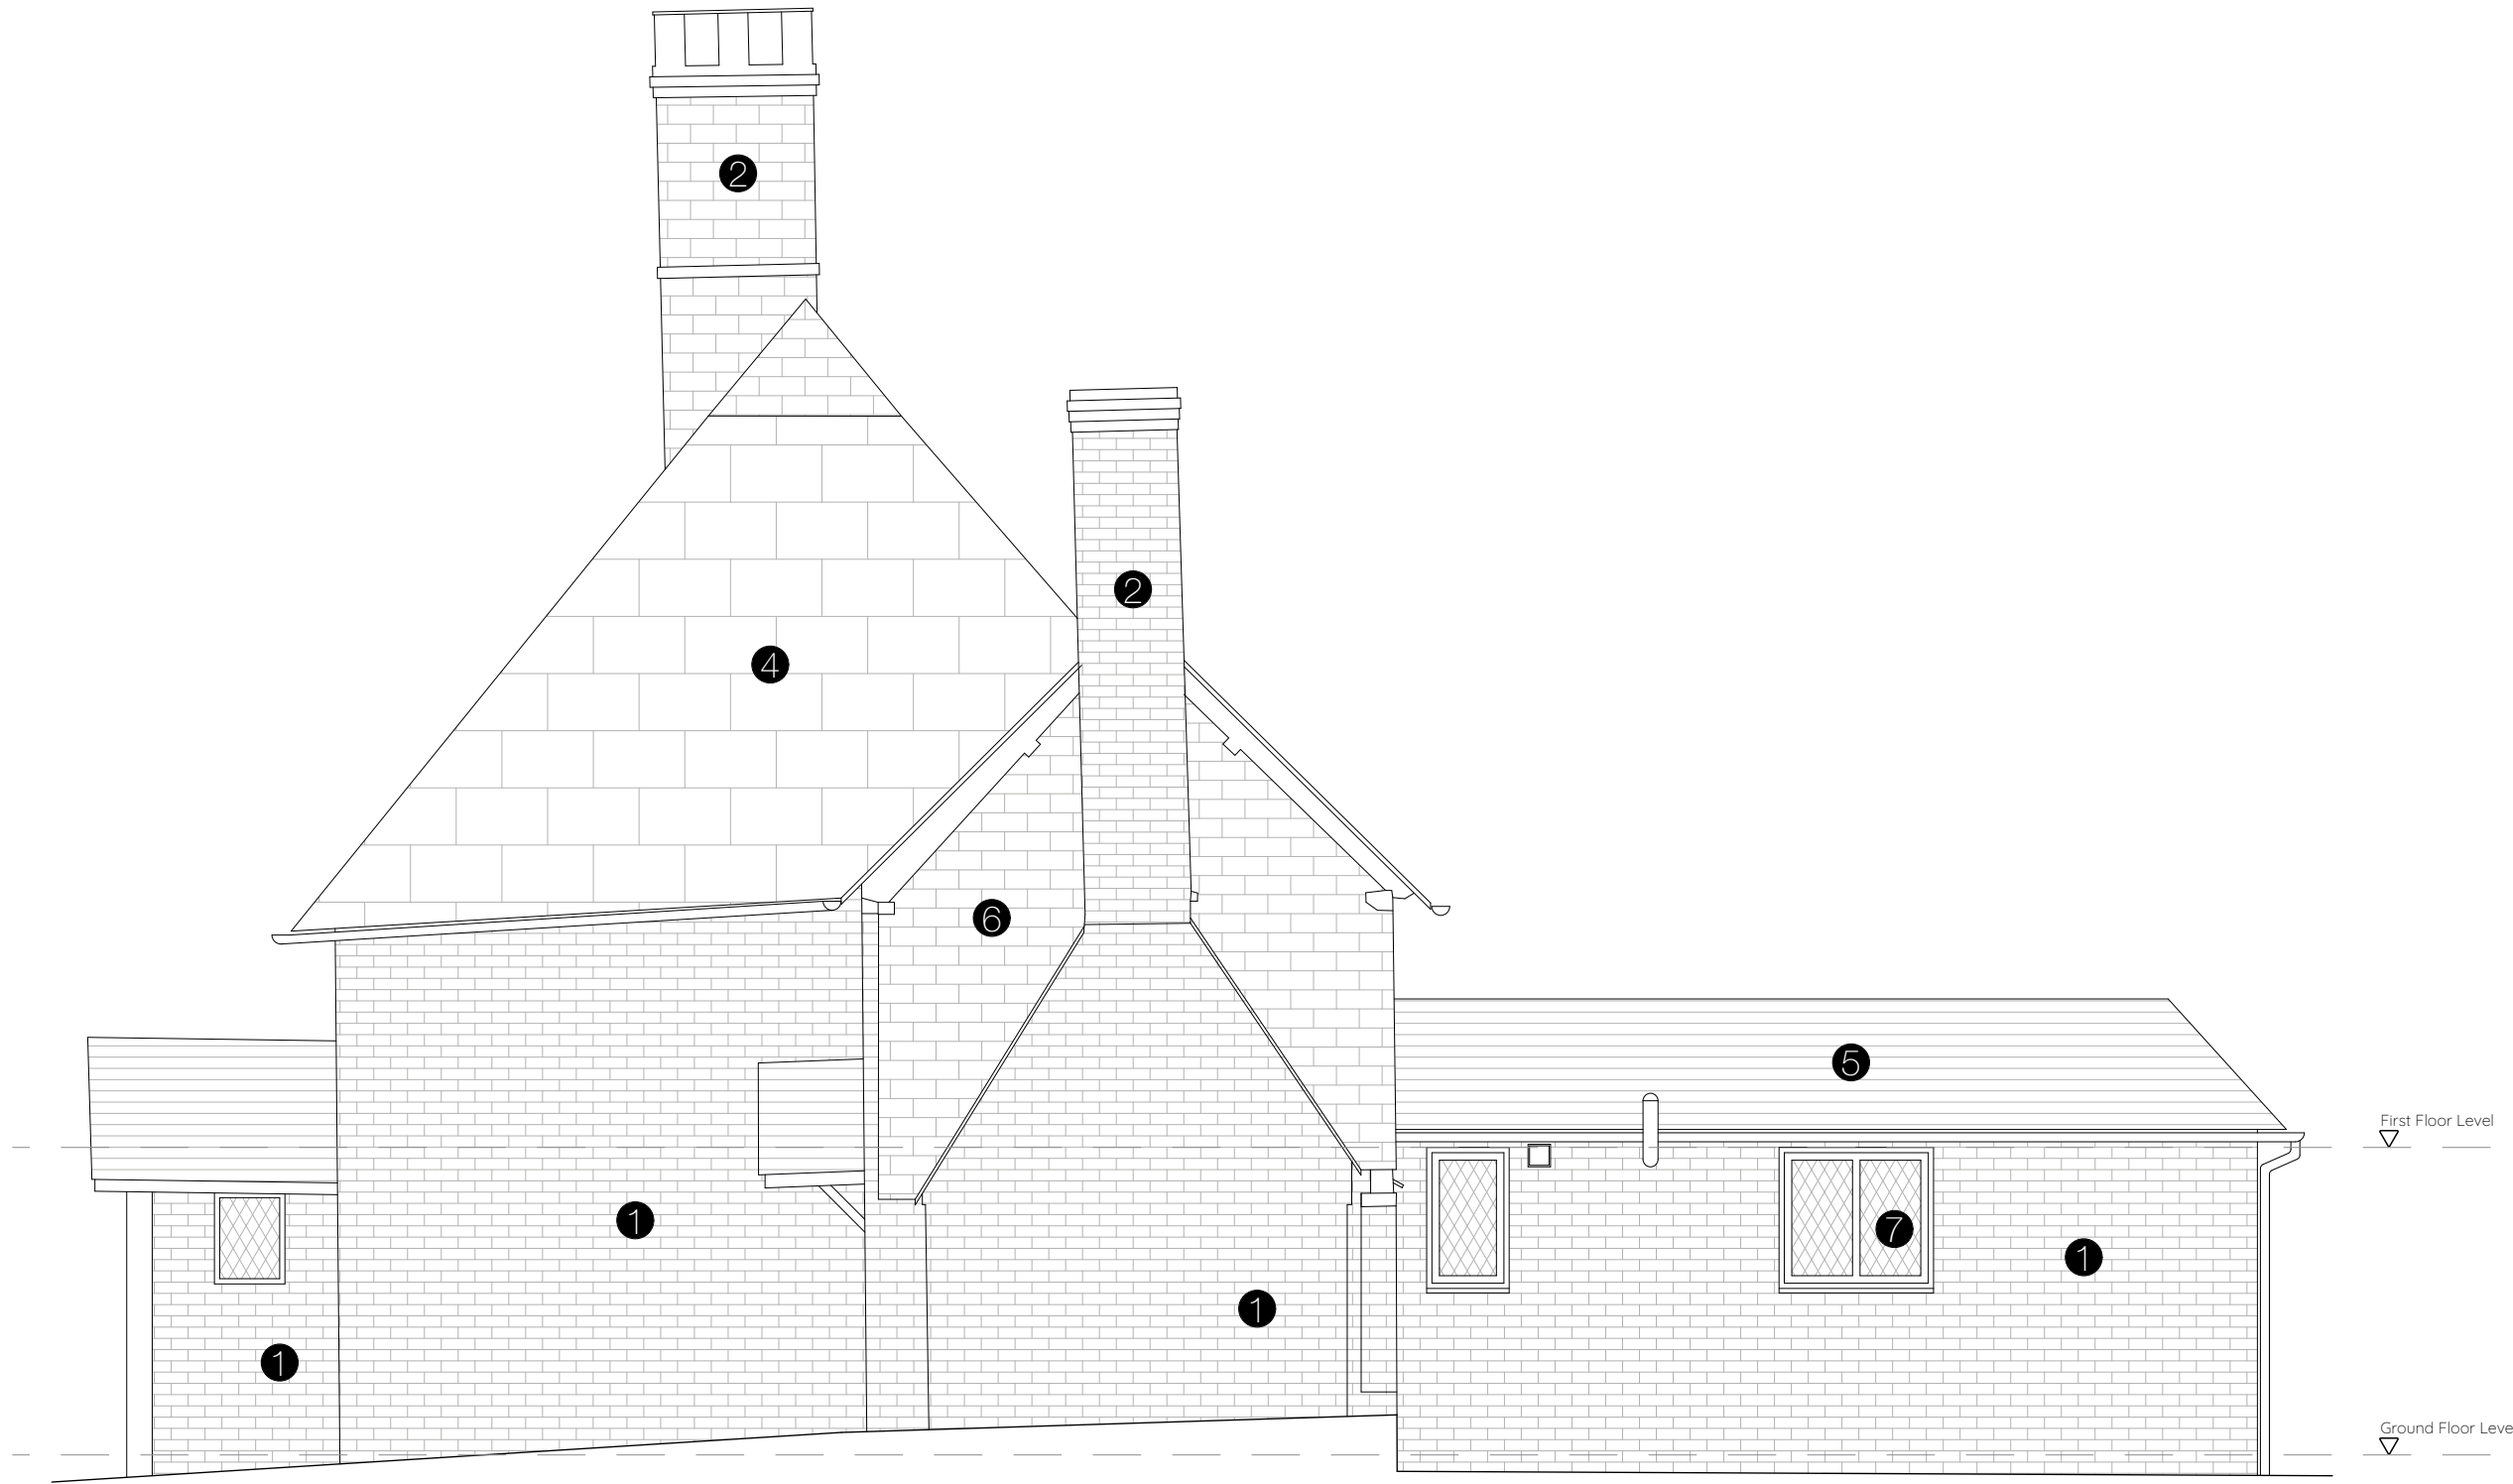

Side Elevation



Rear Elevation

Notes

Materials

- 1

White painted brickwork
- 2

Red brickwork
- 3

White render
- 4

Horsham stone roof
- 5

Clay roof tiles
- 6

Vertical hung tile
- 7

Black timber glazed leaded windows
- 8

Black solid timber door
- 9

Blue timber glazed leaded doors
- 10

Oak solid entrance door
- 11

Black aluminium framed windows
- 12

Black aluminium framed doors
- 13

Rooflight

Copyright of this drawing is vested with Frame Architects and must not be copied without prior consent. All dimensions are in millimetres unless noted otherwise. Only written dimensions are to be taken, if any discrepancies are found contact Architect immediately.

Client
[REDACTED]

Address
Shoxall
Bucks Green
Horsham
RH12 3JF

Drawing Title
Existing Elevations

Drawing Number
1065.01.0201

Scale

Date

Drawn By

Status

1:50@A1

13.07.2026

DP

Planning