
 


Notes

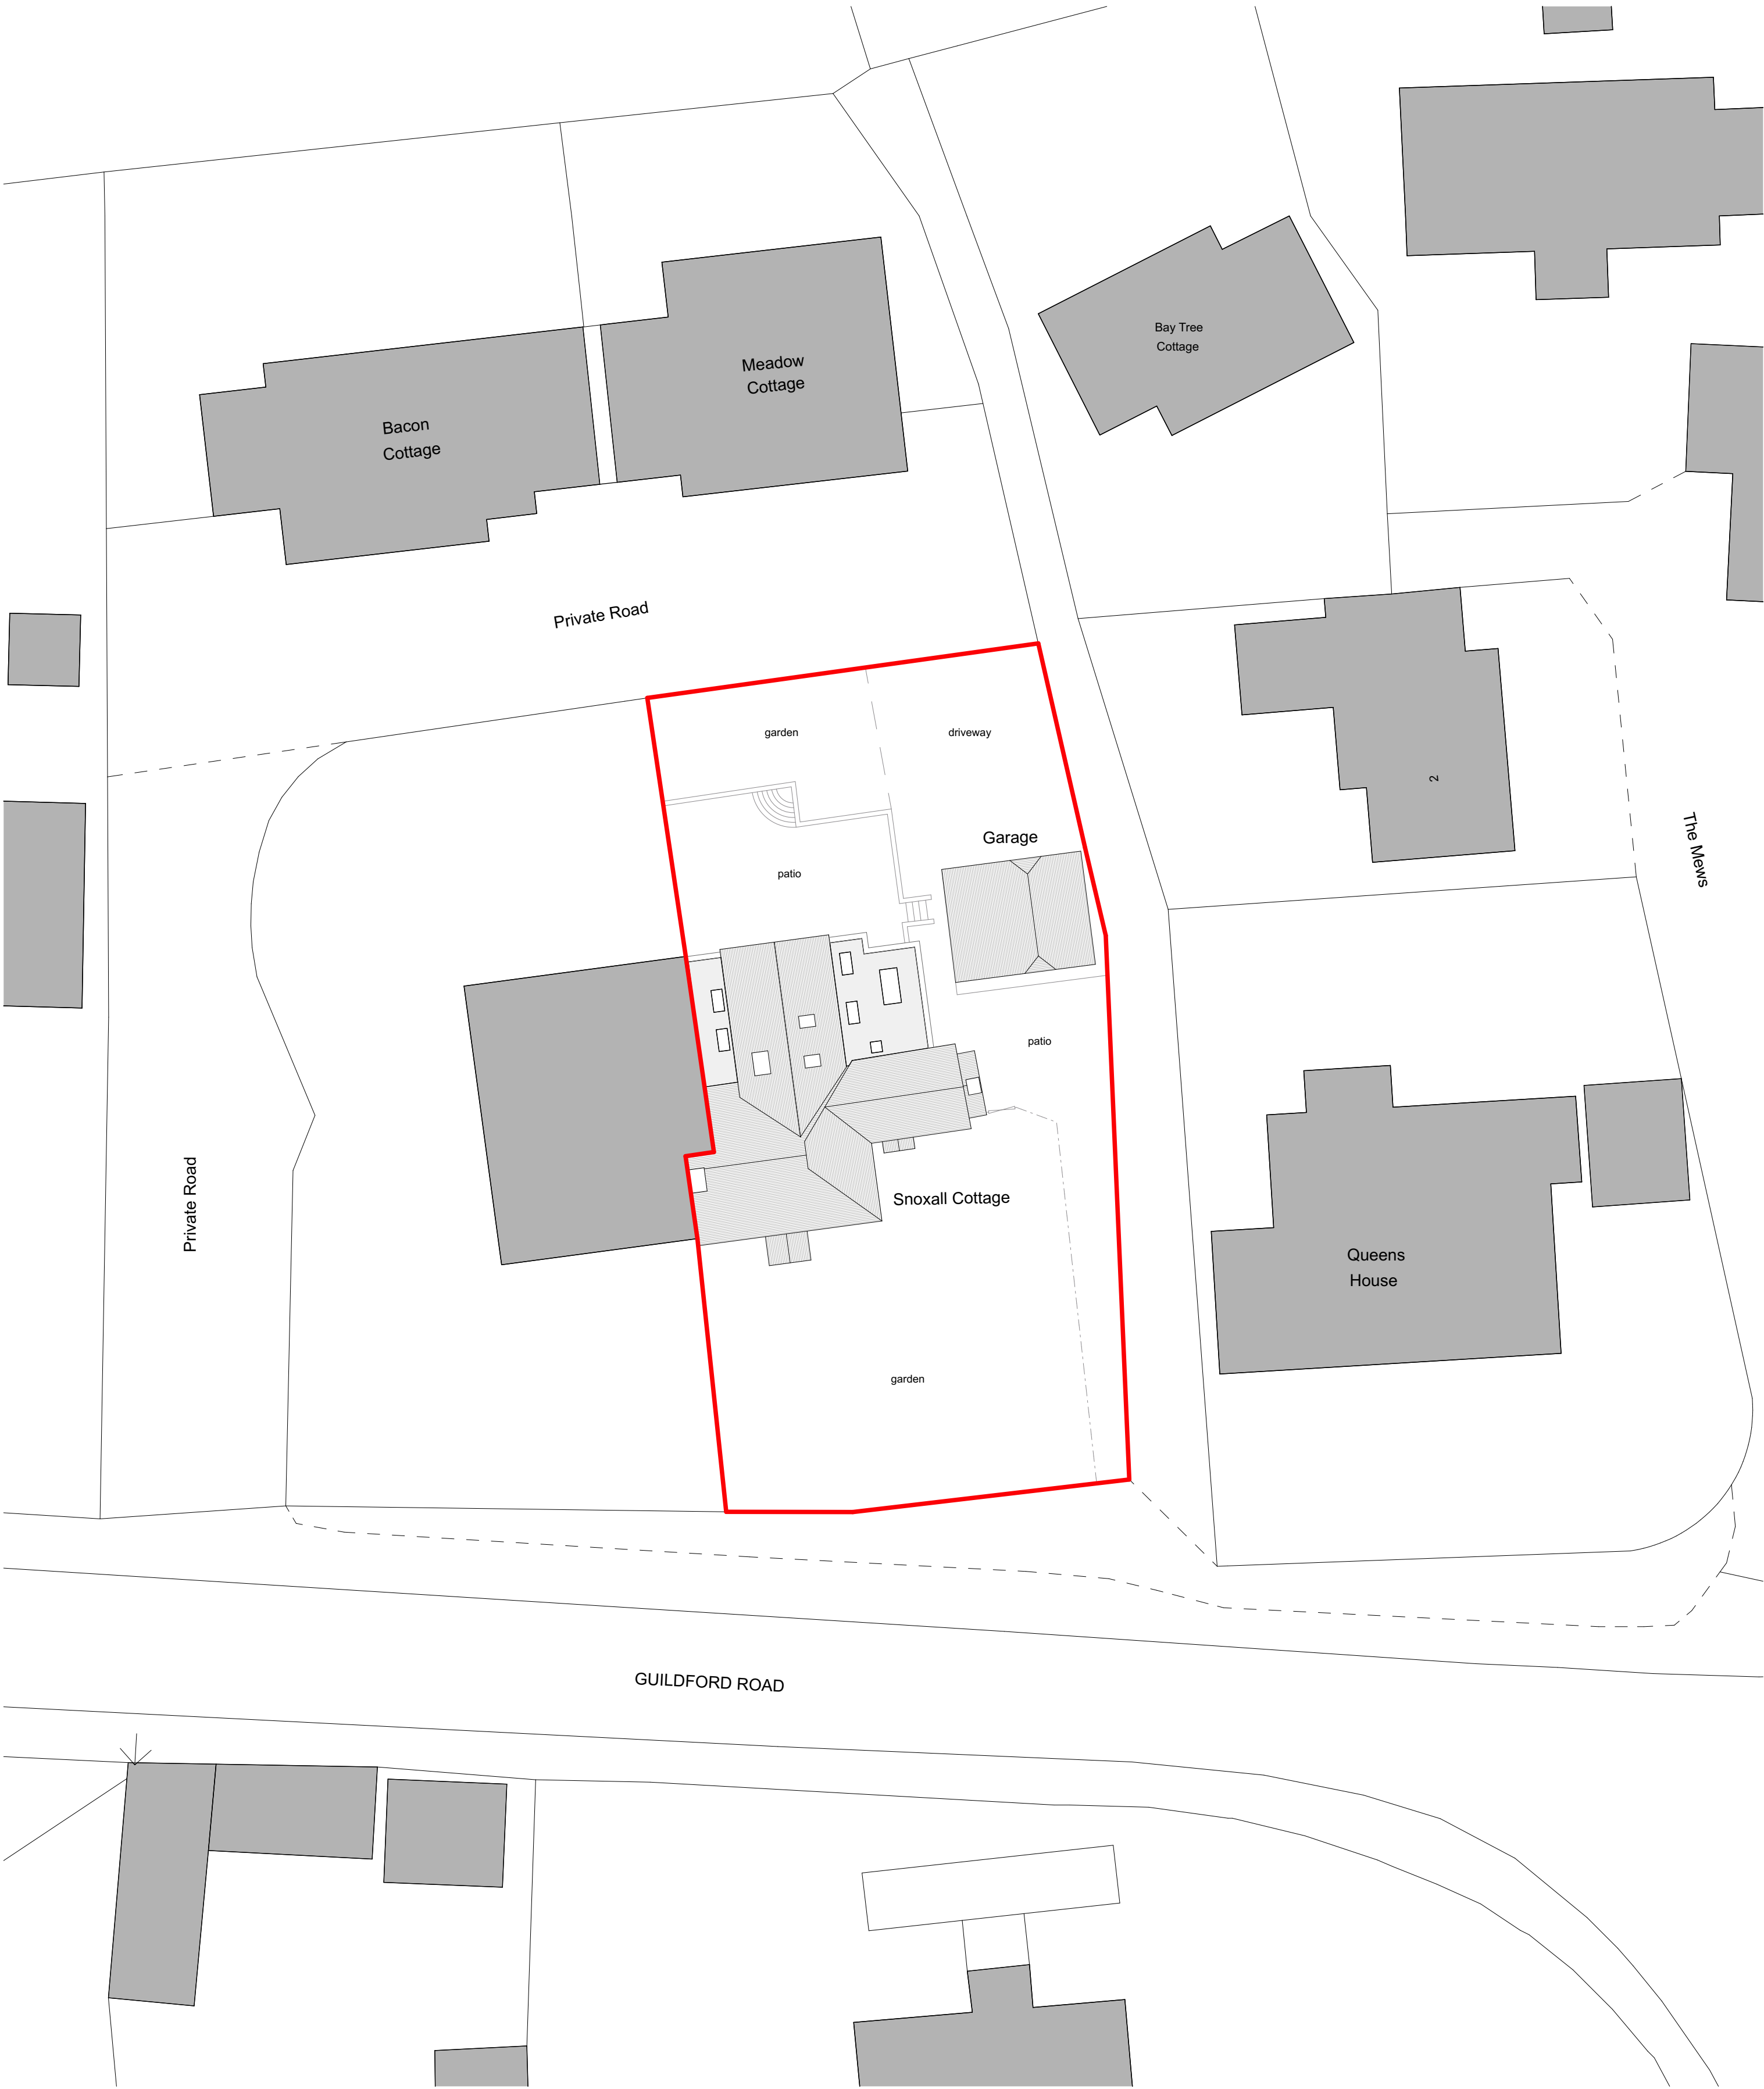

Copyright of this drawing is vested with Frame Architects and must not be copied without prior consent. All dimensions are in millimetres unless noted otherwise. Only written dimensions are to be taken, if any discrepancies are found contact Architect immediately.

Client
[Redacted]

Address
Snoxall
Bucks Green
Horsham
RH12 3JF

Drawing Title
Proposed Site Plan

Drawing Number
1065.02.1001

Scale 1:2008A1	Date 13.07.2026	Drawn By DP	Status Planning
-------------------	--------------------	----------------	--------------------