




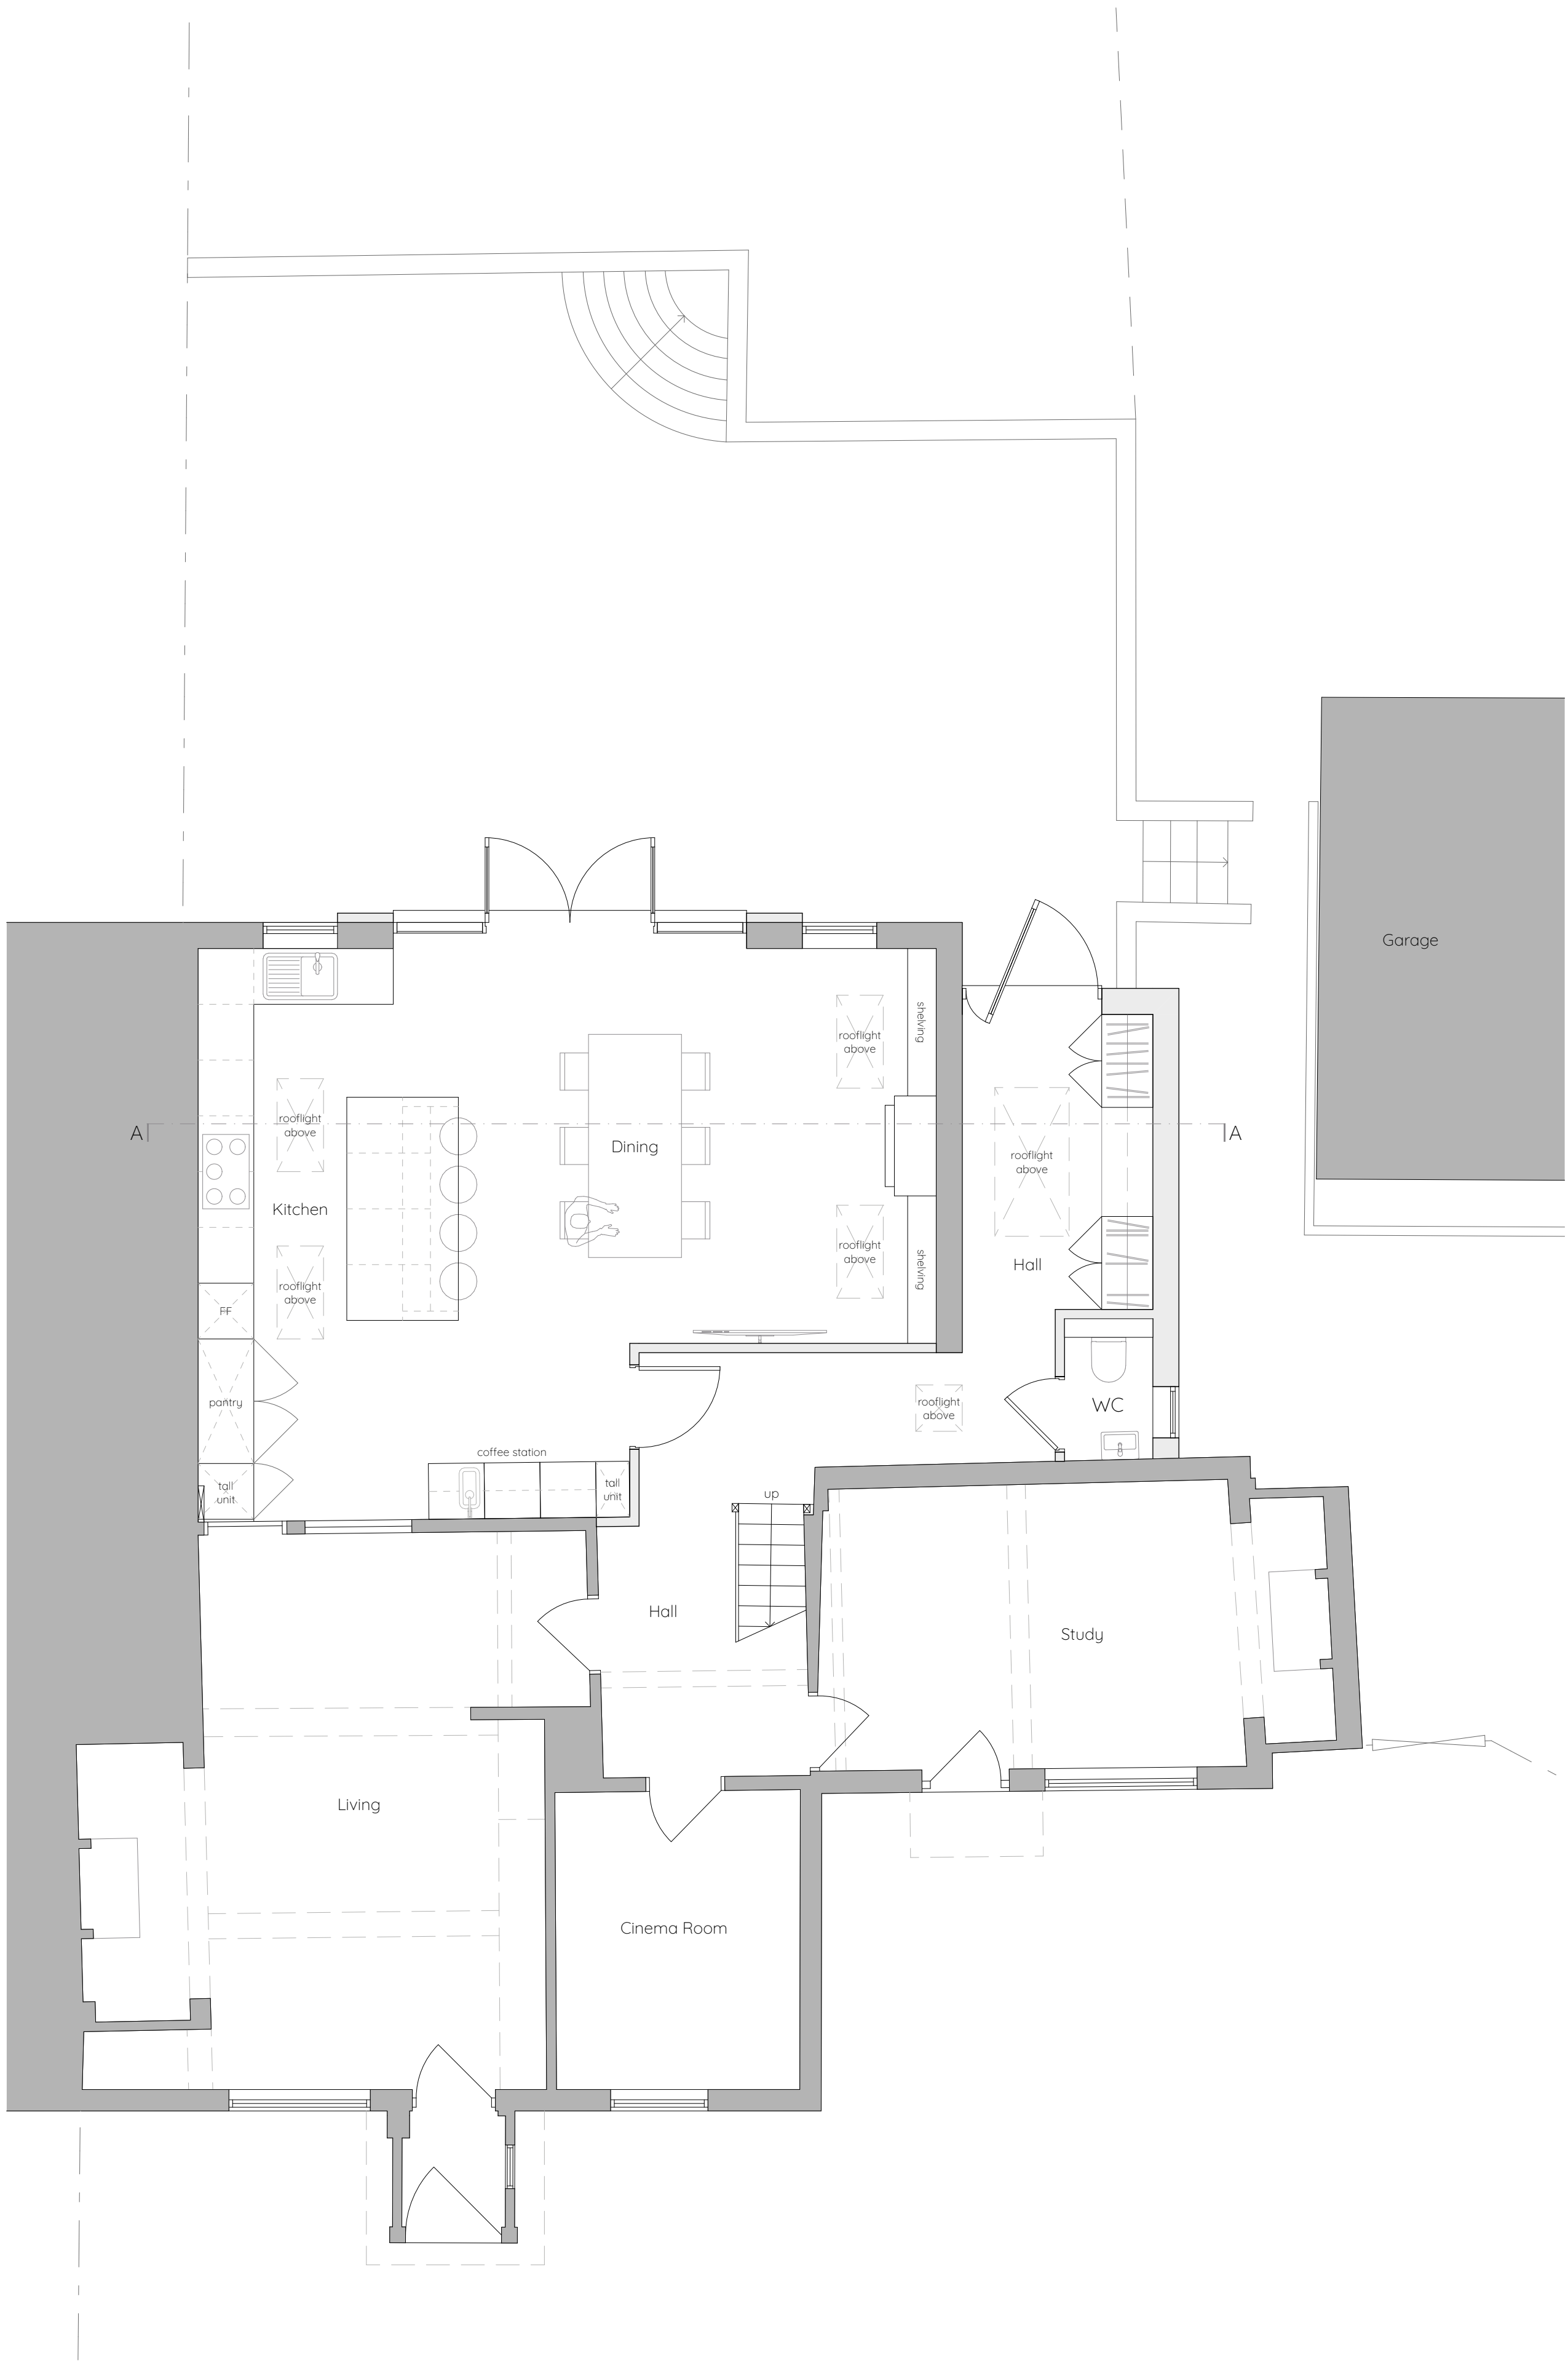

Ground Floor Plan

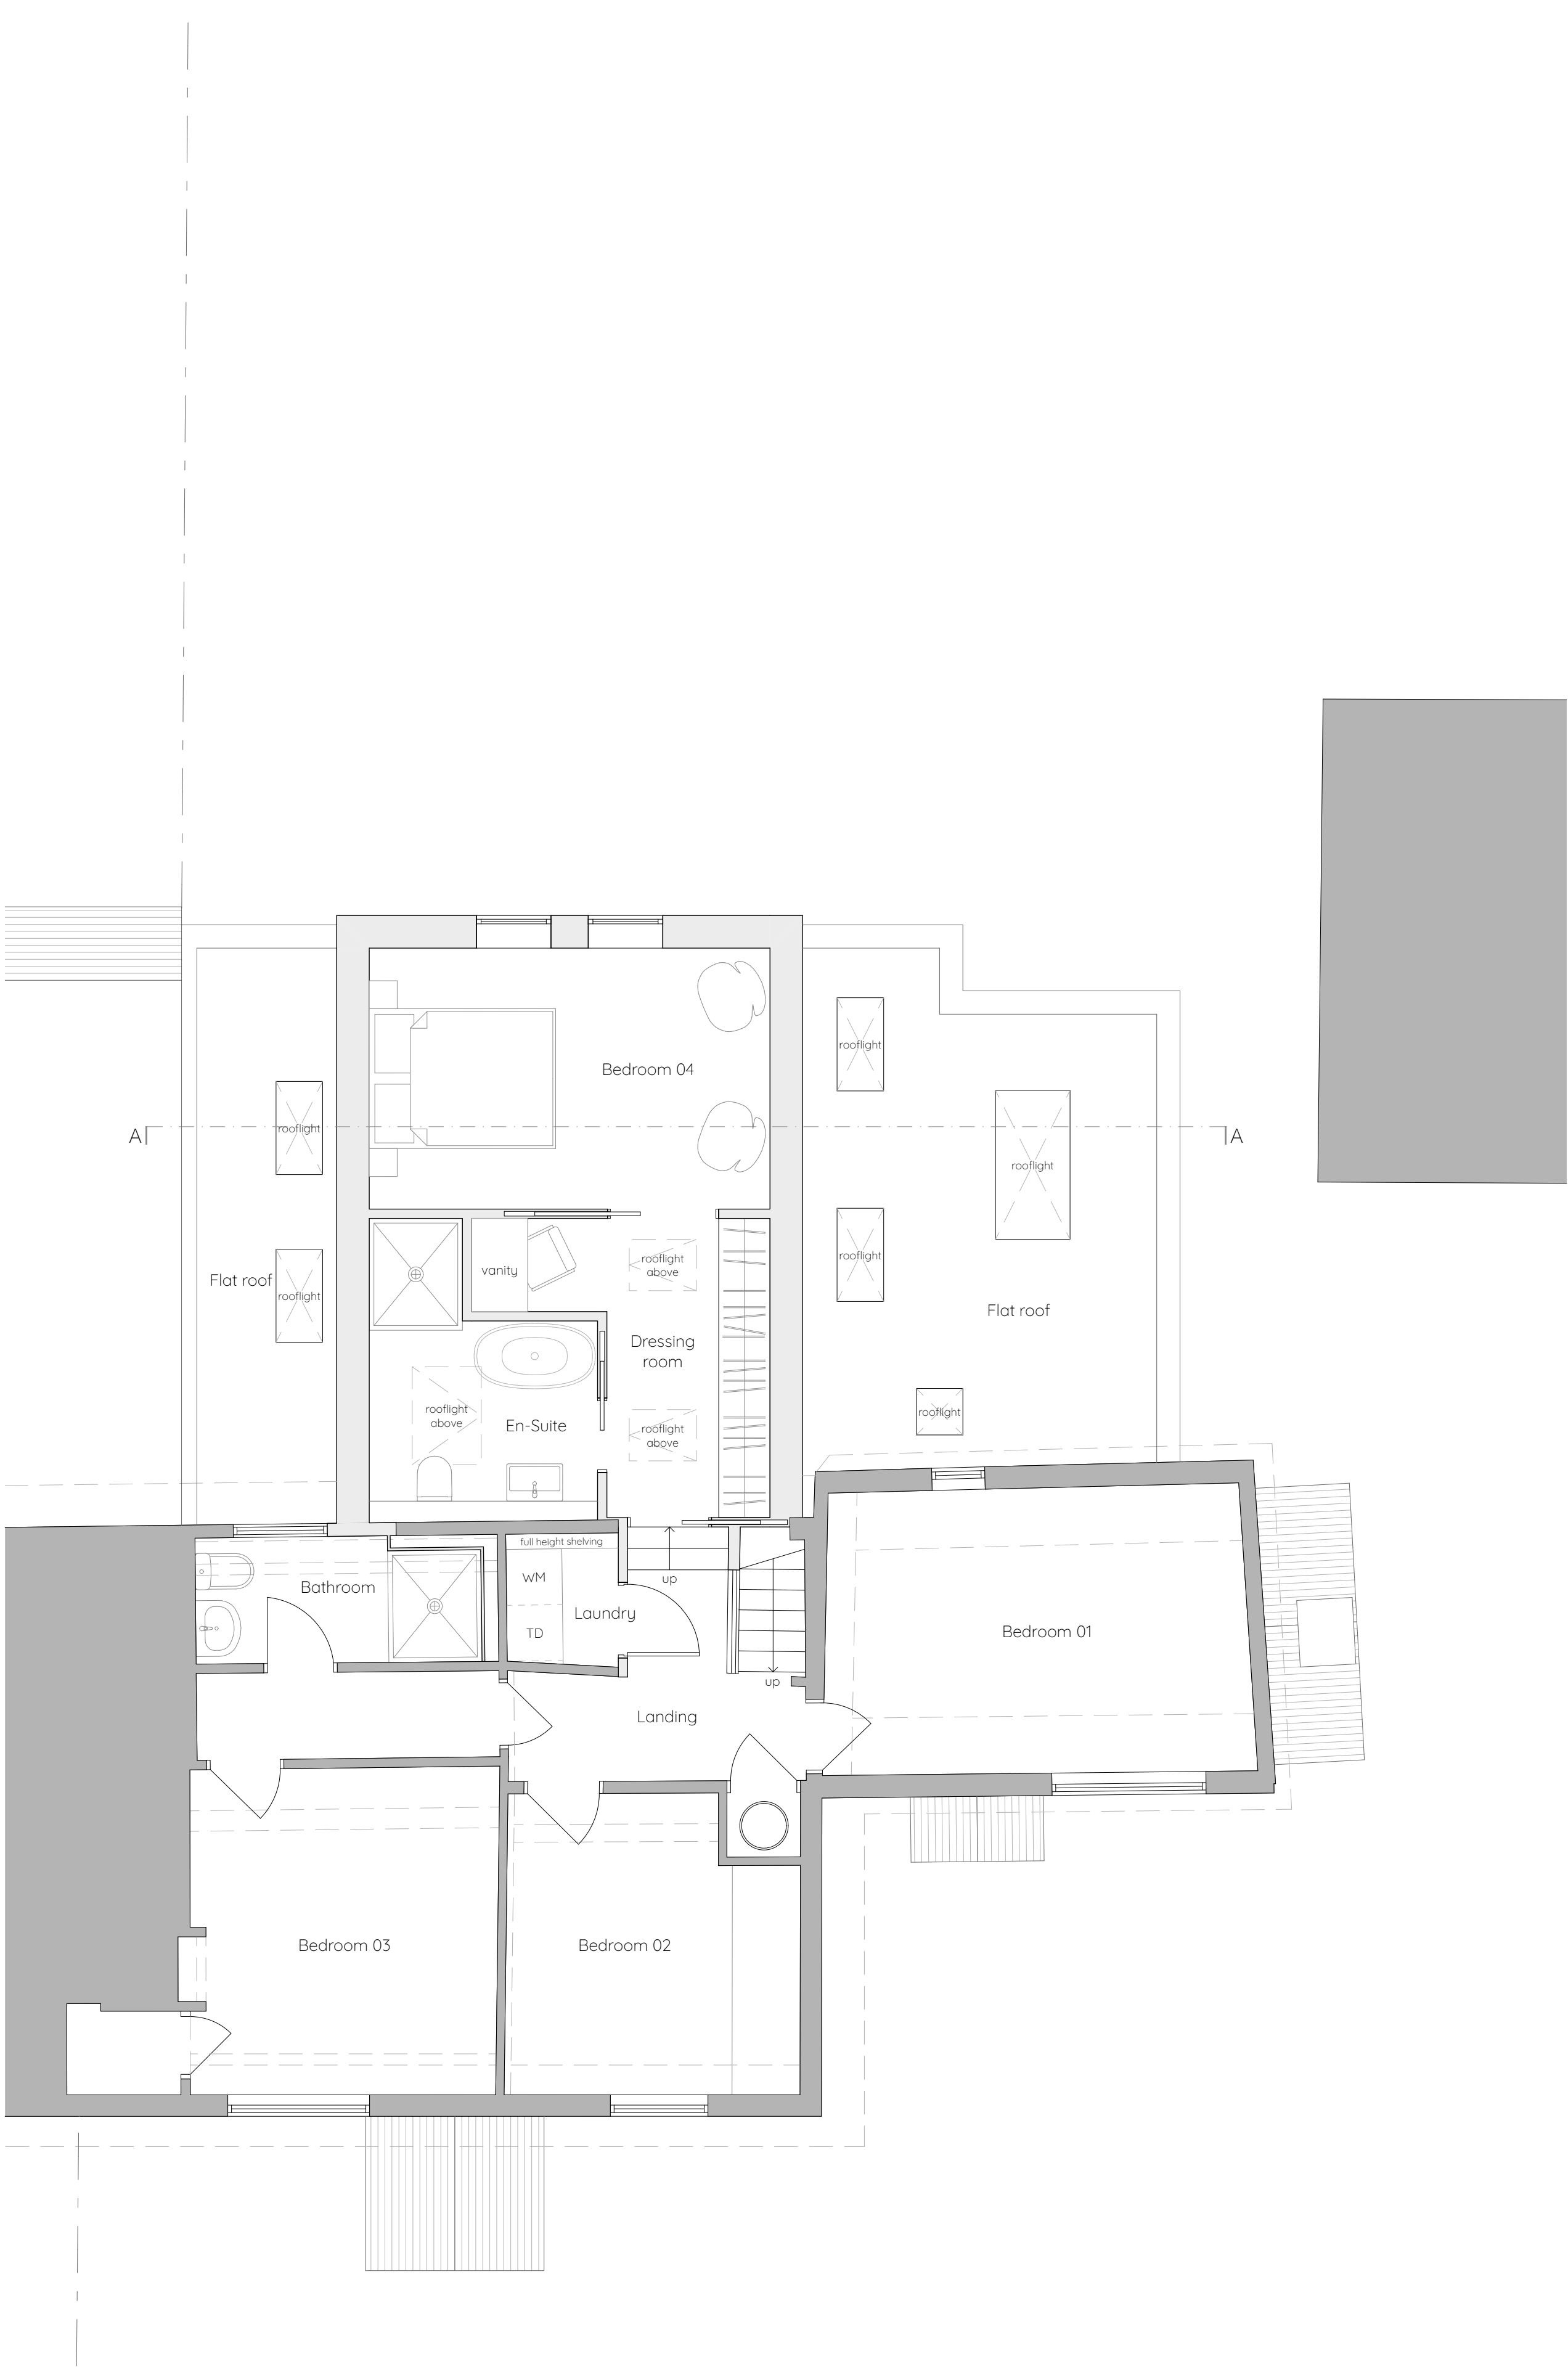

First Floor Plan

 

Copyright of this drawing is vested with Frame Architects and must not be copied without prior consent. All dimensions are in millimetres unless noted otherwise. Only written dimensions are to be taken, if any discrepancies are found contact Architect immediately.

Client
[Redacted]

Address
Shoxall
Bucks Green
Horsham
RH12 3JF

Drawing Title
Proposed Floor Plans

Drawing Number
1065.02.1101

Scale 1:50@A1 Date 13.07.2026 Drawn By DP Status Planning