




Site Plan - 1:1250@A3

Scale in Metres

0 10 20 30 40 50 100

Mapping contents © Crown copyright and database rights 2025 Ordnance Survey 100035207

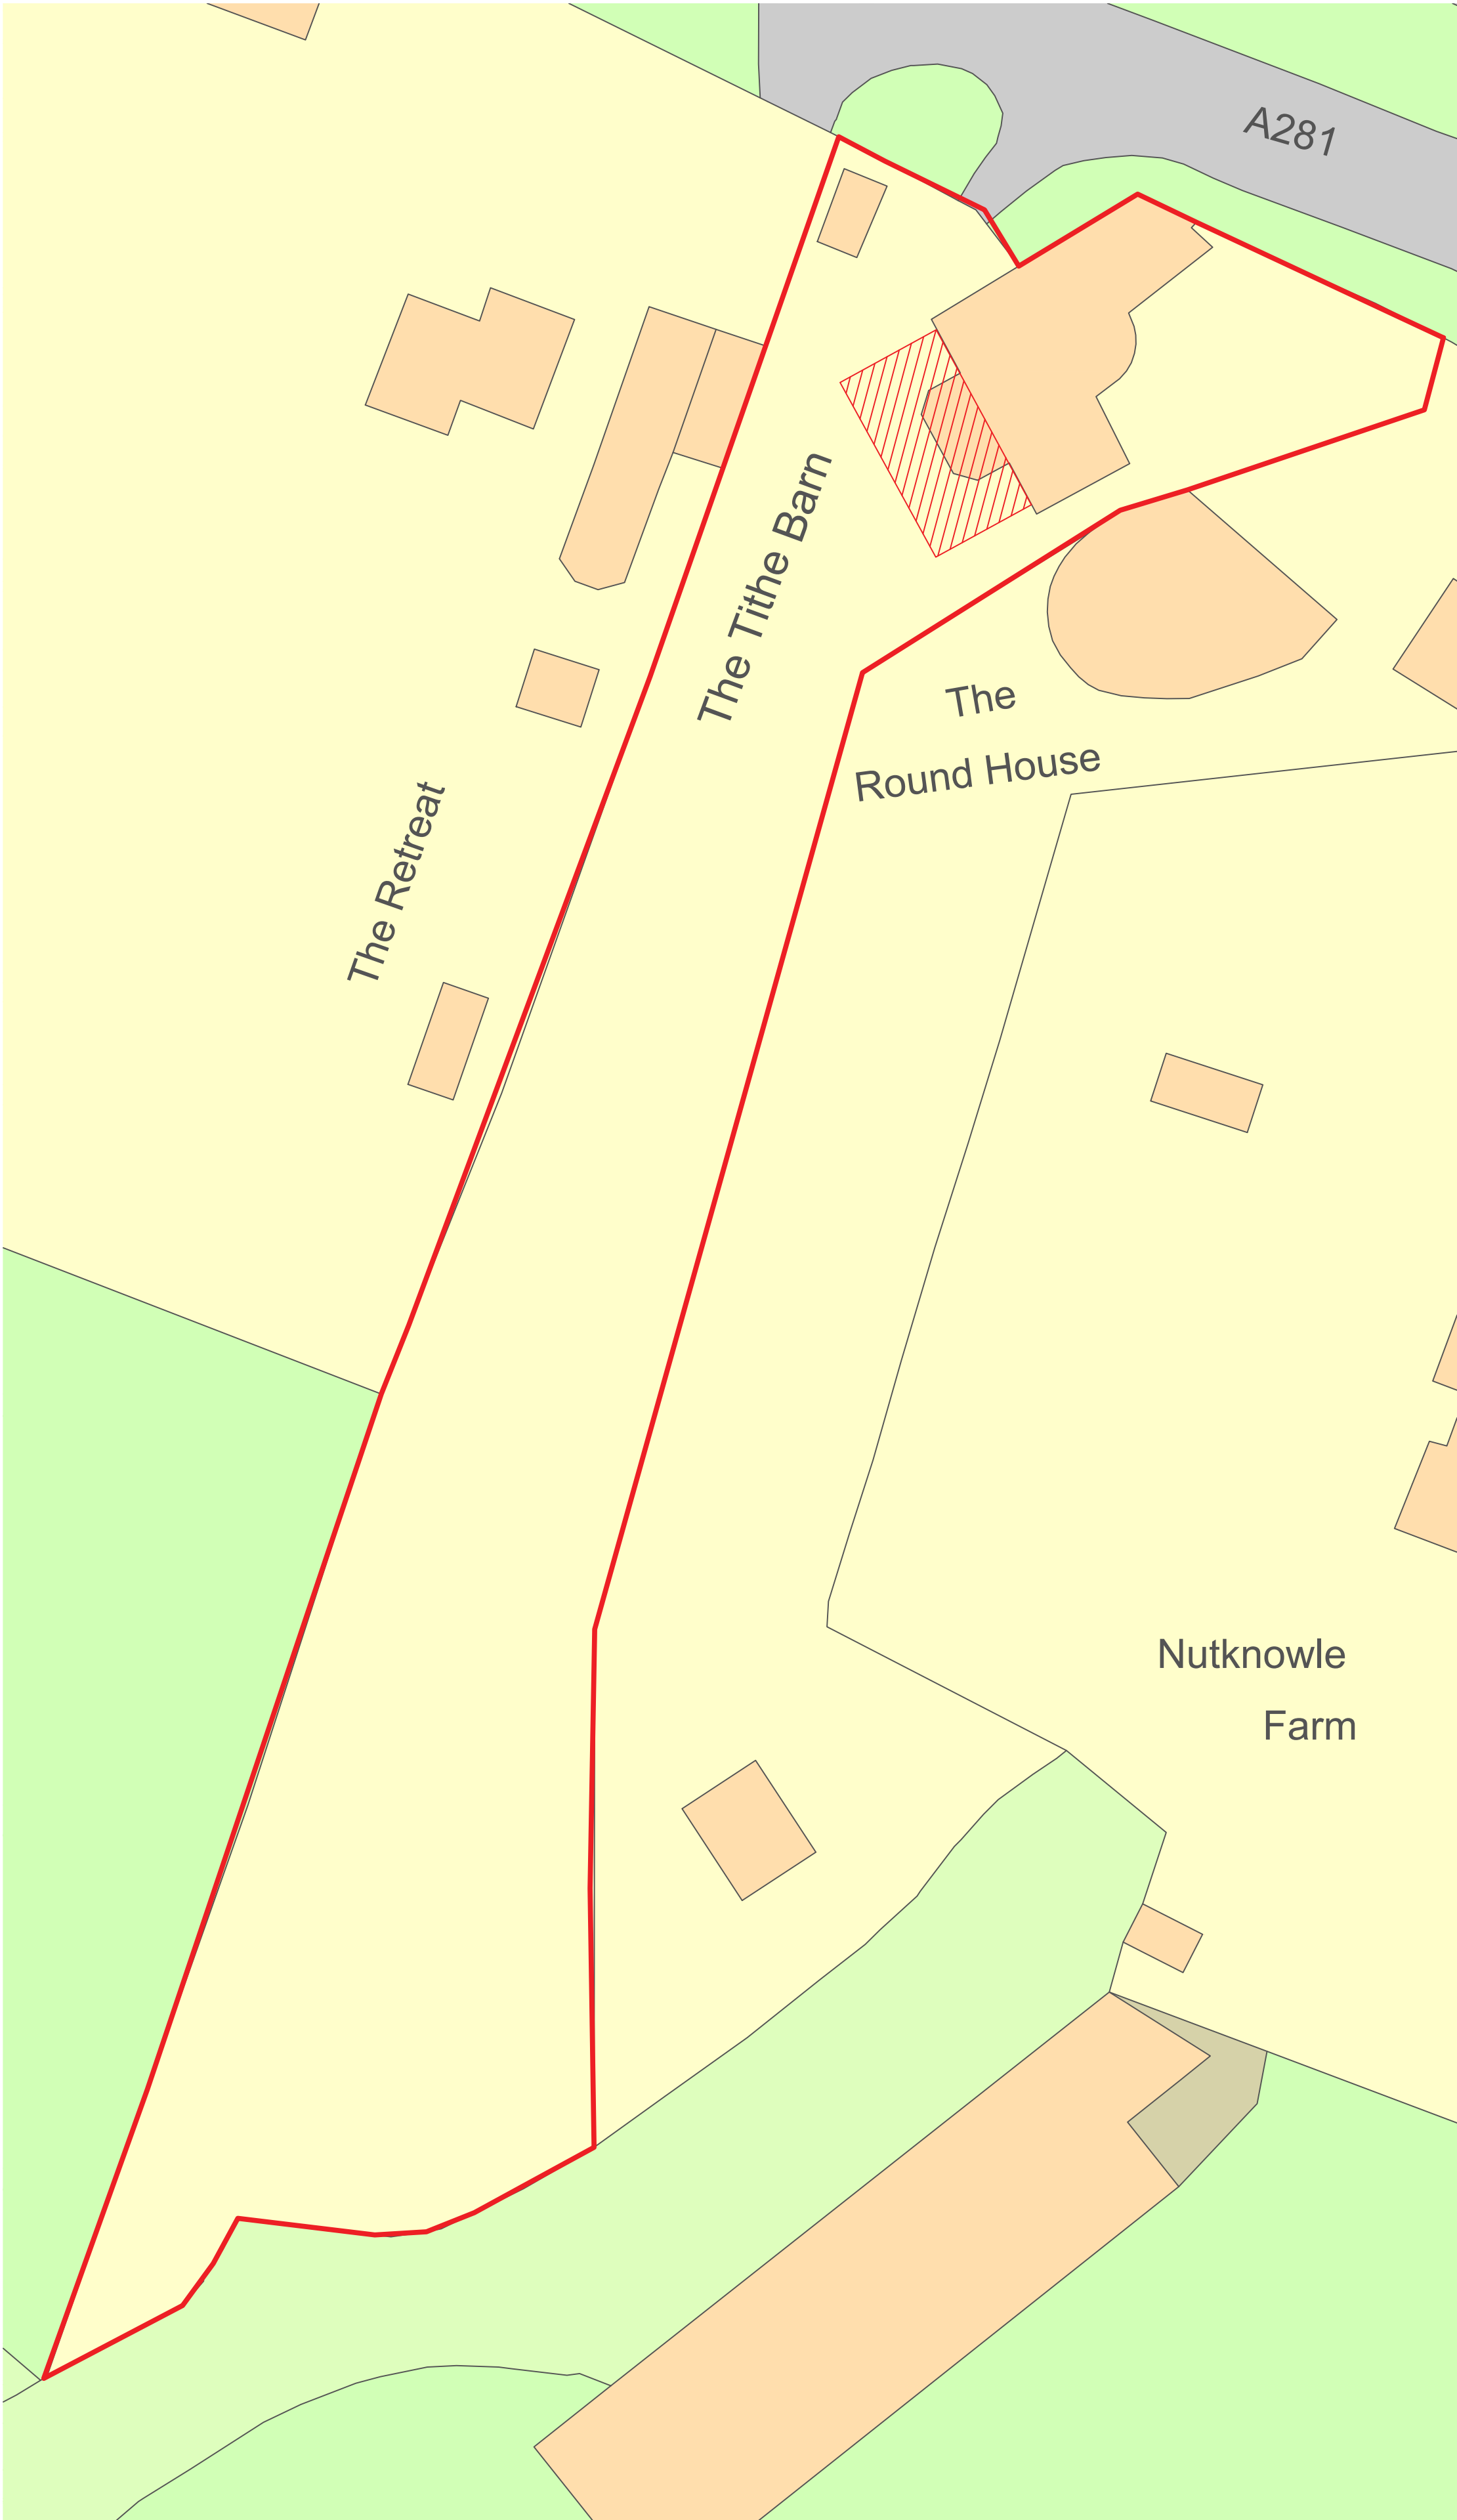

Site Plan - 1:500@A3

Scale in Metres

0 5 10 15 20 30 40 50

EDWSArchitects

26 Millers Road Brighton BN1 5NQ M 07979532275
e ewanstoddart@outlook.com w www.edwsarchitects.co.uk

J O B Tithe Barn Woodmancote BN5 9ST	CHECKED LRA
	DRAWN ES
CLIENT Mr J Gargan	DATE 25.10.14
	SCALE 1:1250/1:500 @ A1
DRAWING Site / Block Plan	REVISION .
	NUMBER 7384/001