

Do not scale from this drawing. Figured dimensions only to be taken. Check all dimenions prior to setting out. Report all discrepancies to the Architect.

Revisions

Robin Nugent Architects
Chartered Architects ©
Castle Barn Sedgwick Horsham
West Sussex RH13 6QJ

T: 01403 734858 F: 01403 738368
E: robin@robinnugentarchitects.co.uk
W: www.robinnugentarchitects.co.uk

Client:
The Trustees of St Hugh's
Charterhouse

Project:
The Guest House
St Hugh's Monastery
Phase Va


Drawing Title:
Existing and Proposed Dormer Detail
D4

Scale: 1:30 **Date:** Feb25 **Drawn by:** JKD
@A3


Drawing No: 24870/502 **Revision:**

< Original size 60mm - A3 at full size >


Plan

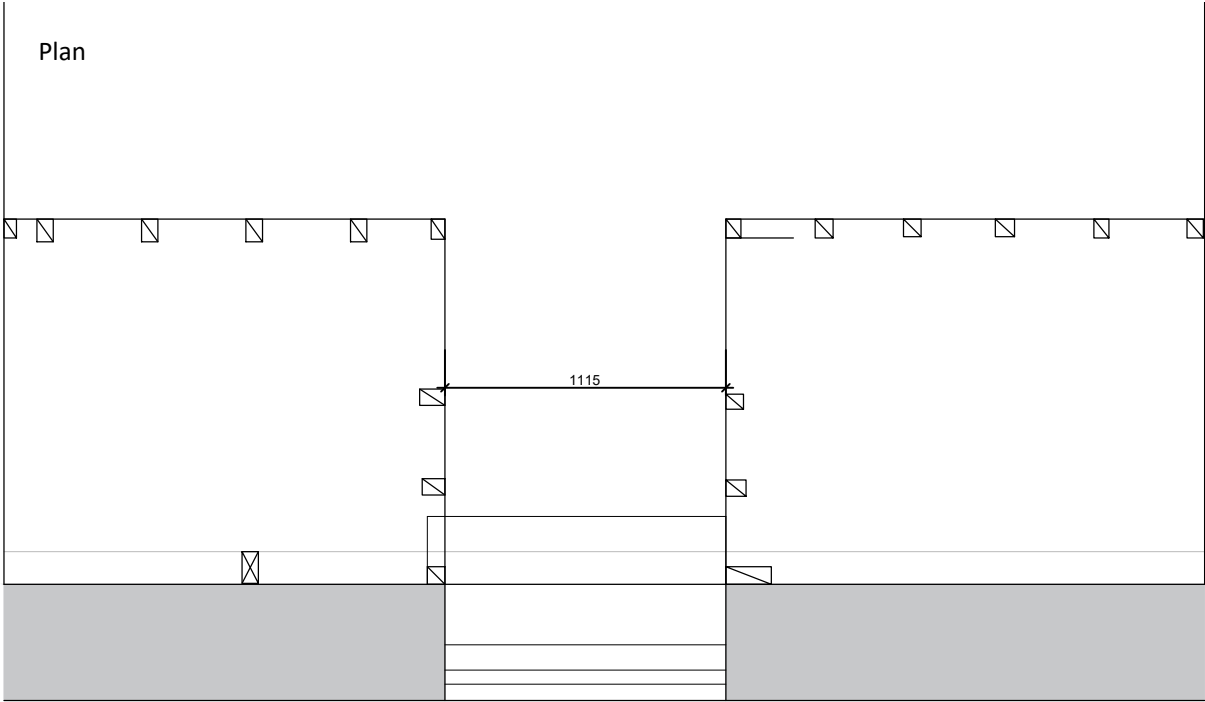


Internal East Elevation

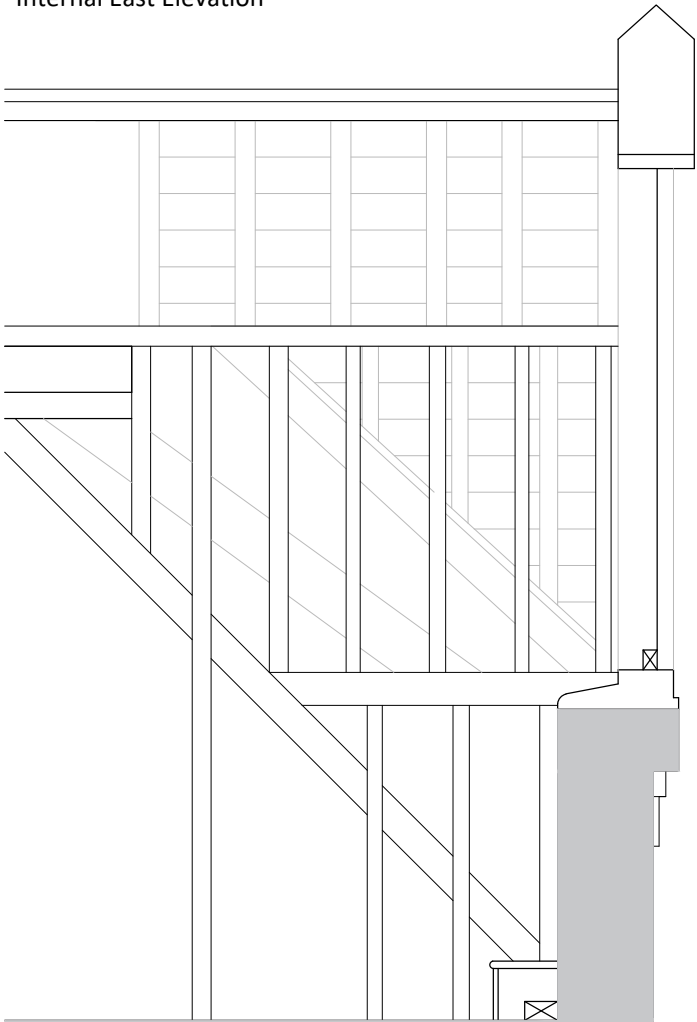

Internal West Elevation

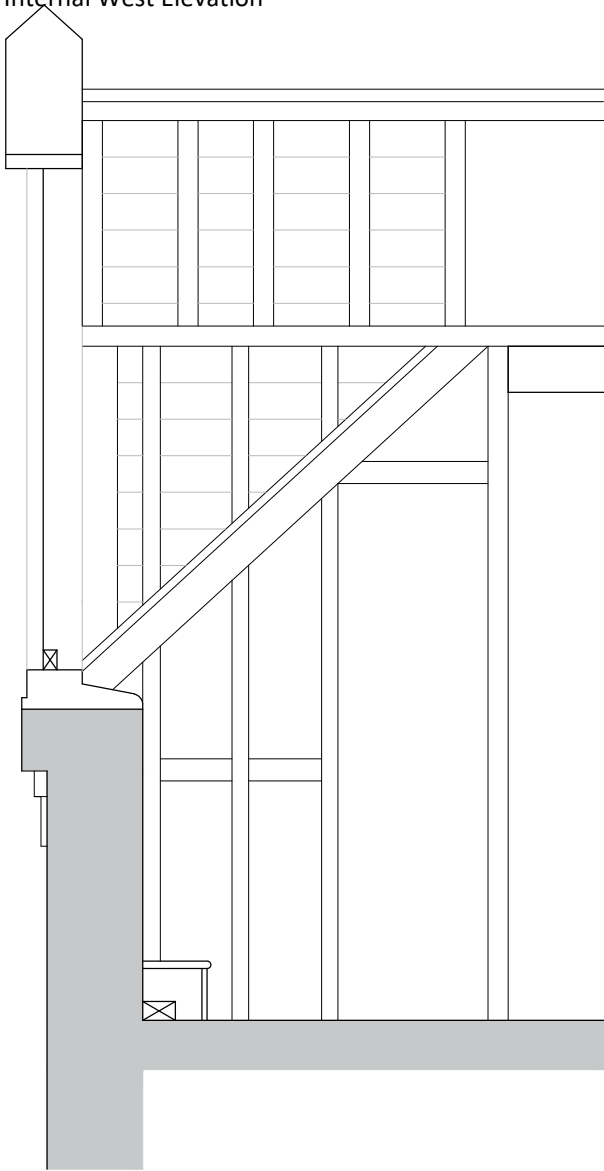

Front South Elevation (not Surveyed)

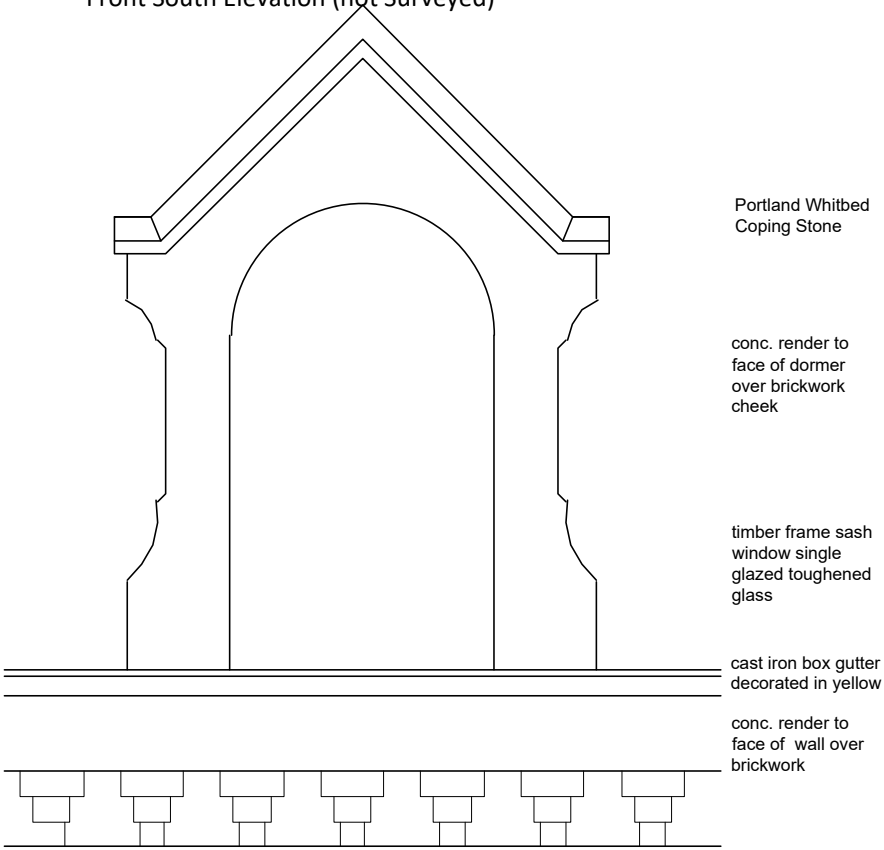

Existing and Proposed Dormer Window Detail - D4
Scale 1:30

