
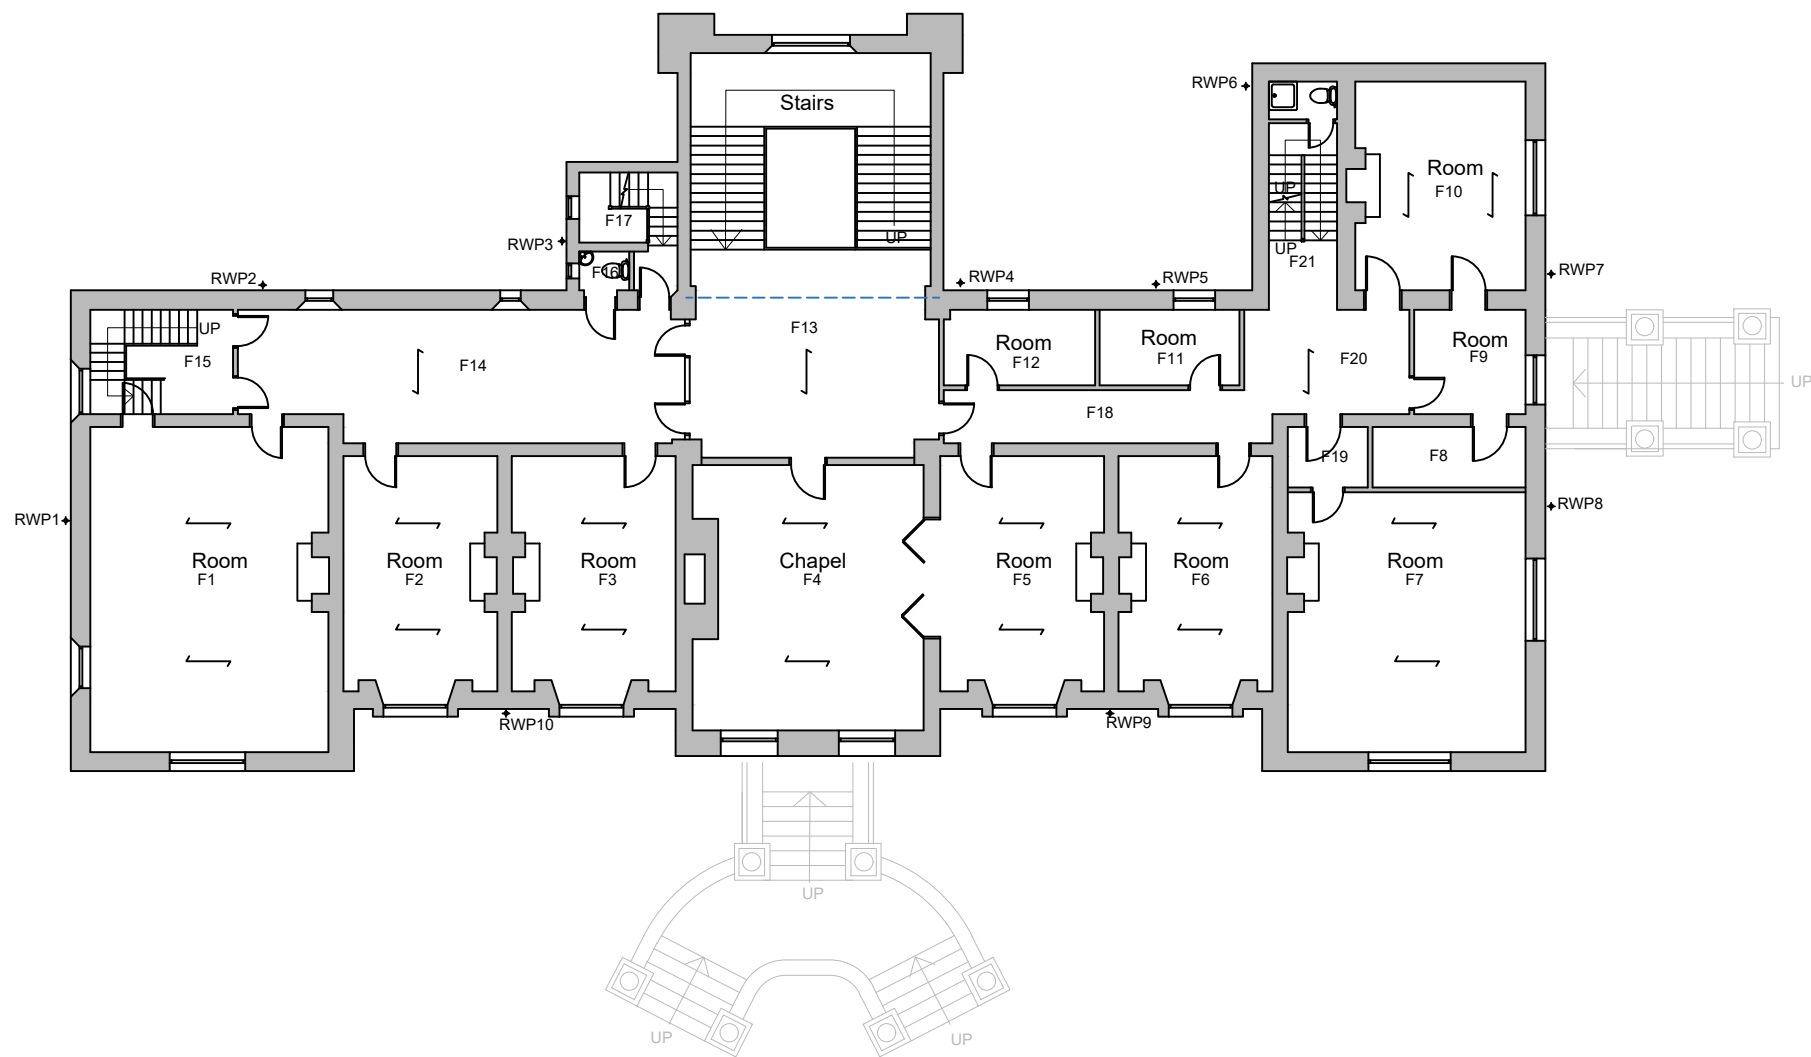


Refer to drawing 221 for proposed repairs to south elevation

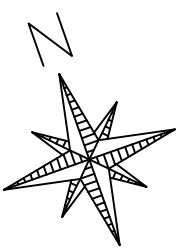

Do not scale from this drawing. Figured dimensions only to be taken. Check all dimenions prior to setting out. Report all discrepancies to the Architect.

Revisions

Robin Nugent Architects
Chartered Architects ©
Castle Barn Sedgwick Horsham
West Sussex RH13 6QJ

T: 01403 734858 F: 01403 738368
E: robin@robinnugentarchitects.co.uk
W: www.robinnugentarchitects.co.uk

Client:
The Trustees of St Hugh's Charter House

Project:
The Guest House
St Hugh's Monastery

Drawing Title:
First Floor Plan -
Proposed Repairs

Scale: 1:200 **Date:** Mar 25 **Drawn by:** RWN

Drawing No: 22820/202 **Revision:**

< Original size 60mm - A3 at full size >

