



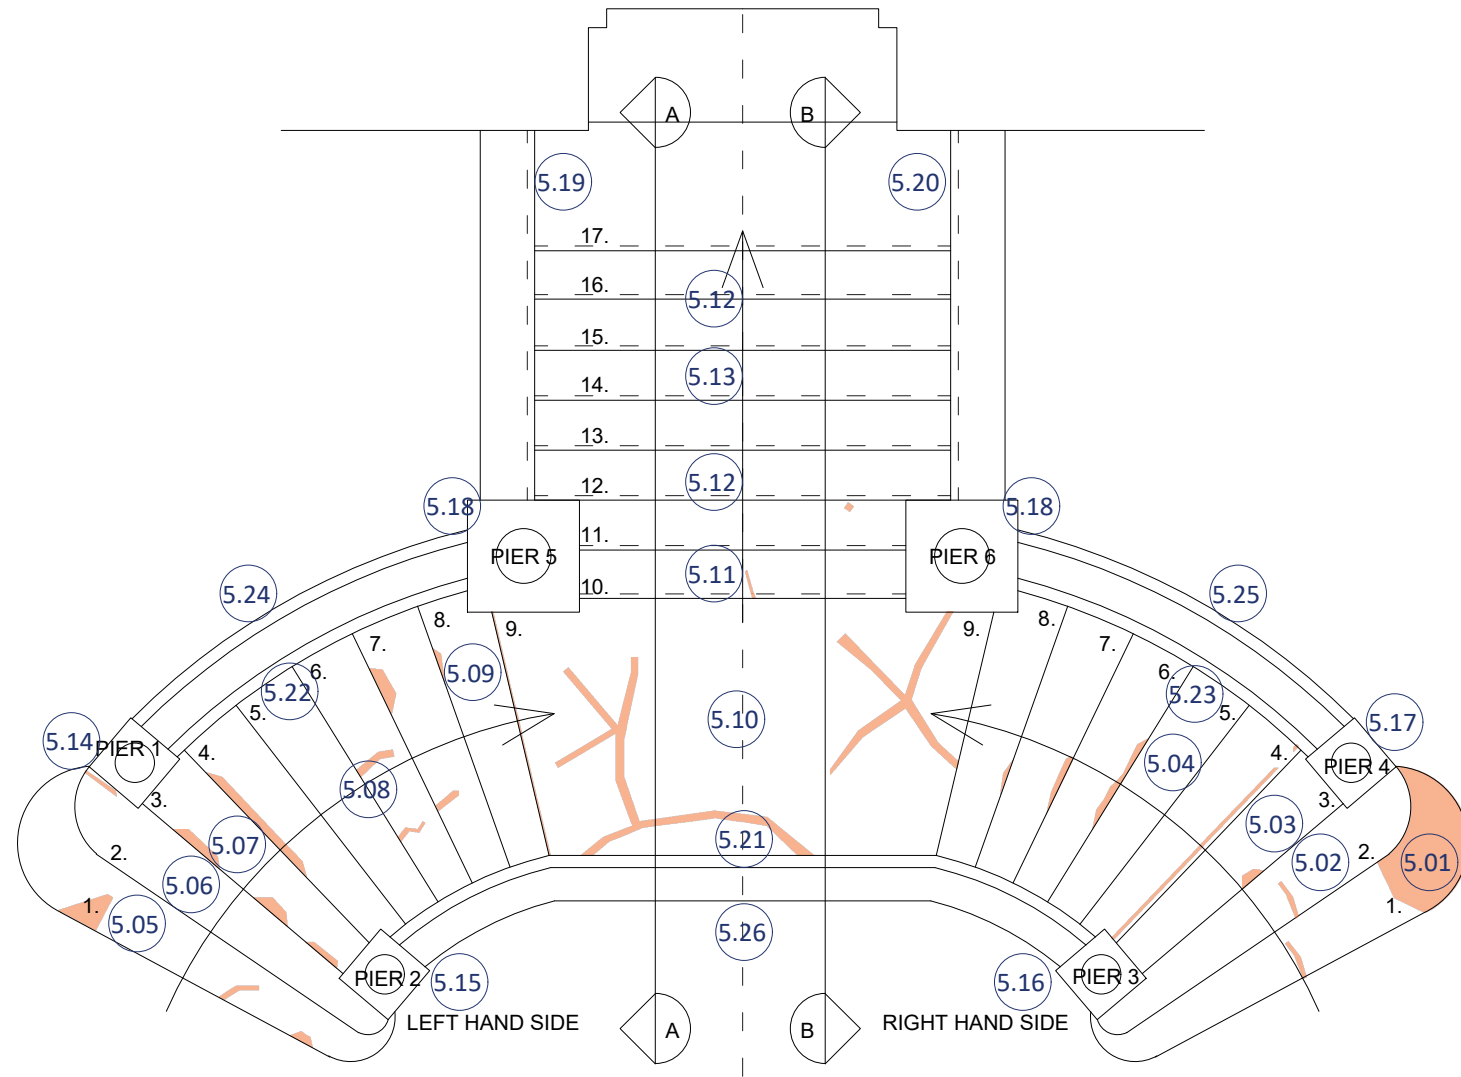

Plan
1:50 @ A3

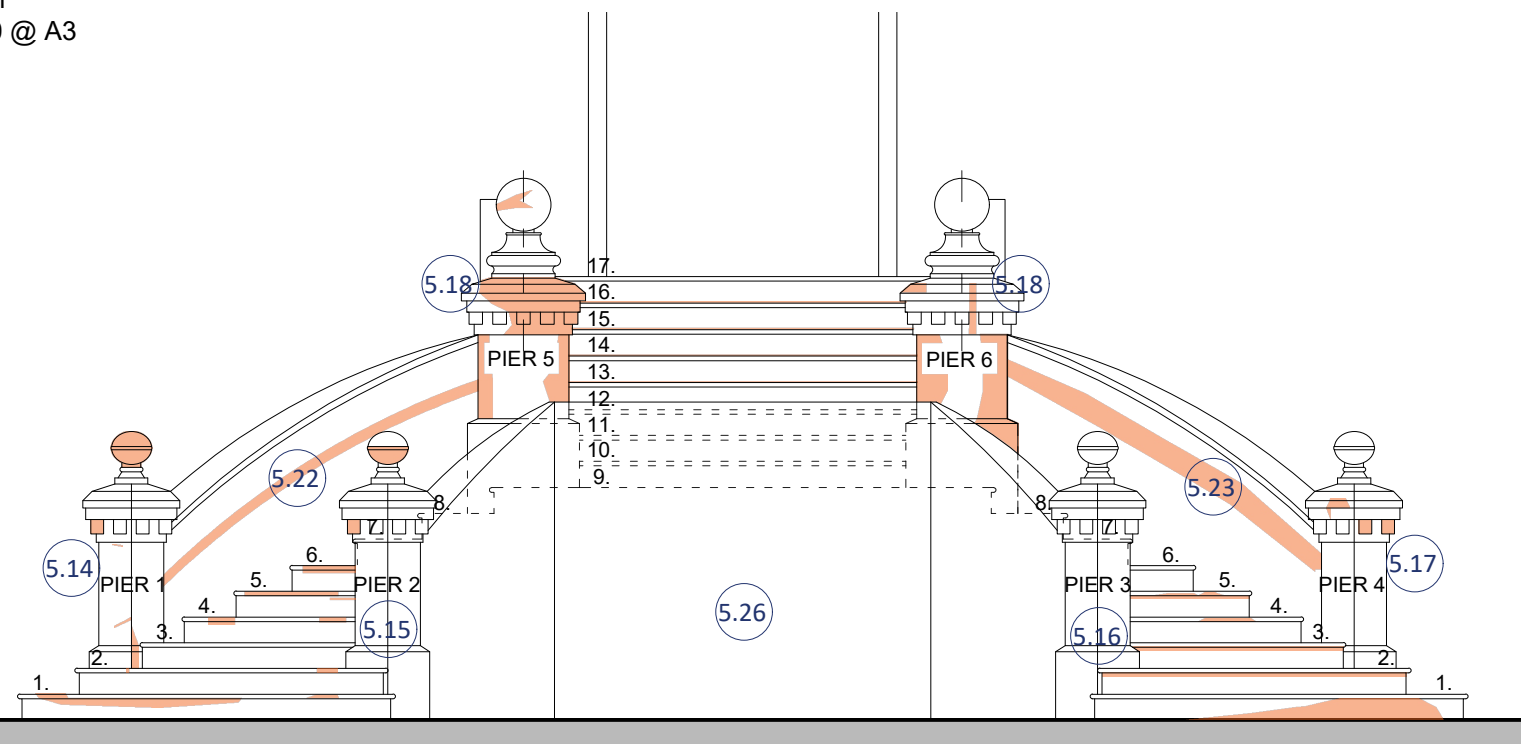

Front - South Elevation
1:50 @ A3

Schedule of Materials:

- **Render Work:** 2 coat work. Moisten surface but do not saturate and form base scratch coat in 1:2:9 OPC not Mastercrete:hydrate bag lime:aggregate to pass at 2mm sieve worked in well to mortar joints and abutments to 18mm thickness. Apply finish coat to an approved sample to match the existing seamlessly in colour and texture. Towel off and work surface as required to match existing.

Do not scale from this drawing. Figured dimensions only to be taken. Check all dimensions prior to setting out. Report all discrepancies to the Architect.

Revisions

Robin Nugent Architects

Chartered Architects ©
Castle Barn Sedgwick Horsham
West Sussex RH13 6QJ

T: 01403 734858 F: 01403 738368
E: robin@robinnugentarchitects.co.uk
W: www.robinnugentarchitects.co.uk

Client:

The Trustees of St Hugh's Charter
House

Project:

The Guest House
St Hugh's Monastery

Drawing Title:

Southern Staircase - Proposed
Repairs

Scale: 1:50 Date: Mar 25 Drawn by: RWN
@A3

Drawing No: 22820/230 Revision:

< Original size 60mm - A3 at full size >



0 1 2 3 4 5
SCALE BAR 1:50