



Do not scale from this drawing. Figured dimensions only to be taken. Check all dimenions prior to setting out. Report all discrepancies to the Architect.

Revisions

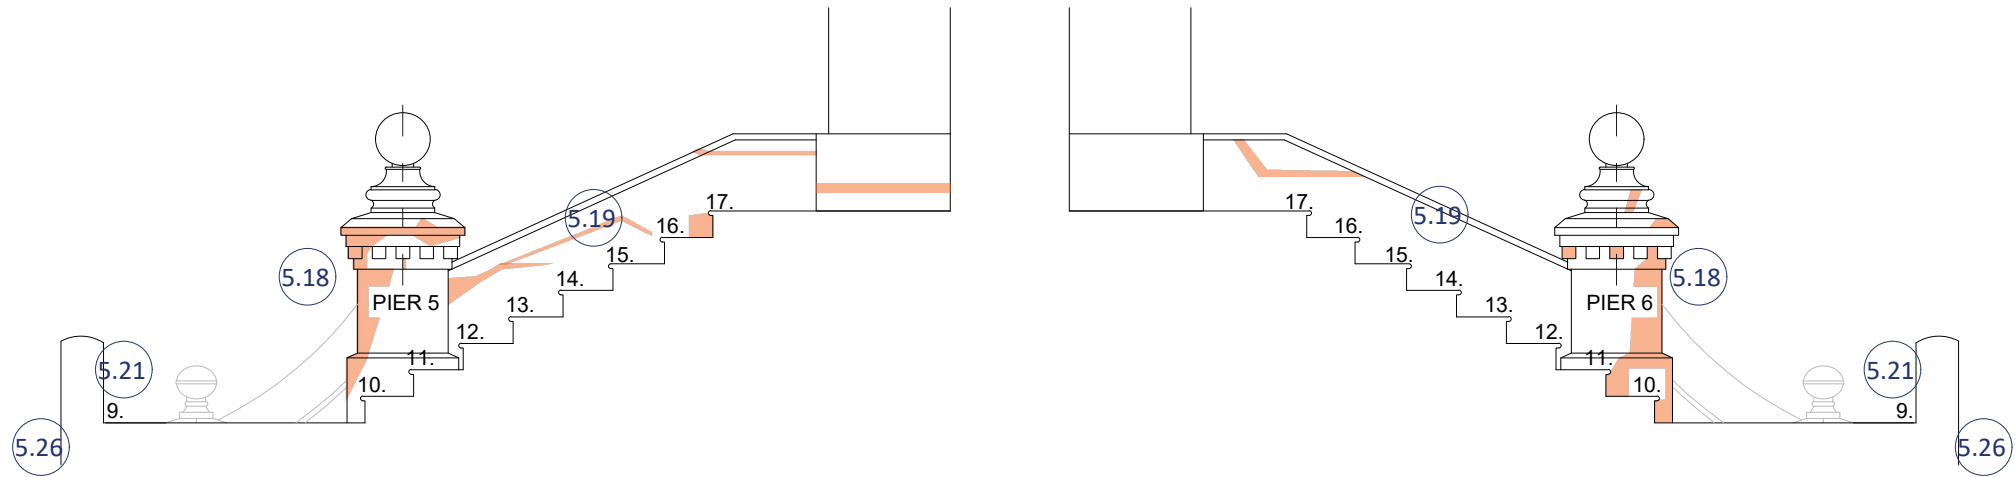


Section A-A
1:50 @ A3

Section B-B
1:50 @ A3

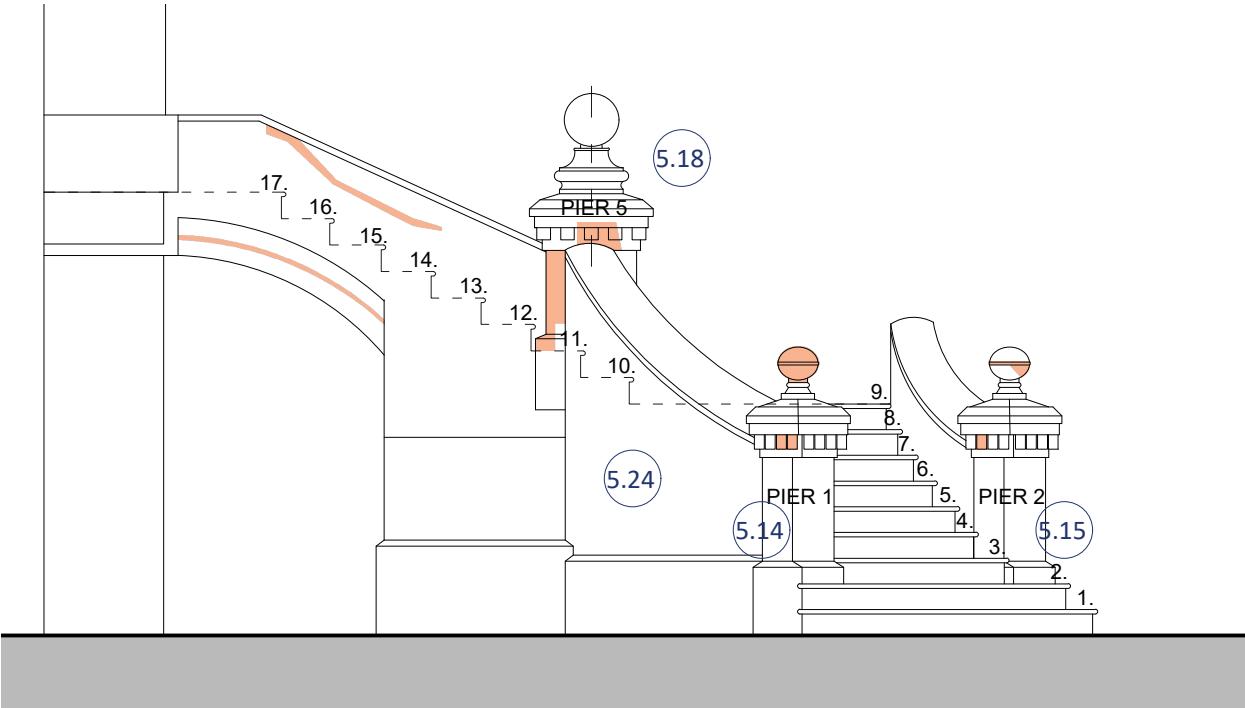

West Elevation
1:50 @ A3

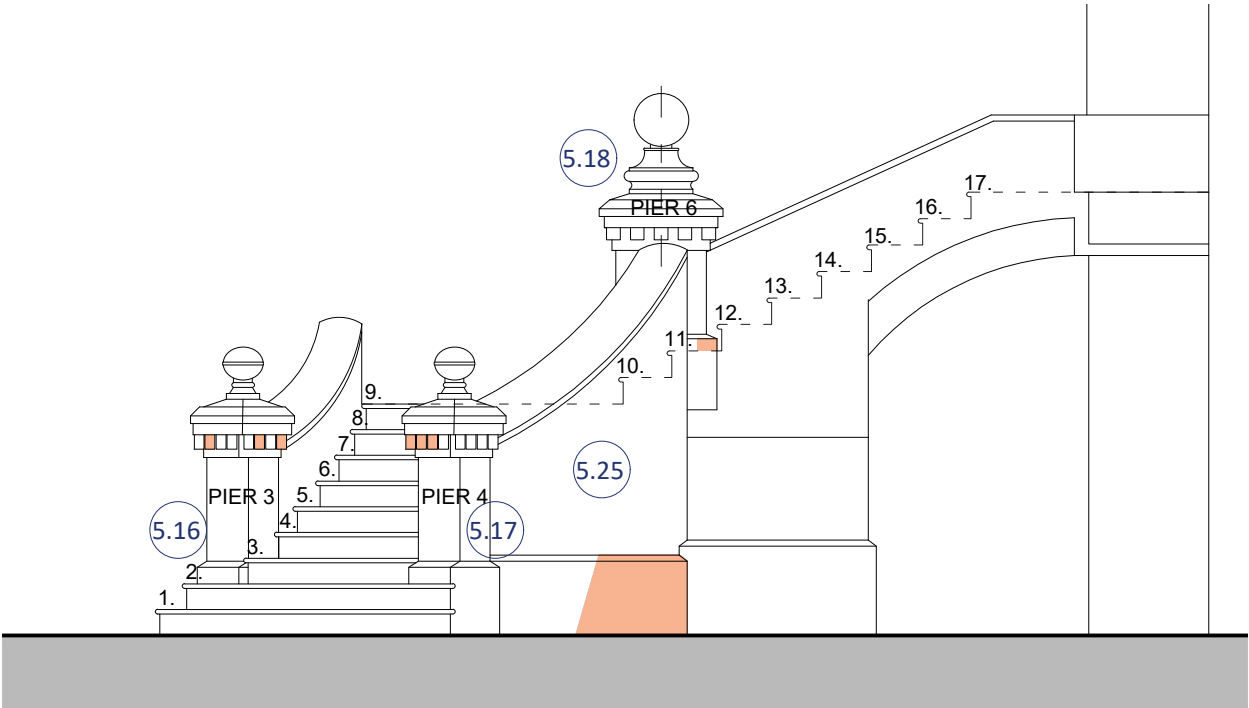

East Elevation
1:50 @ A3



Robin Nugent Architects
Chartered Architects ©
Castle Barn Sedgwick Horsham
West Sussex RH13 6QJ

T: 01403 734858 F: 01403 738368
E: robin@robinnugentarchitects.co.uk
W: www.robinnugentarchitects.co.uk

Client:
The Trustees of St Hugh's Charter
House

Project:
The Guest House
St Hugh's Monastery

Drawing Title:
Southern Staircase - Proposed
Repairs

Scale: 1:50
Date: Mar 25
Drawn by: RWN

Drawing No: 22820/231
Revision:

< Original size 60mm - A3 at full size >