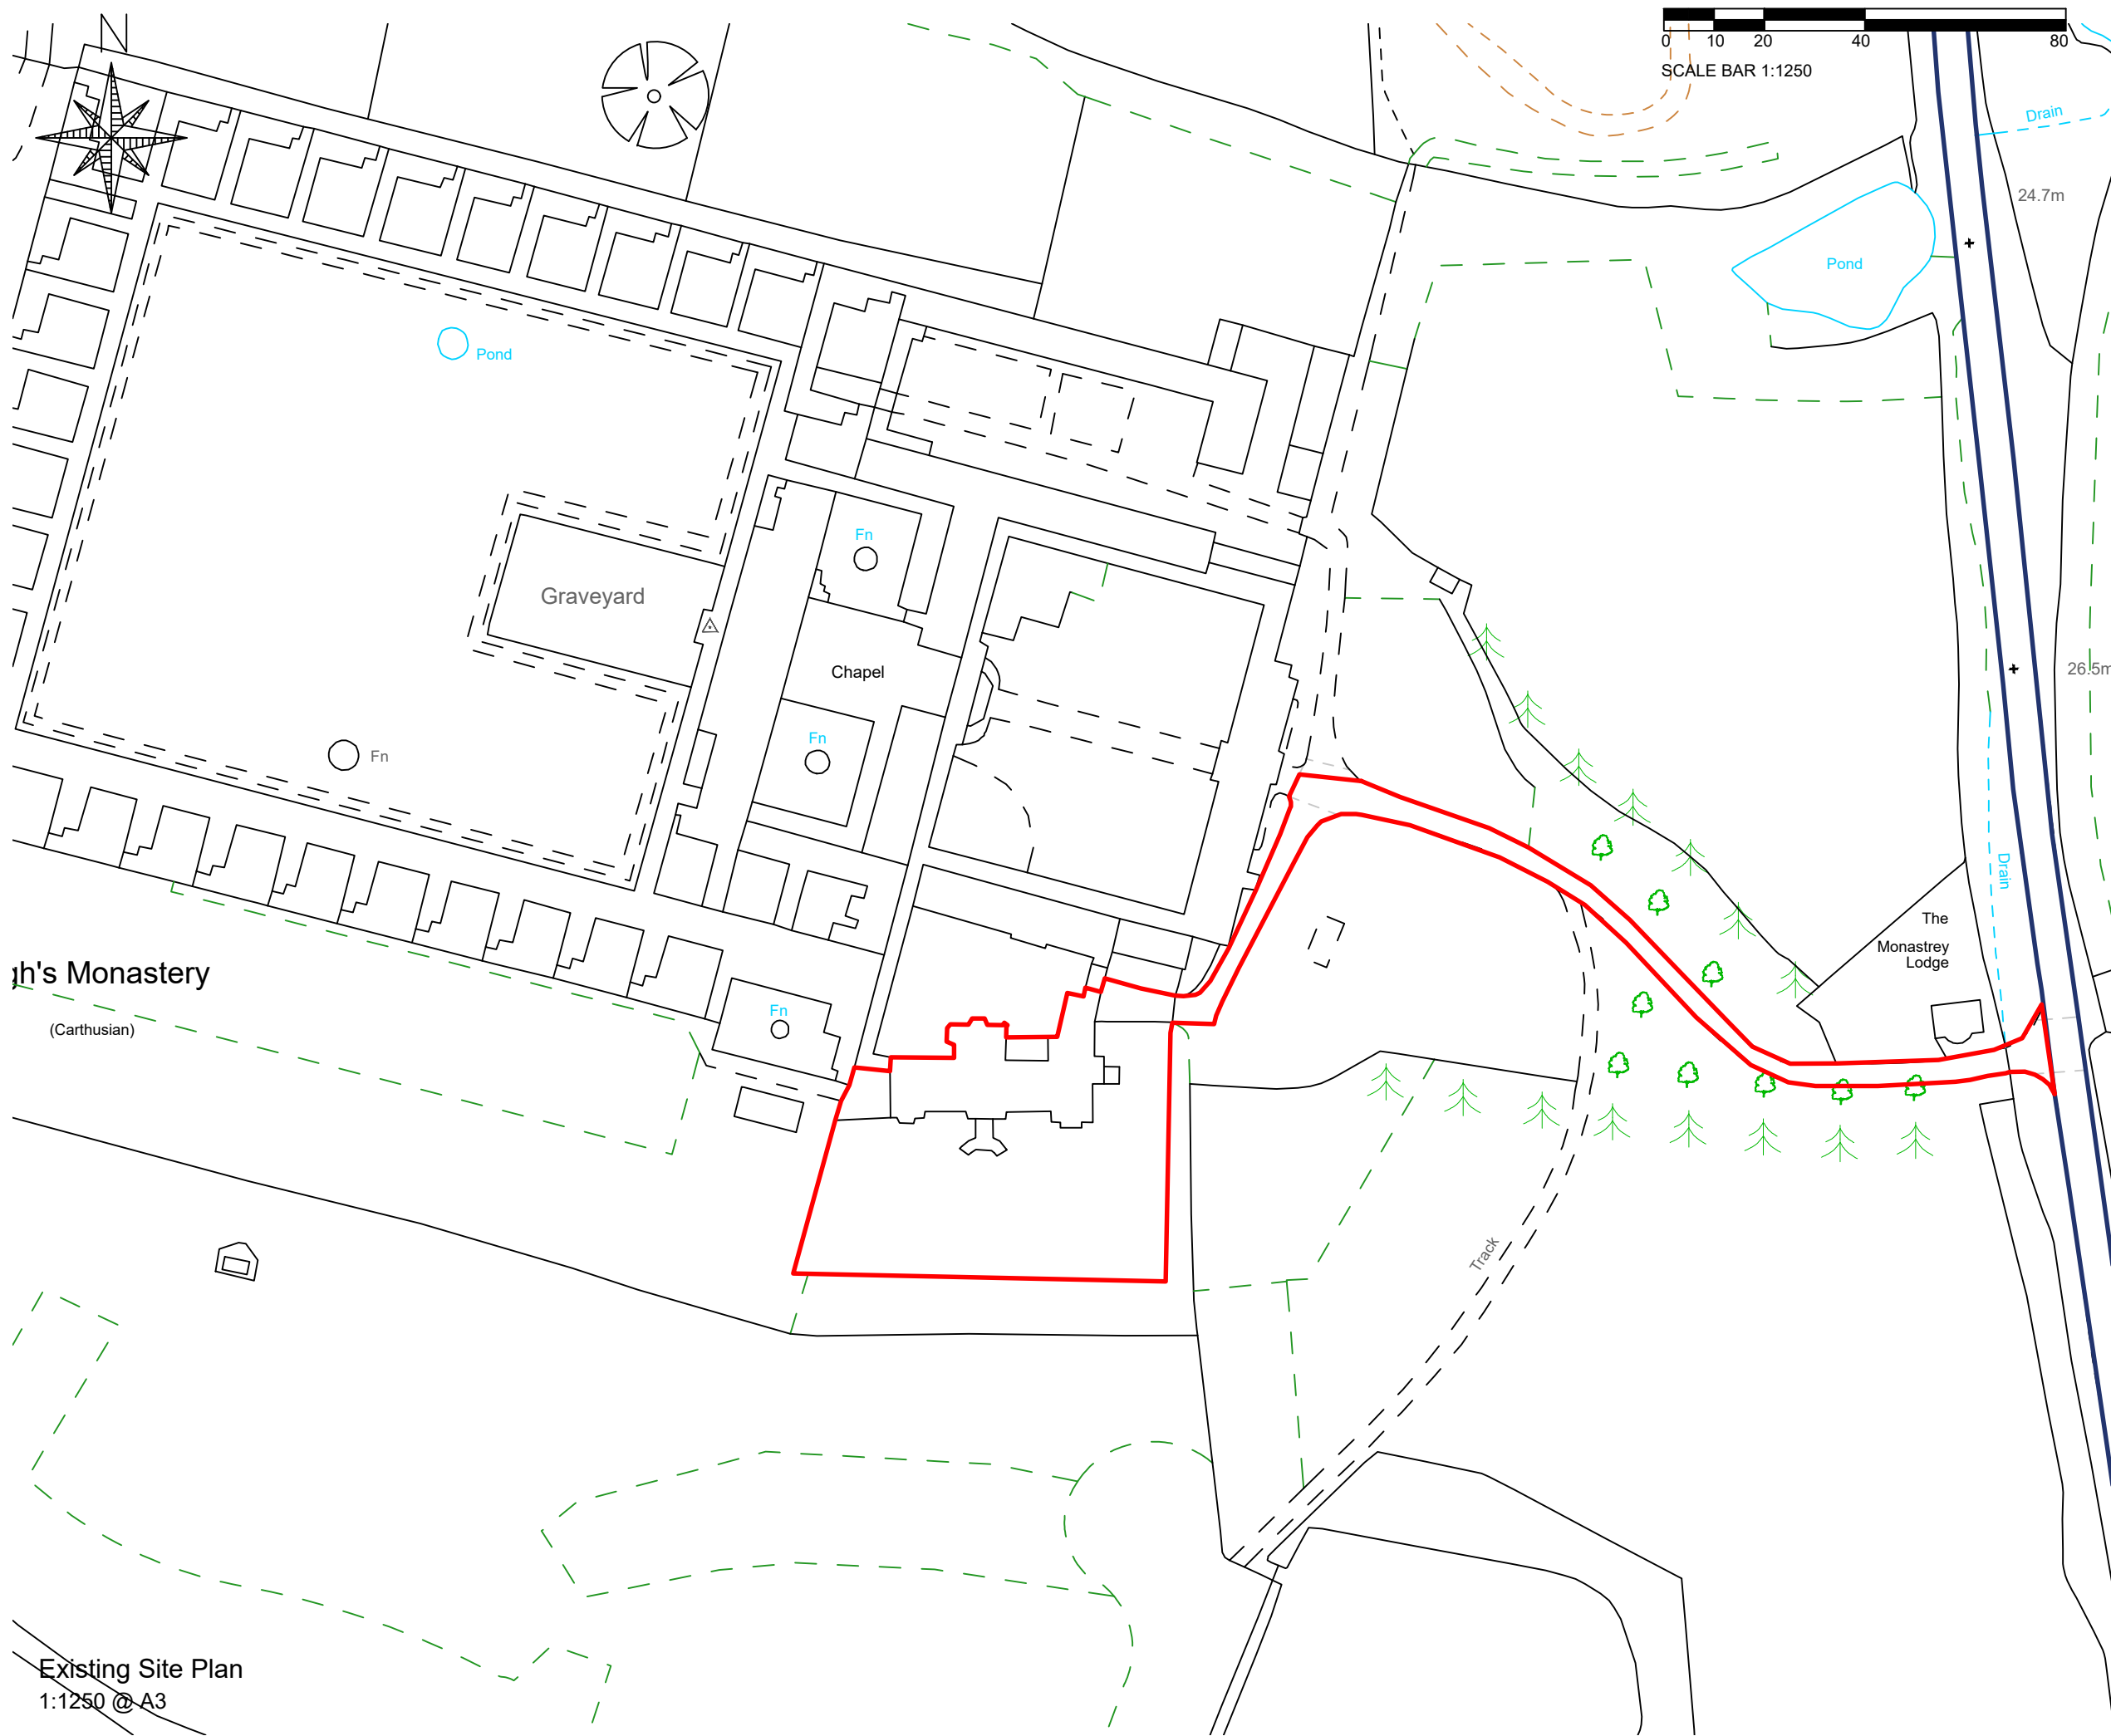


Do not scale from this drawing. Figured dimensions only to be taken. Check all dimenions prior to setting out. Report all discrepancies to the Architect.

Revisions

Robin Nugent Architects
Chartered Architects ©
Castle Barn Sedgwick Horsham
West Sussex RH13 6QJ
T: 01403 734858 F: 01403 738368
E: robin@robinnugentarchitects.co.uk
W: www.robinnugentarchitects.co.uk

Client:
The trustees of
St Hugh's Charterhouse

Project:
The Guest House
St Hugh's Monastery

Drawing Title:
Existing Site Plan

Scale: 1:1250 @A3	Date: Jan 25	Drawn by: RWN
Drawing No: 22831/002	Revision: --	

< Original size 60mm - A3 at full size >

Existing Site Plan
1:1250 @ A3