


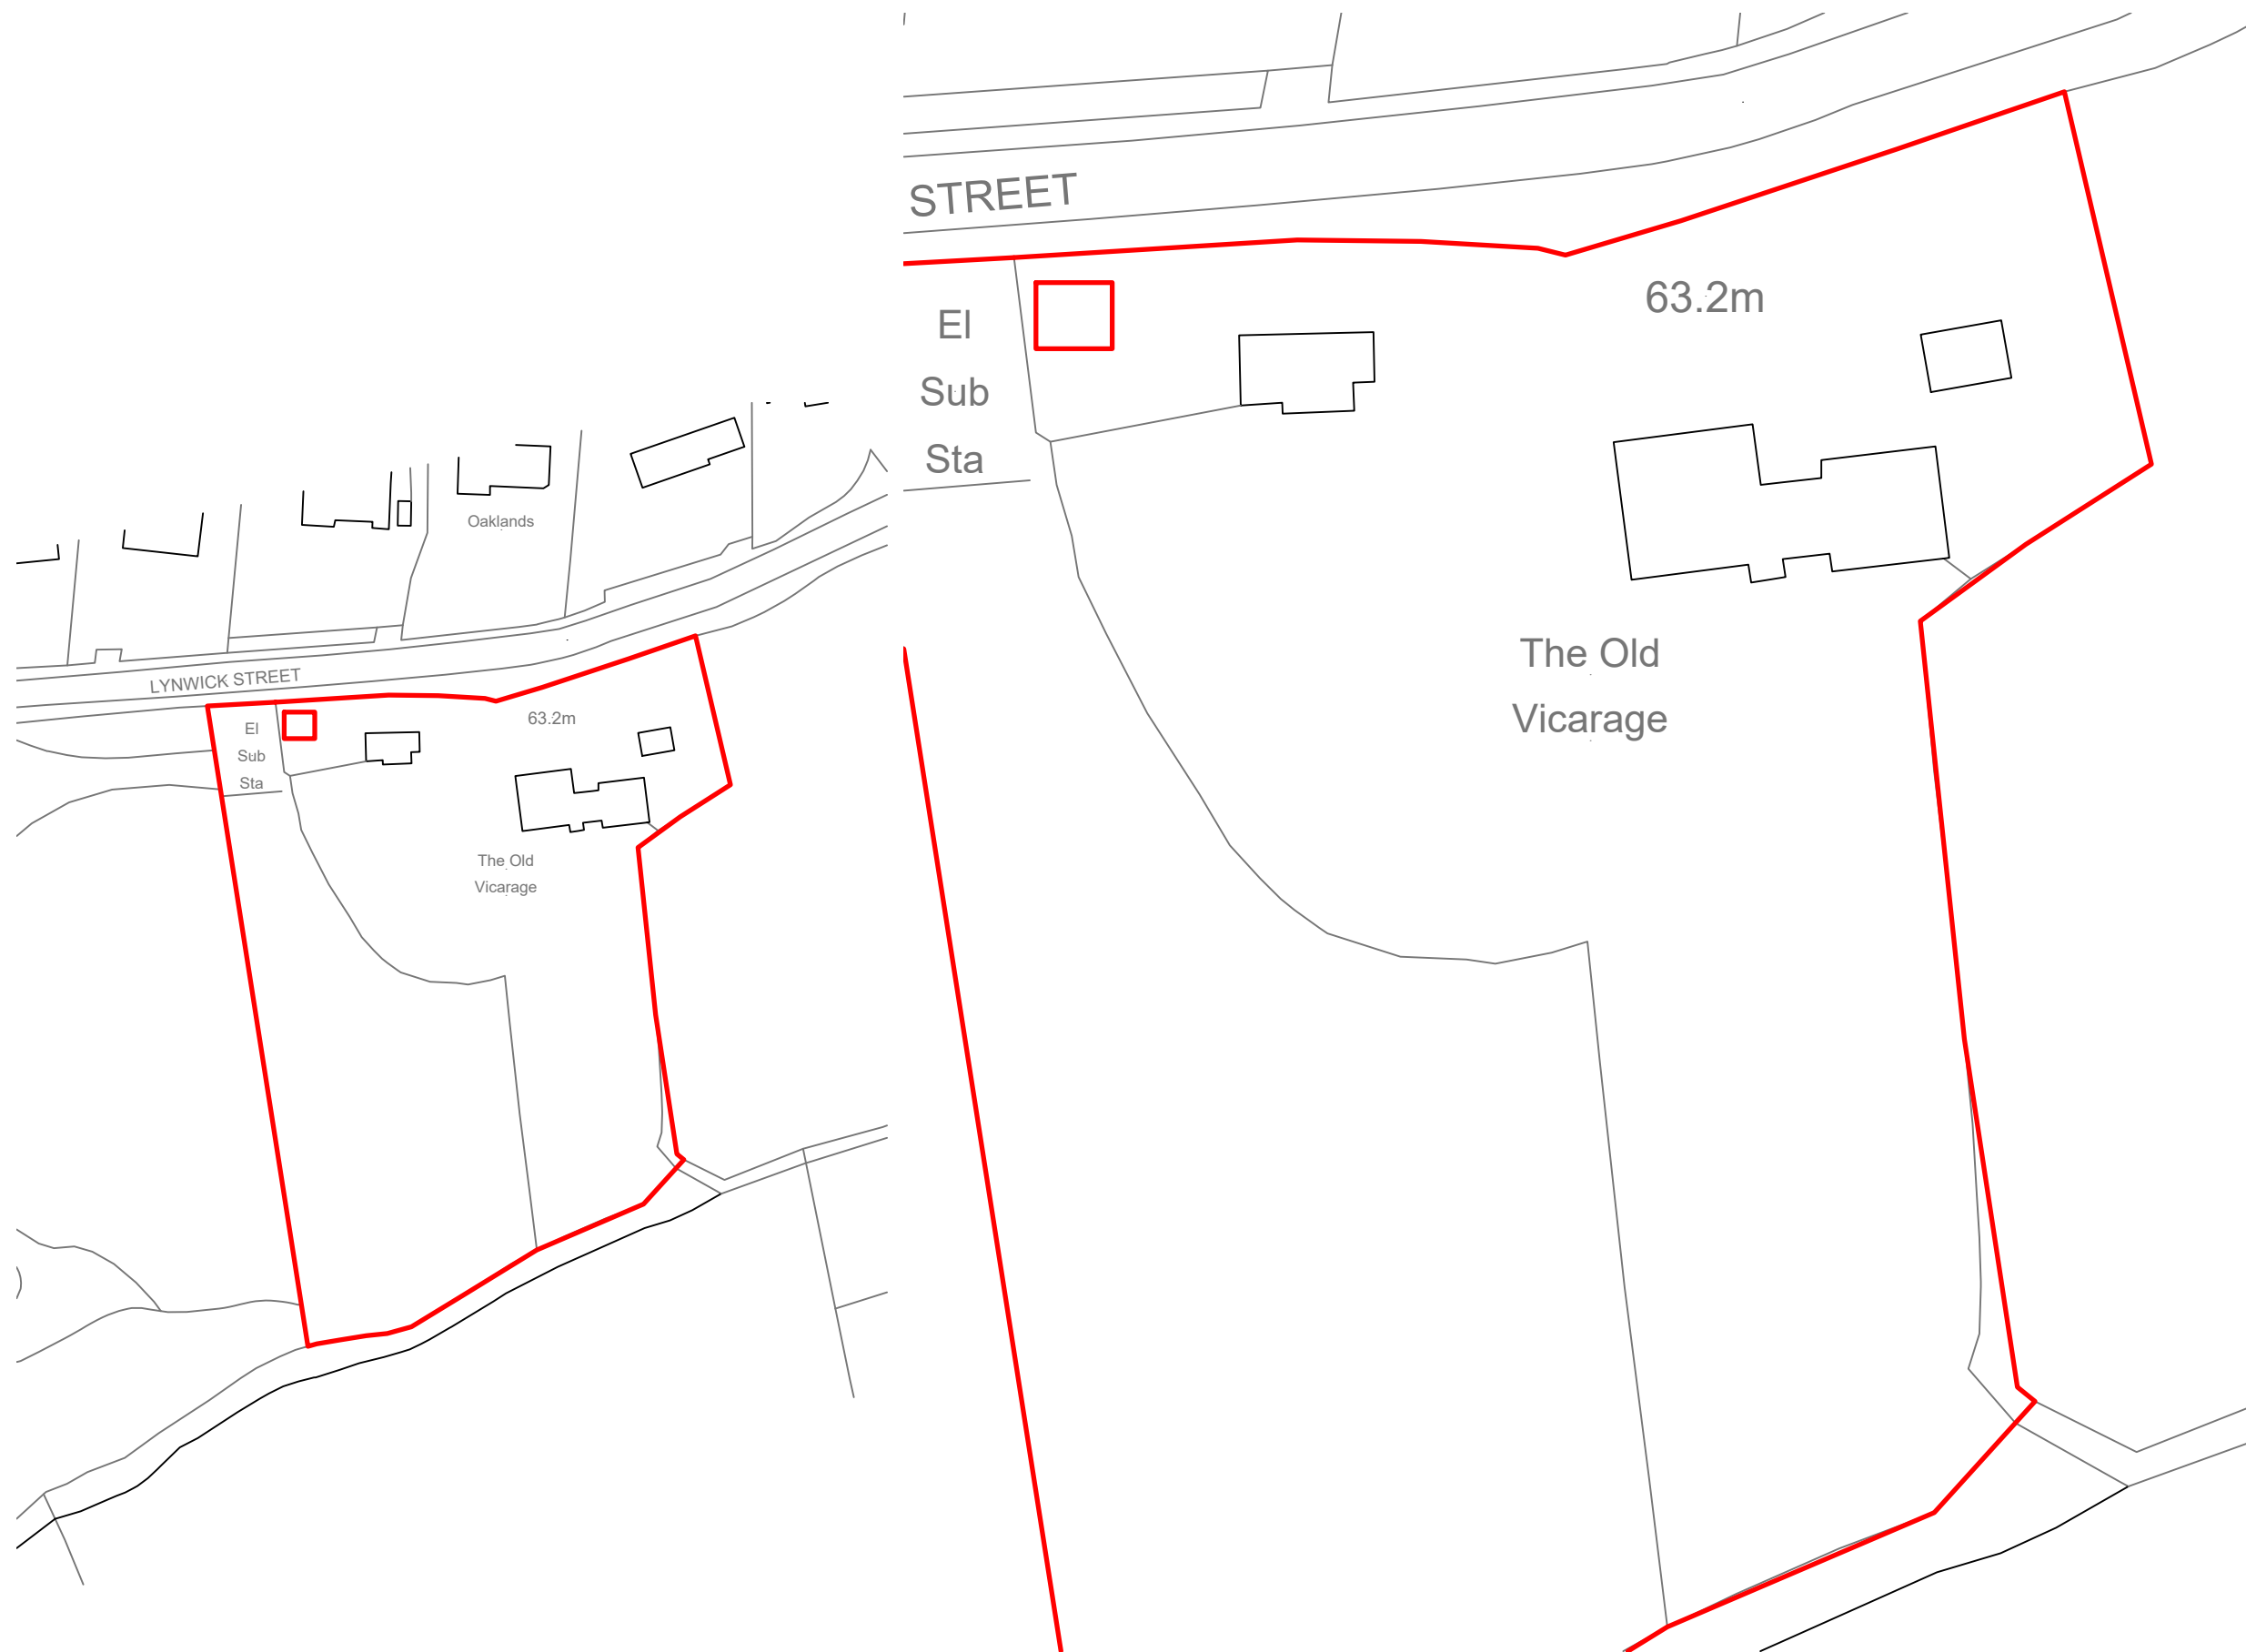


Existing Site Location Plan
Scale 1:1250

Existing Block Plan
Scale 1:500

For Construction: Do not scale from this drawing.
Figured dimensions only to be taken. Check all
dimensions prior to setting out. Report all
discrepancies to the Architect.

Revisions

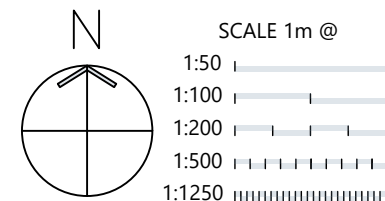

CARTER DAVEY
Architects LLP

T. 07525643101
E. chelseycda@gmail.com
daveycda@gmail.com

Client.
Mr and Mrs Costello

Project.
Old Vicarage, Lynwick Street,
Rudgwick, RH12 3DJ

Drawing Title.
Existing Site Plan and Site Location
Plan

Scale.
1:1250 and 1:500 @ A3

Date.
Jun 26

Drawing No.
26054/100

Revision:
--

< Original size 60mm - A3 at full size >