




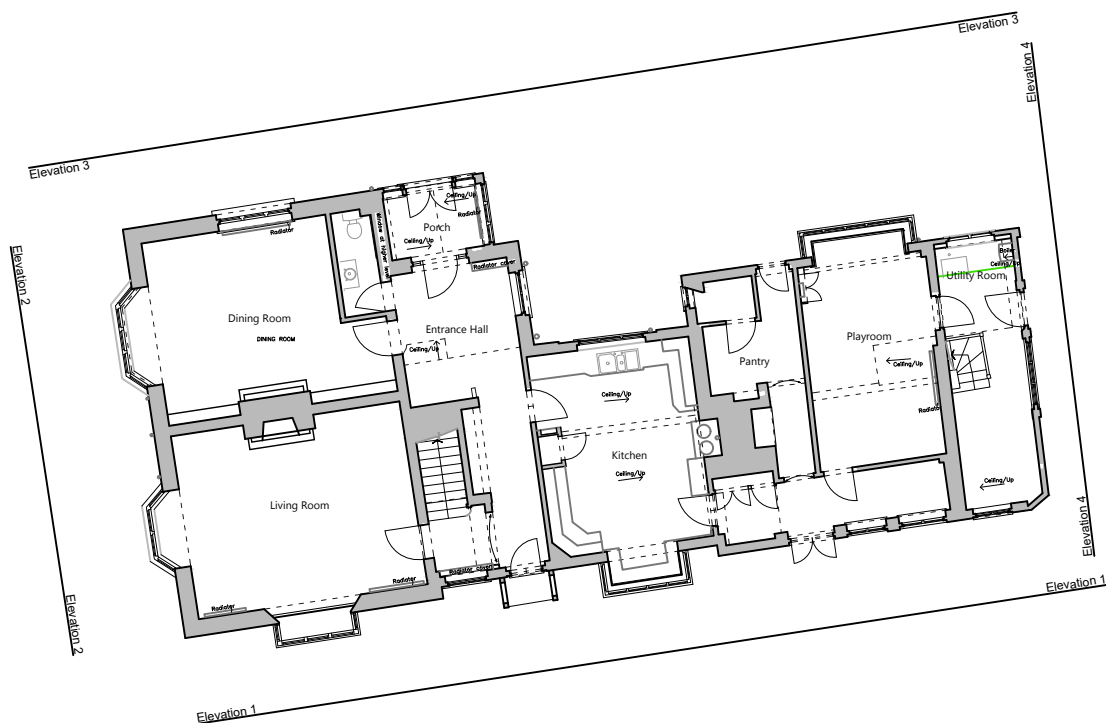


Ground Floor Plan
Scale 1:200

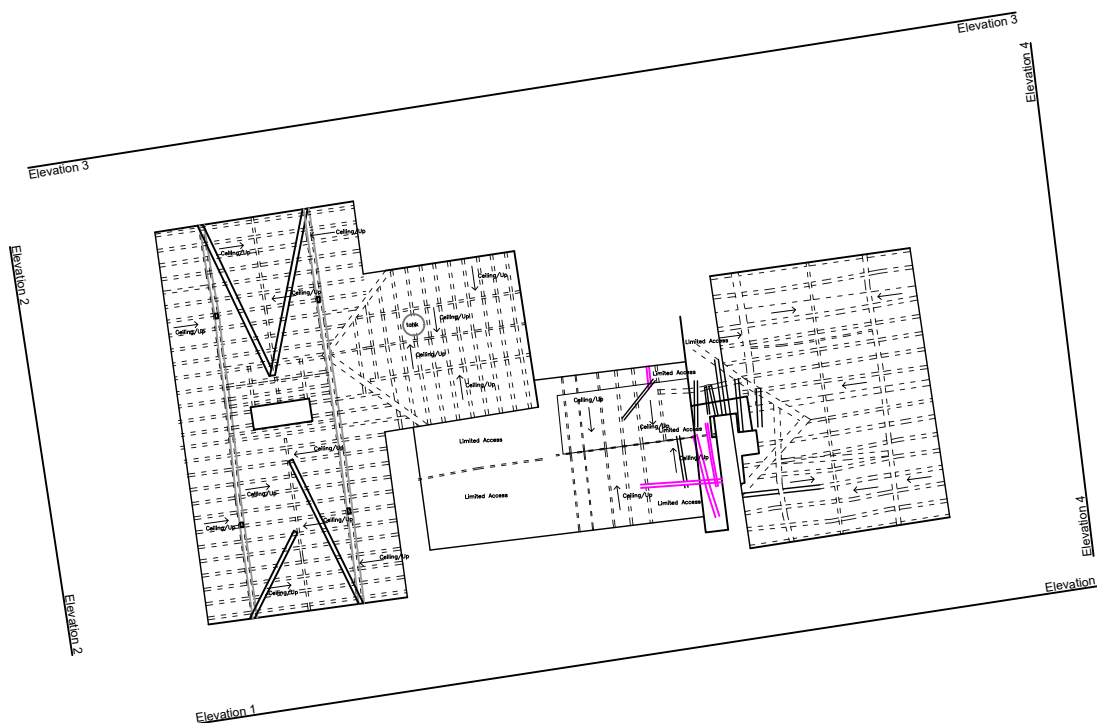

Loft Plan
Scale 1:200

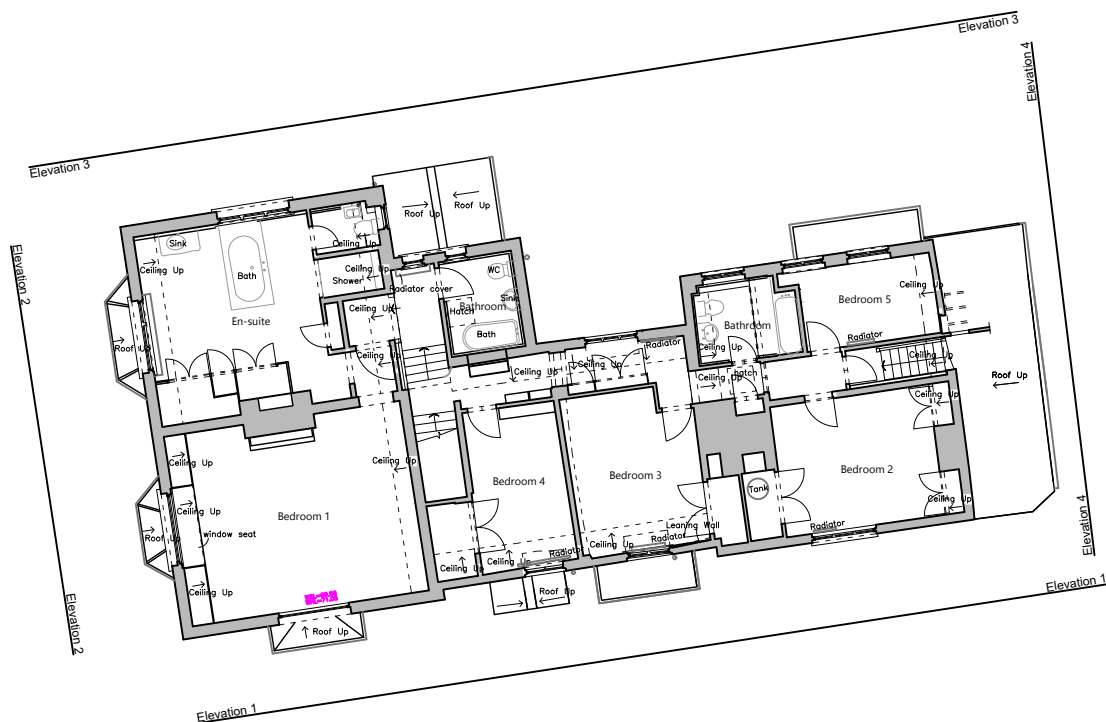


First Floor Plan
Scale 1:200

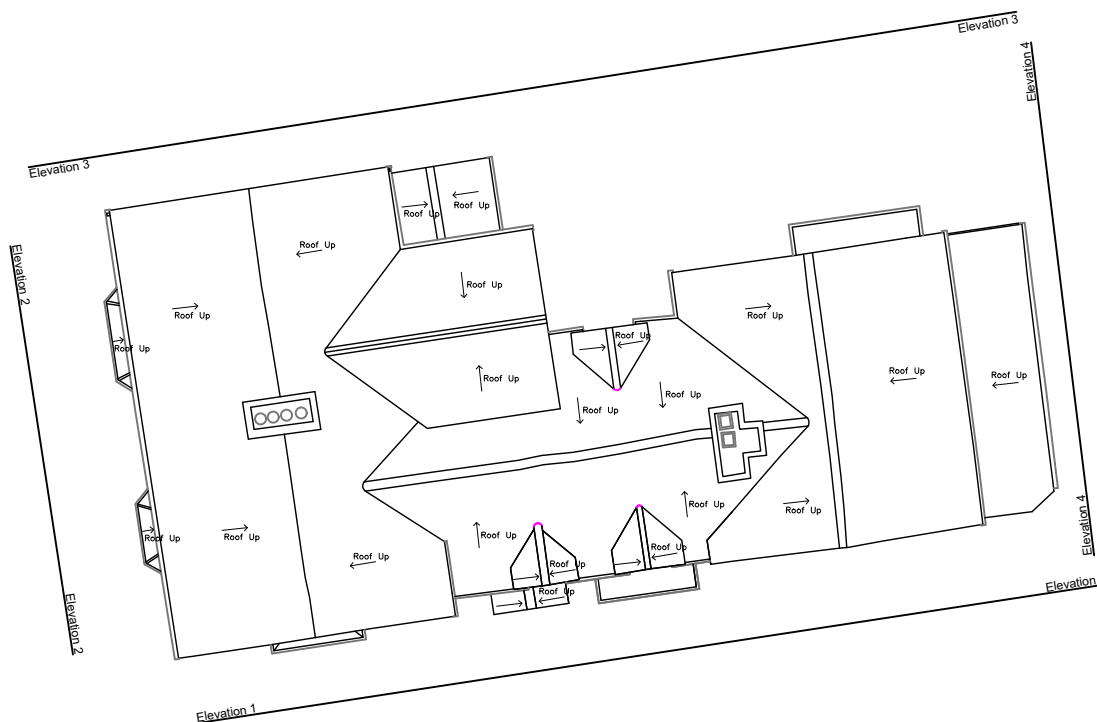

Roof Plan
Scale 1:200

For Construction: Do not scale from this drawing.
Figured dimensions only to be taken. Check all
dimensions prior to setting out. Report all
discrepancies to the Architect.

Revisions

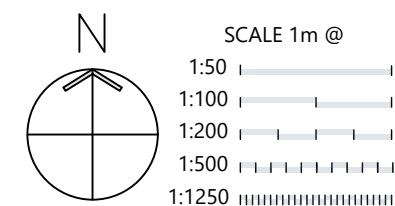

CARTER DAVEY Architects LLP

T. 07525643101
E. chelsey.cda@gmail.com
davey.cda@gmail.com

Client.
Mr and Mrs Costello

Project.
Old Vicarage, Lynwick Street,
Rudgwick, RH12 3DJ

Drawing Title.
Existing Plans

Scale.
1:200 @ A3

Date.
Jun 26

Drawing No.
26054/110

Revision:
--

< Original size 60mm - A3 at full size >