


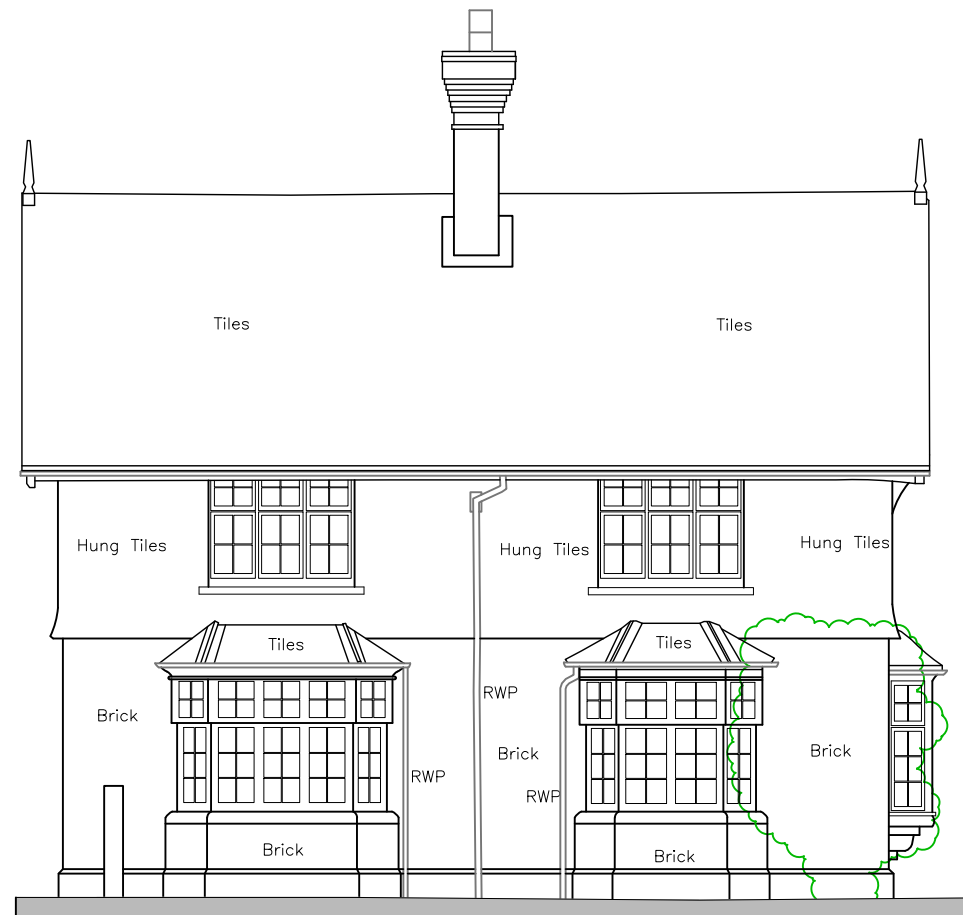


North Elevation
Scale 1:100



West Elevation
Scale 1:100

For Construction: Do not scale from this drawing. Figured dimensions only to be taken. Check all dimensions prior to setting out. Report all discrepancies to the Architect.

Revisions

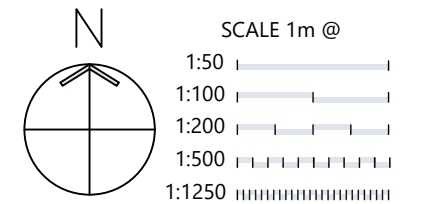

CARTER DAVEY Architects LLP

T. 07525643101
E. chelsey.cda@gmail.com
davey.cda@gmail.com

Client.
Mr and Mrs Costello

Project.
Old Vicarage, Lynwick Street,
Rudgwick, RH12 3DJ

Drawing Title.
Existing Elevations

Scale.
1:100 @ A3

Date.
Jun 26

Drawing No.
26054/111

Revision:
--

< Original size 60mm - A3 at full size >