






Proposed Front (West) Elevation (Scale 1:100)

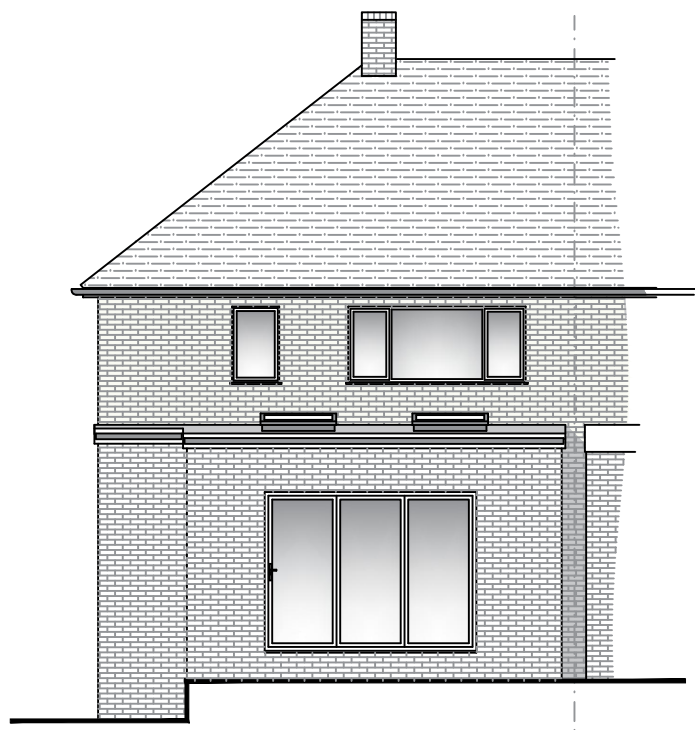

Proposed Rear (East) Elevation (Scale 1:100)

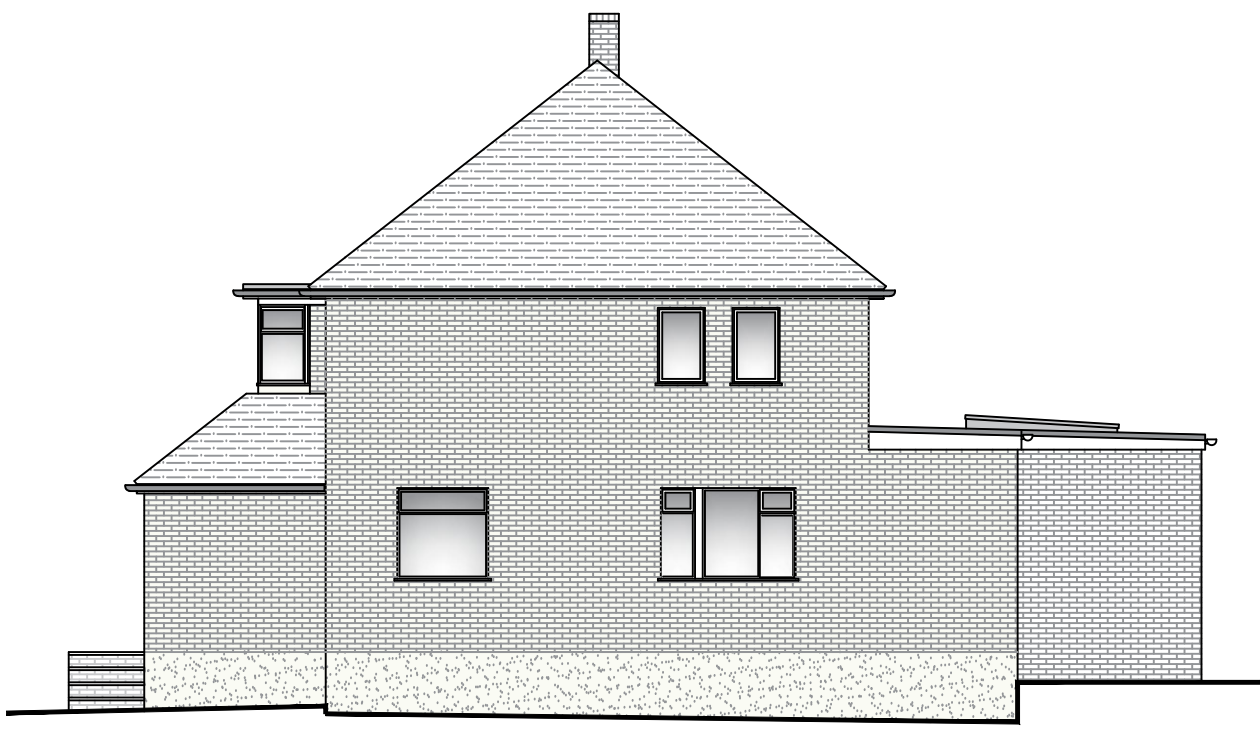


Proposed Side (South) Elevation (Scale 1:100)

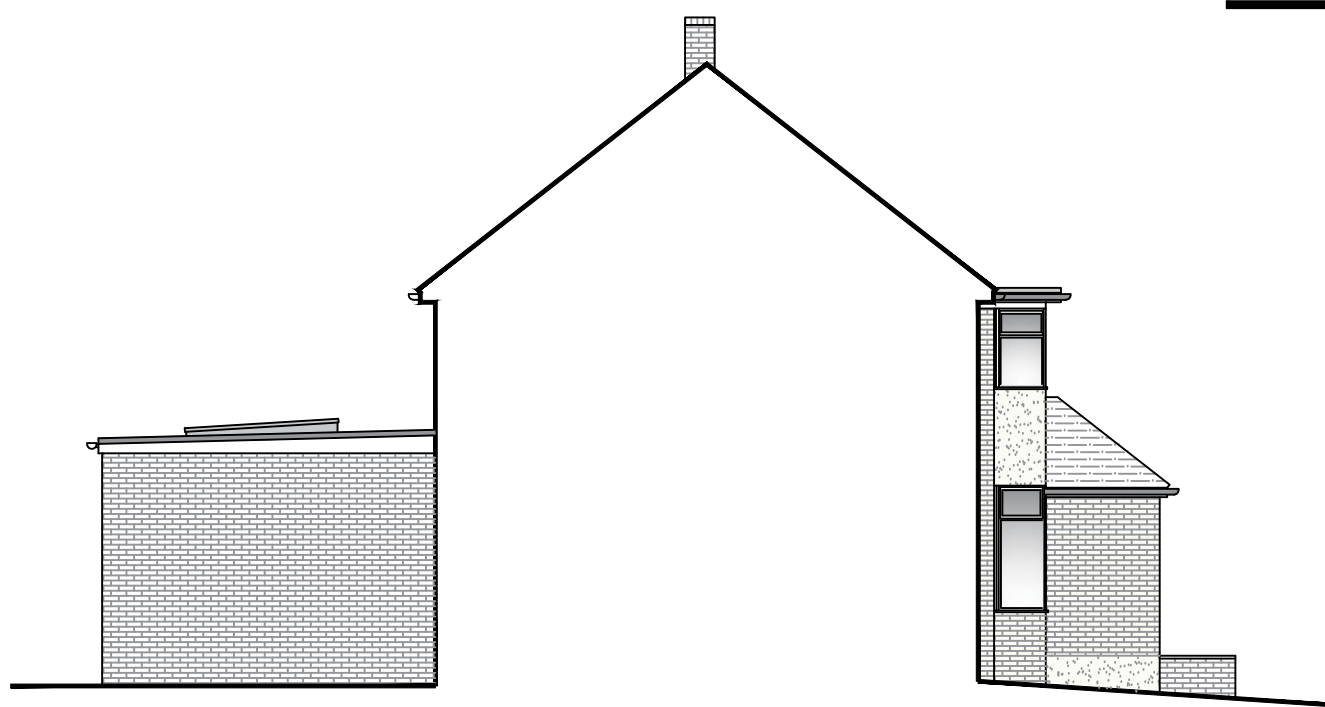


Proposed Side (North) Elevation (Scale 1:100)

Scale Bar (1:100)
0m 5m 10m


Scale Bar (1:50)
0m 5m

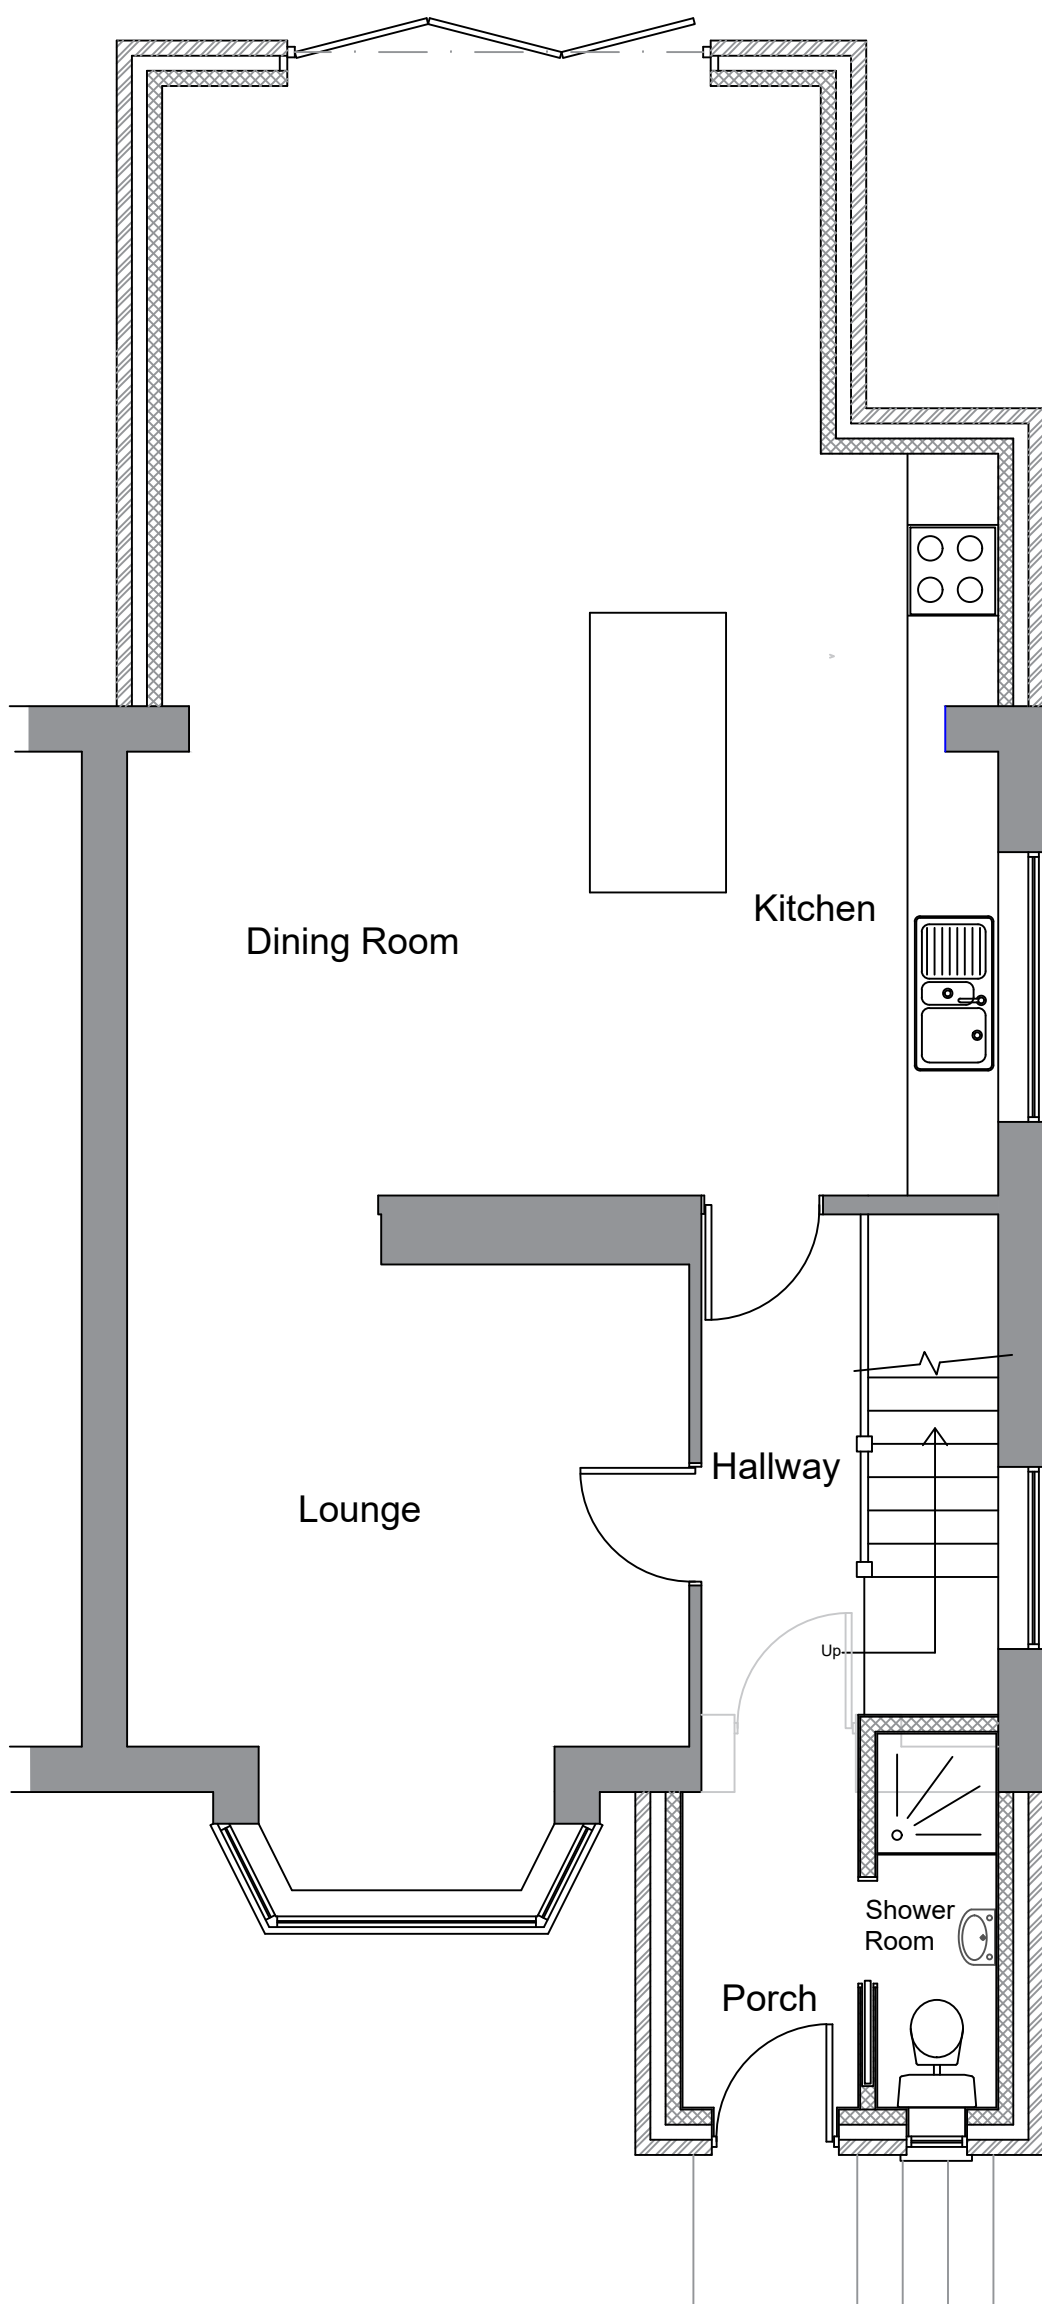

Proposed Ground Floor Plan (Scale 1:50)

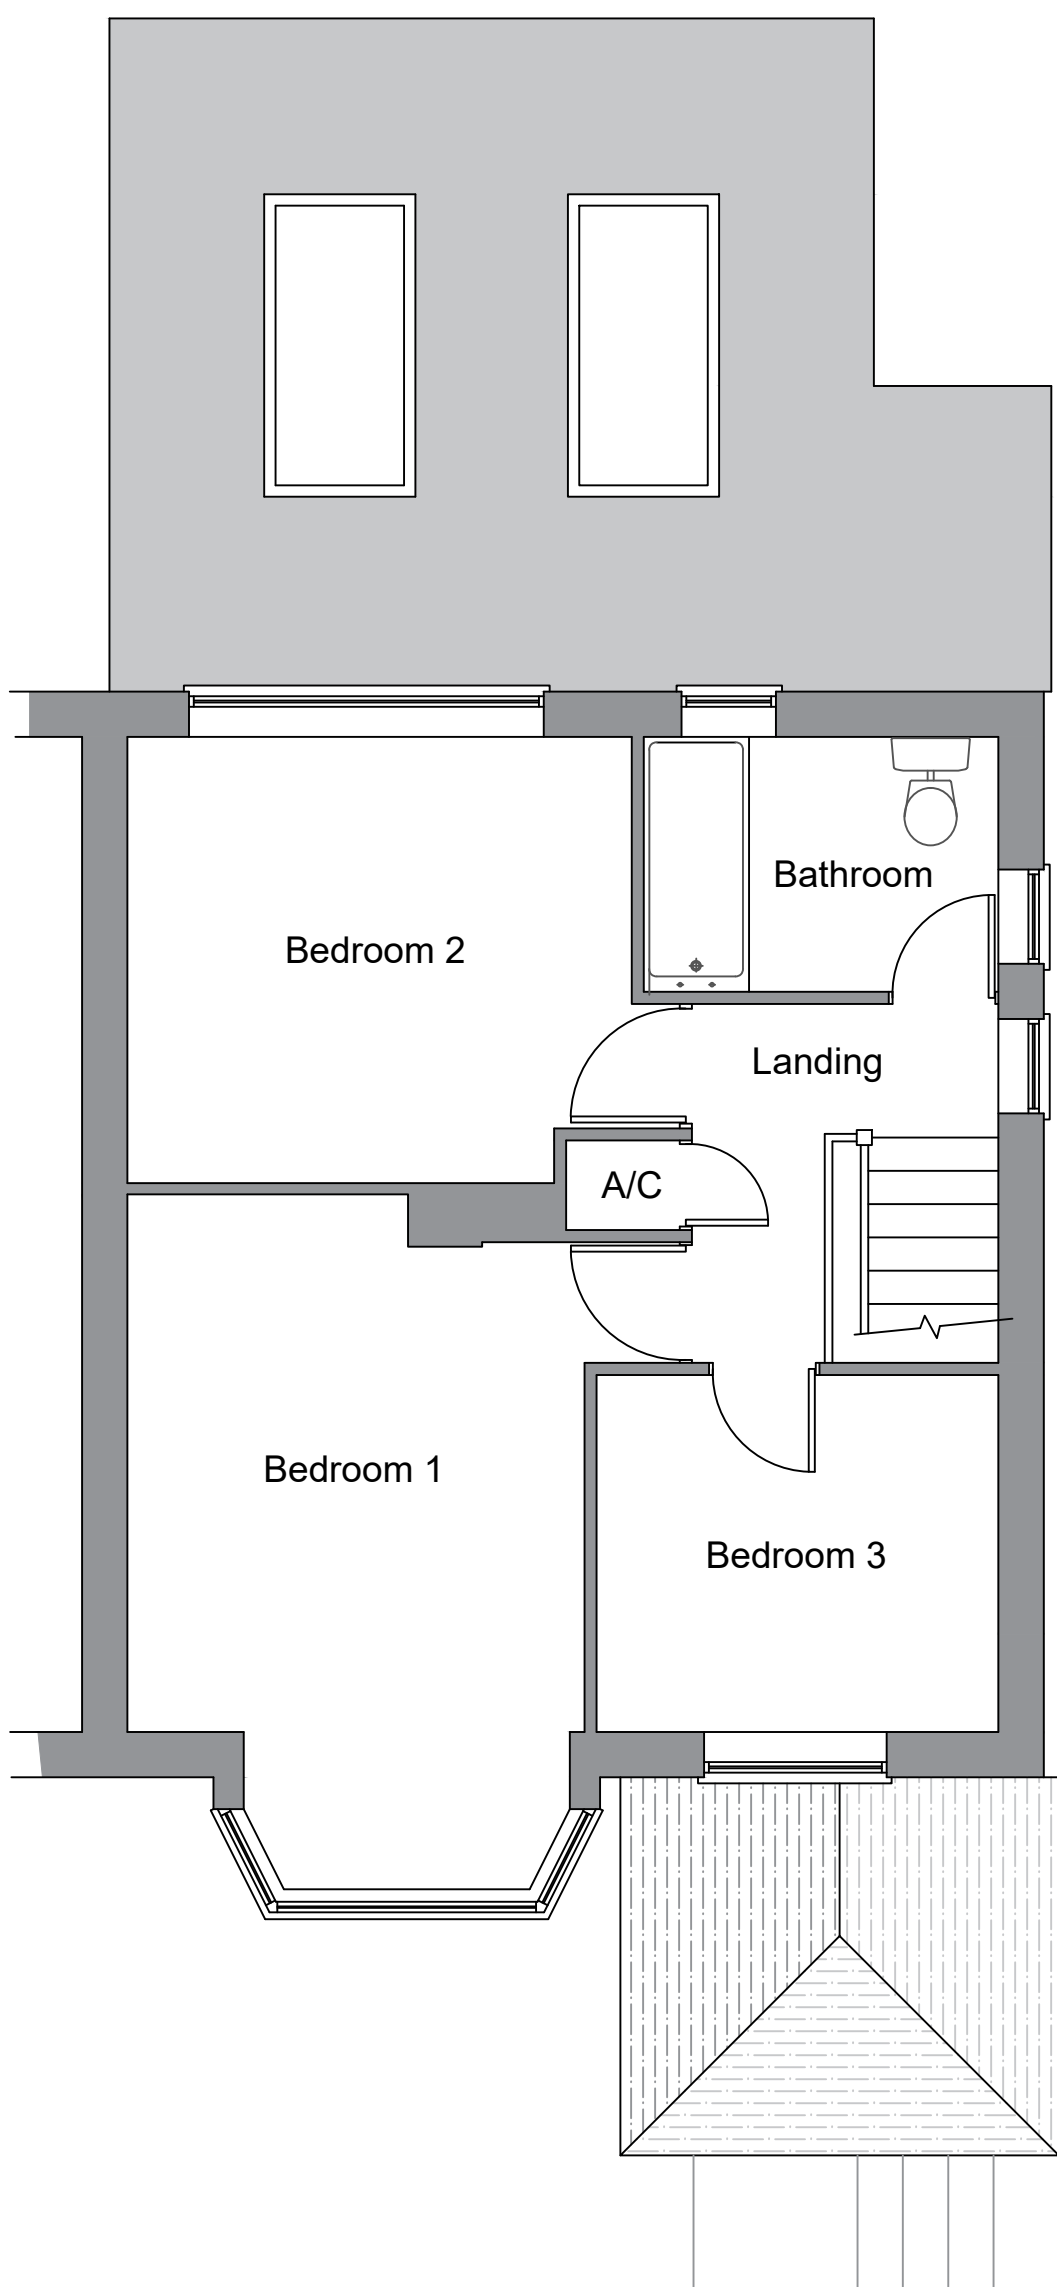

Proposed First Floor Plan (Scale 1:50)

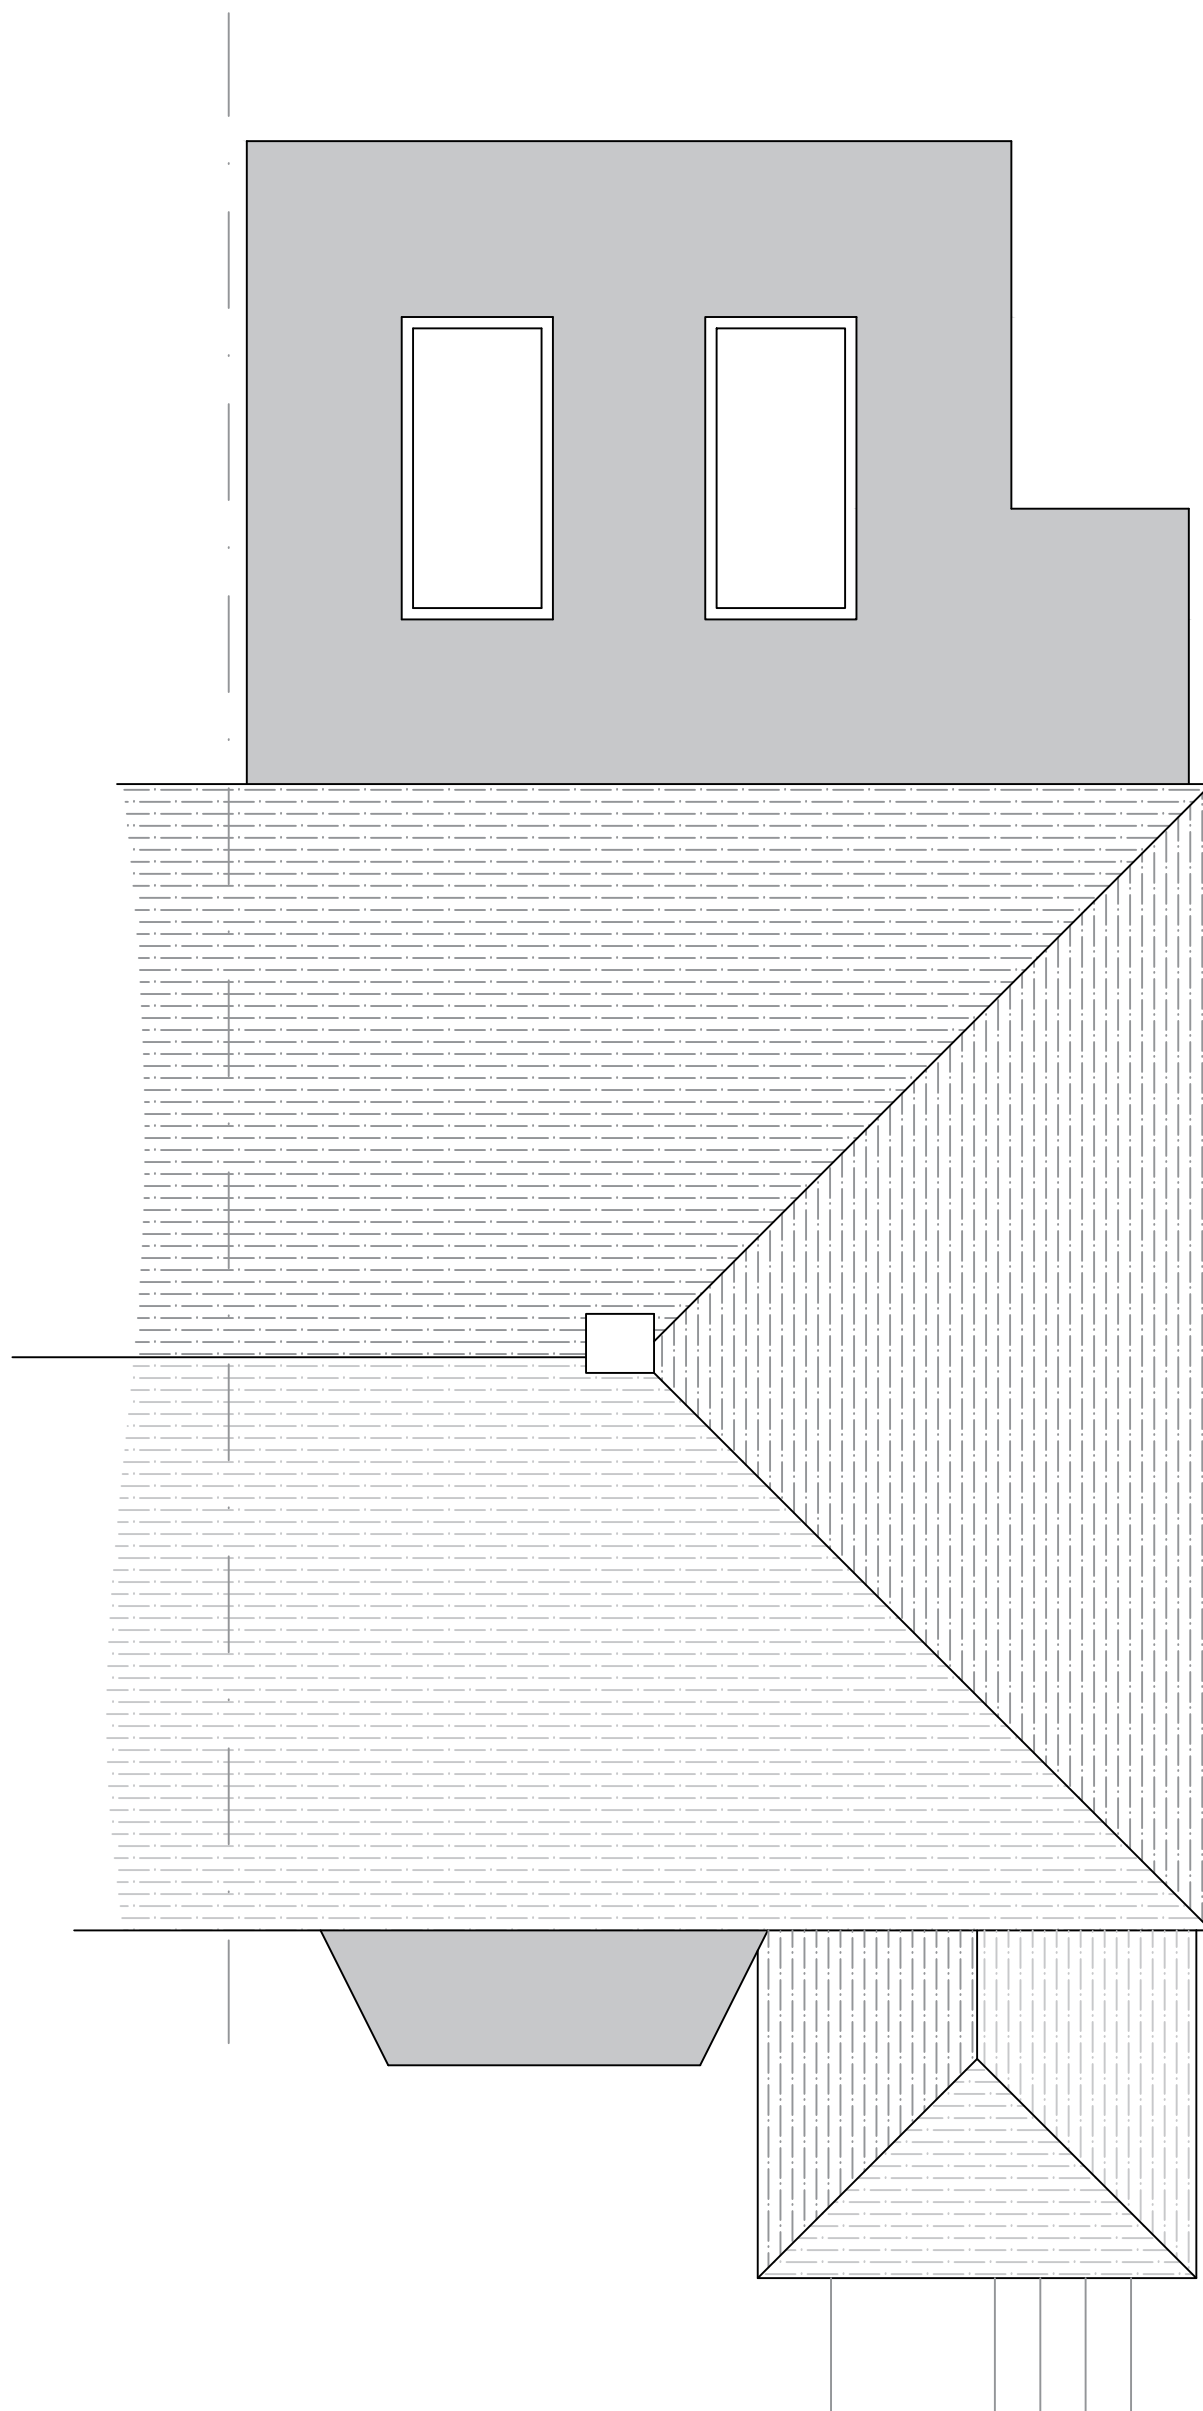

Proposed Roof Plan (Scale 1:50)

A	April 2026	Title block amended
revisions		
DOWNSVIEW ASSOCIATES Chartered Surveyors		
Little Acorns, Hampers Lane, Storrington, West Sussex, RH20 3HZ Tel: 01323 763267, 01323 763268 Email: info@downsview-surveyors.co.uk		
address 14 Farm Avenue Northiam West Sussex RH12 2JY		
project Proposed front porch and off road parking with extended drop kerb		
title Proposed Layouts and elevations		
scale: As noted @ A1	date: March 2026	revision: A
drawing number 2026.501.02		