


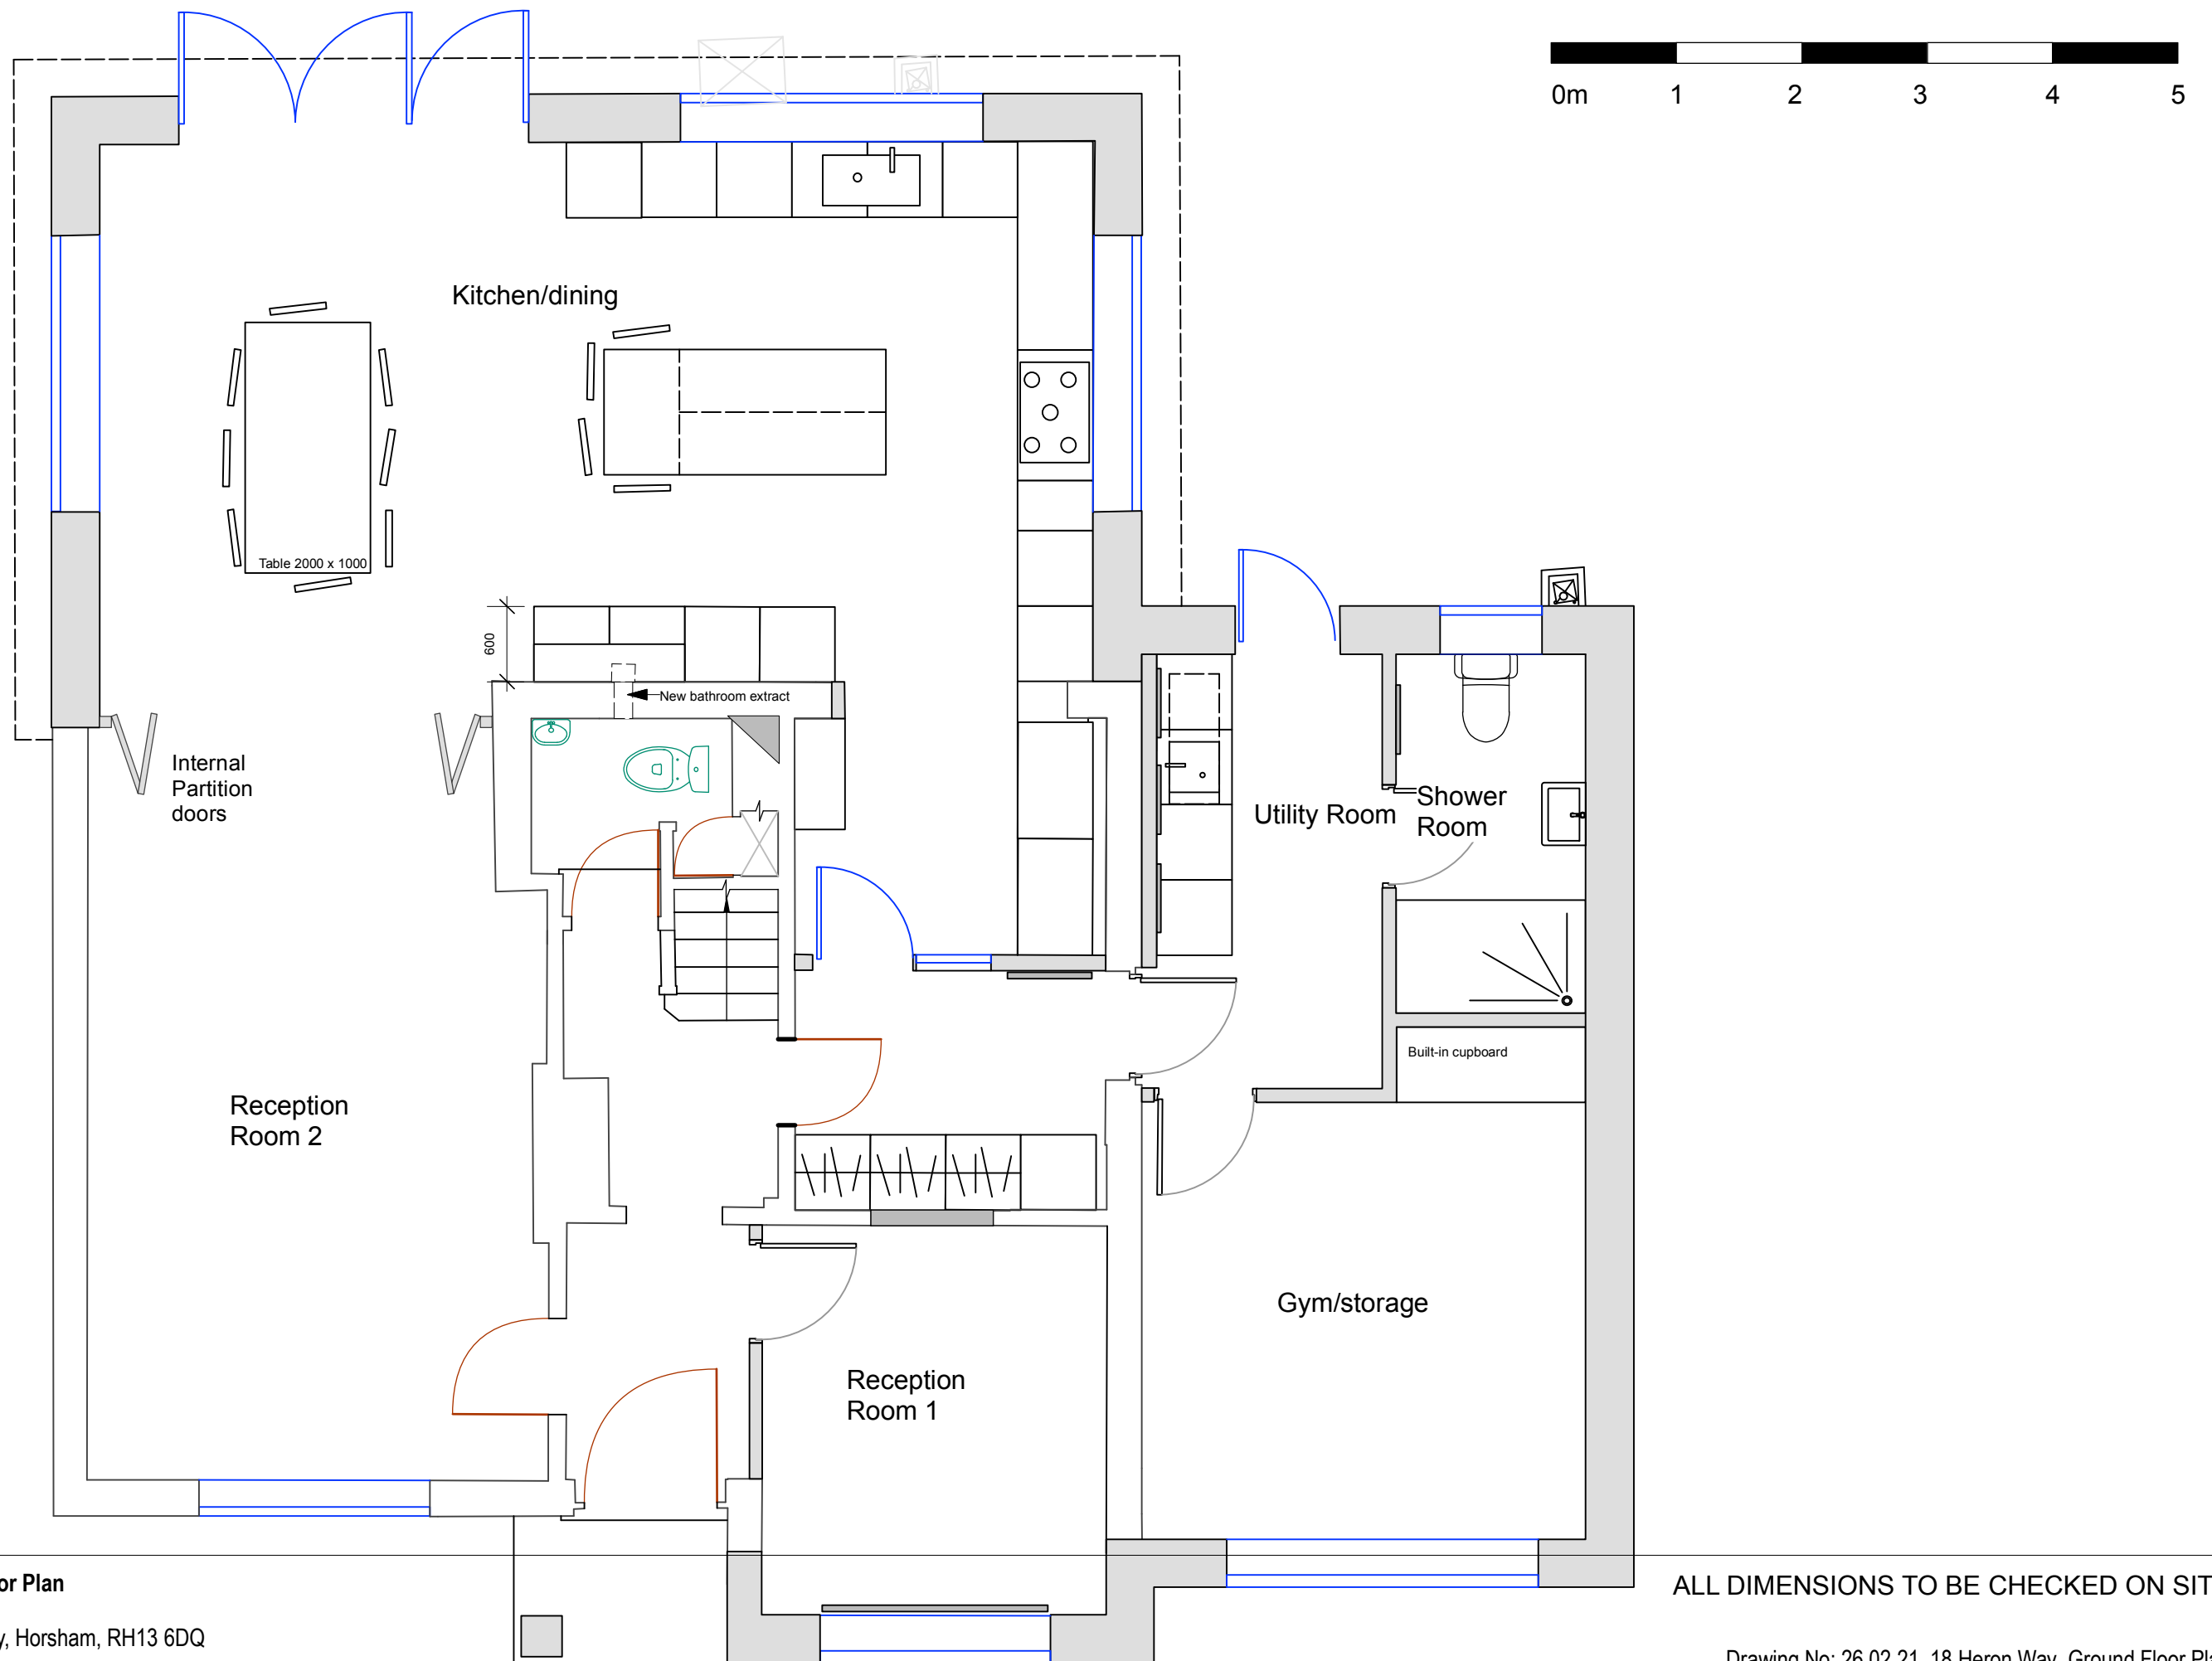

Proposed Ground Floor Plan

Address: 18 Heron Way, Horsham, RH13 6DQ

Scale: 1:50 at A3

Do not scale. All dimensions to be confirmed on site.
Information contained in this drawing is the sole copyright
of the designer and is not to be reproduced without permission.

ALL DIMENSIONS TO BE CHECKED ON SITE.

Drawing No: 26.02.21_18 Heron Way_Ground Floor Plan

AP

Sheet 1 of 1 21.02.2026