





Existing Front Elevation

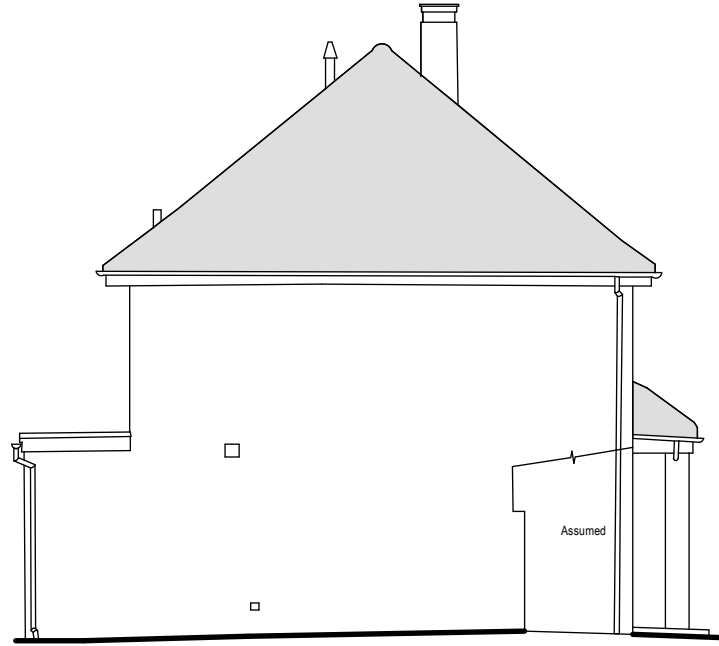


Existing Side Elevation

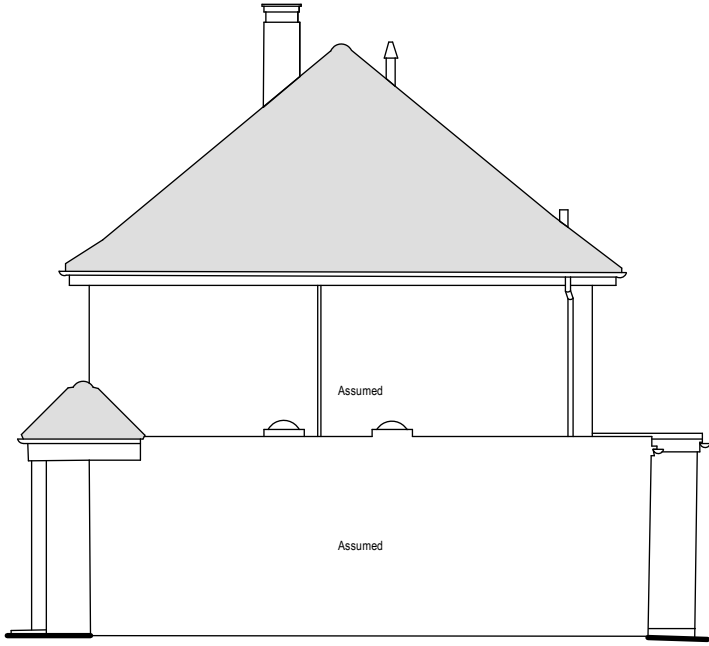

Existing Side Elevation (garage)



Existing Rear Elevation

 

Existing Elevations

Address: 18 Heron Way, Horsham, RH13 6DQ

Scale: 1:100 at A3

Do not scale. All dimensions to be confirmed on site.
Information contained in this drawing is the sole copyright
of the designer and is not to be reproduced without permission.

ALL DIMENSIONS TO BE CHECKED ON SITE.

Drawing No: 26.02.21_18 Heron Way_Existing Elevations

AP

Sheet 1 of 1 21.02.2026