



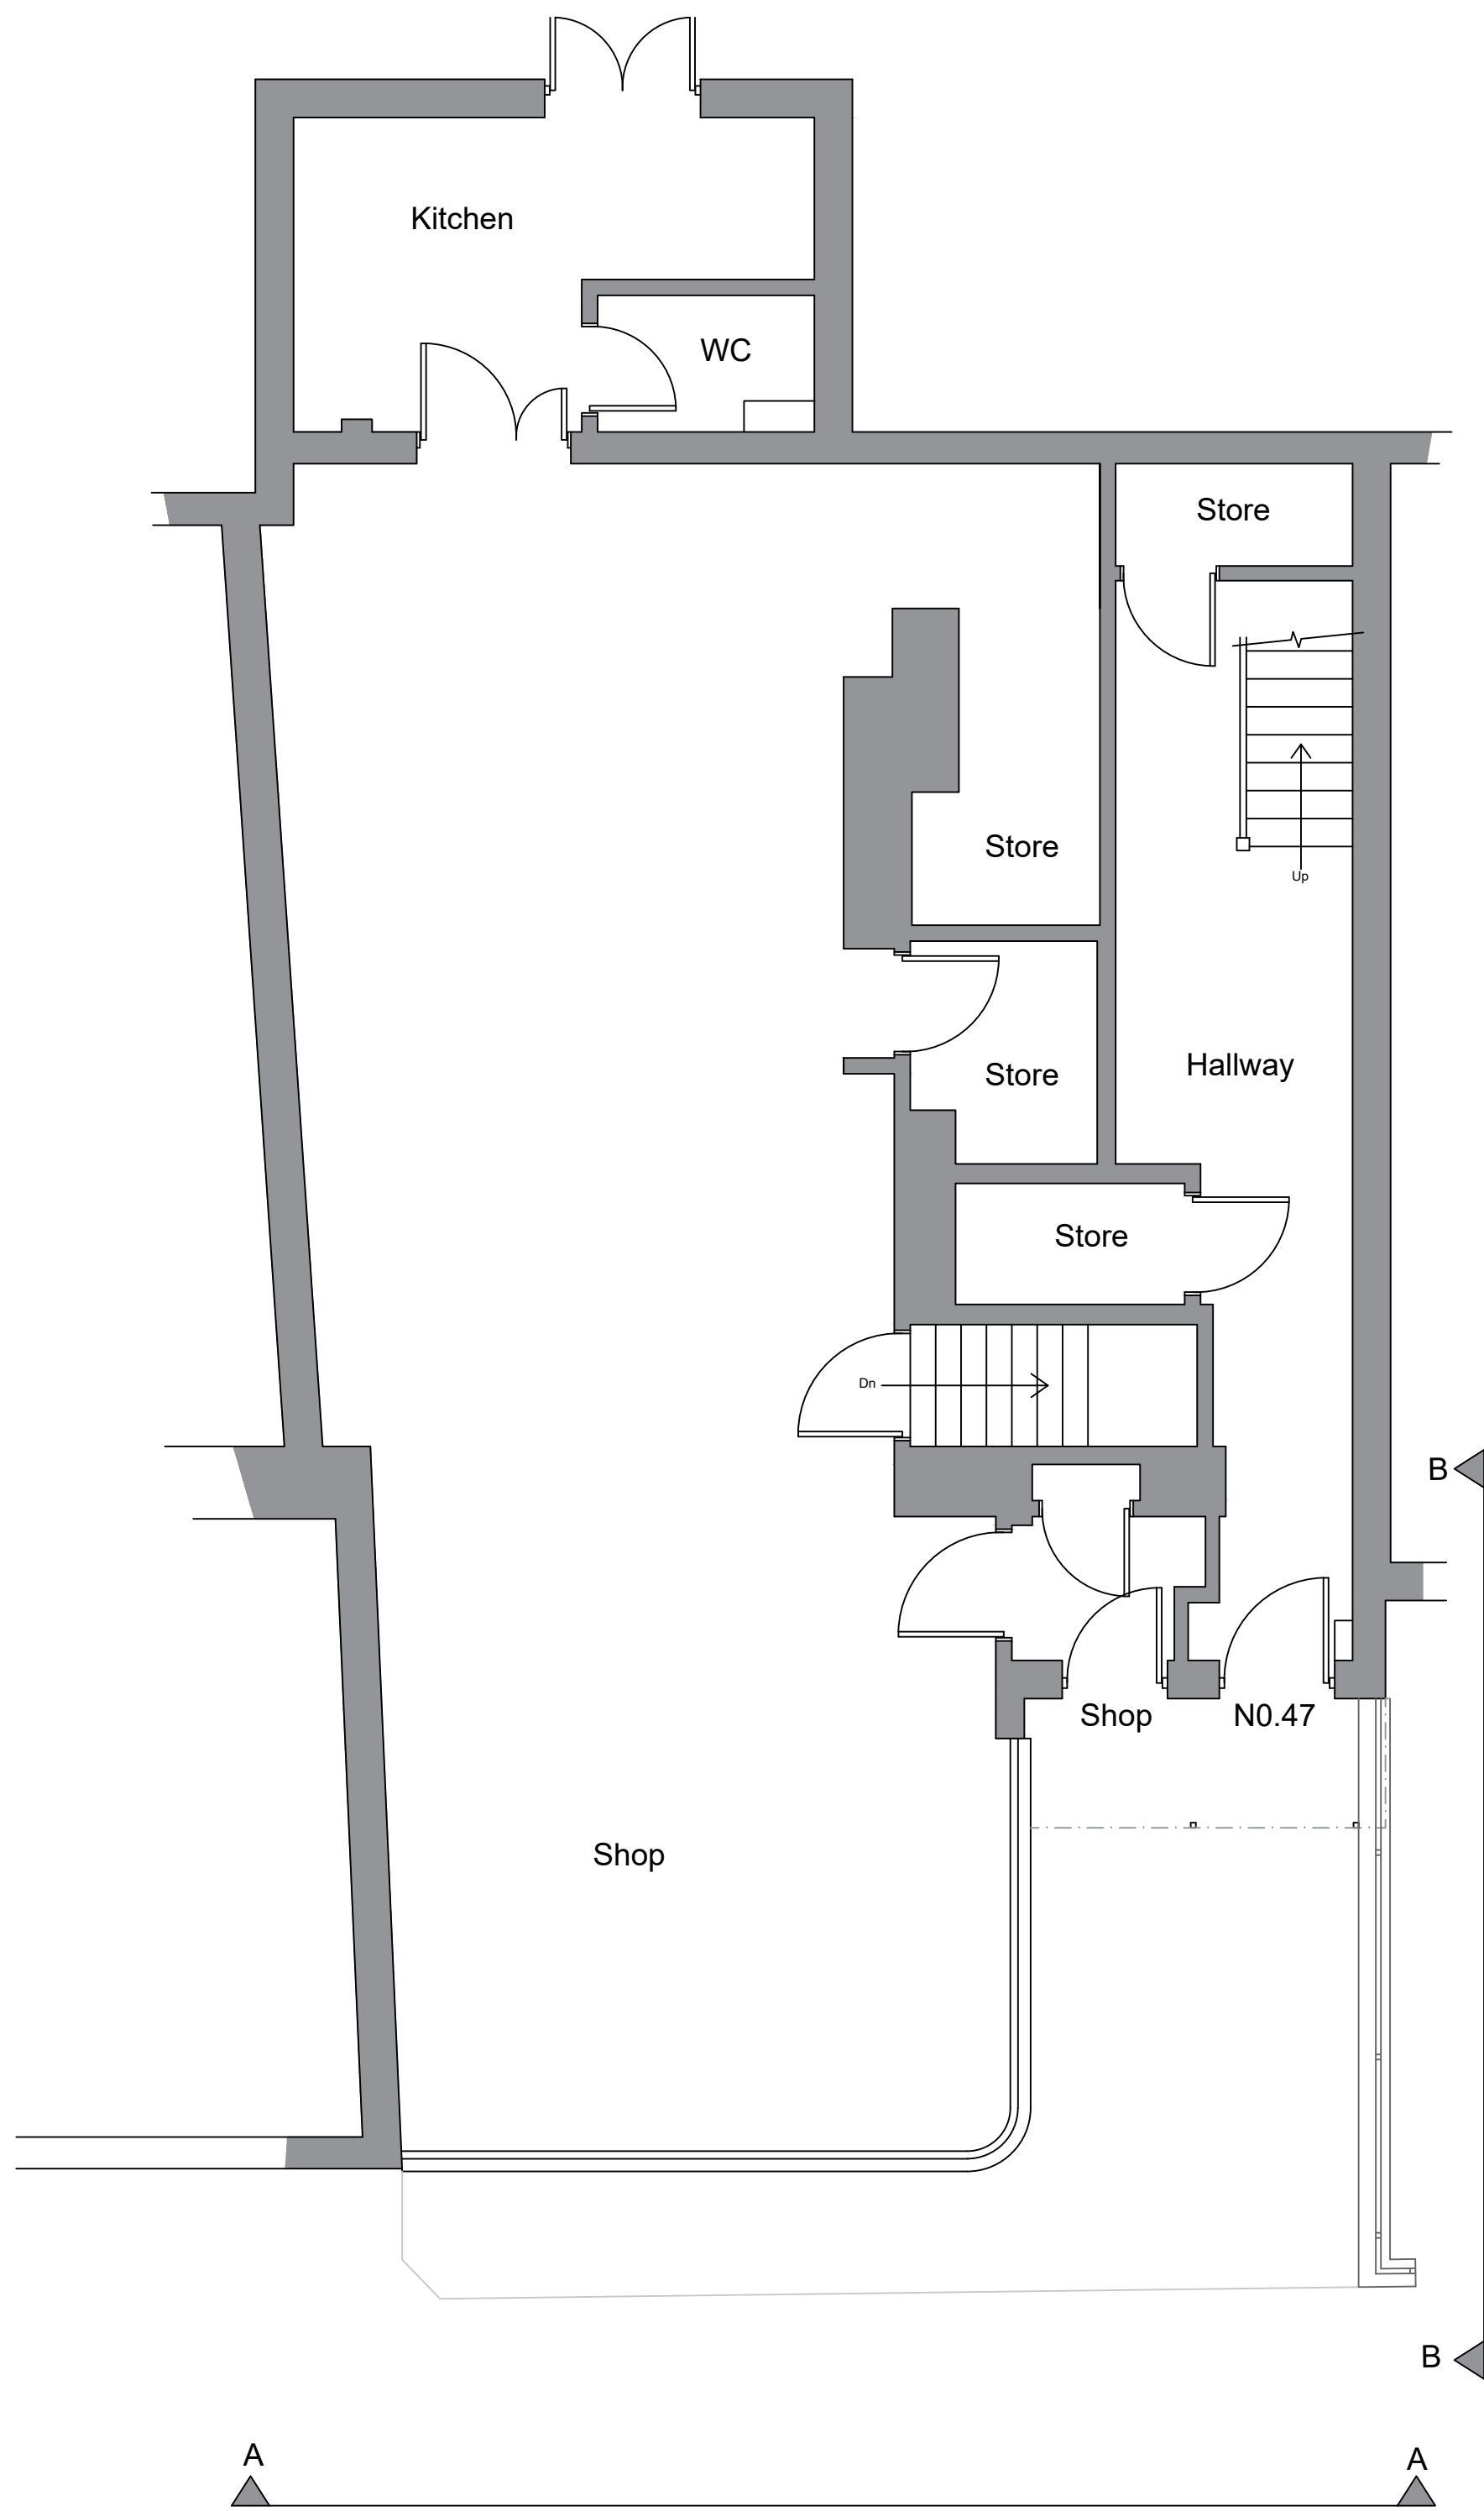


Existing Ground Floor Layout (Scale 1:50)




Existing Front Elevation A - A (Scale 1:50)

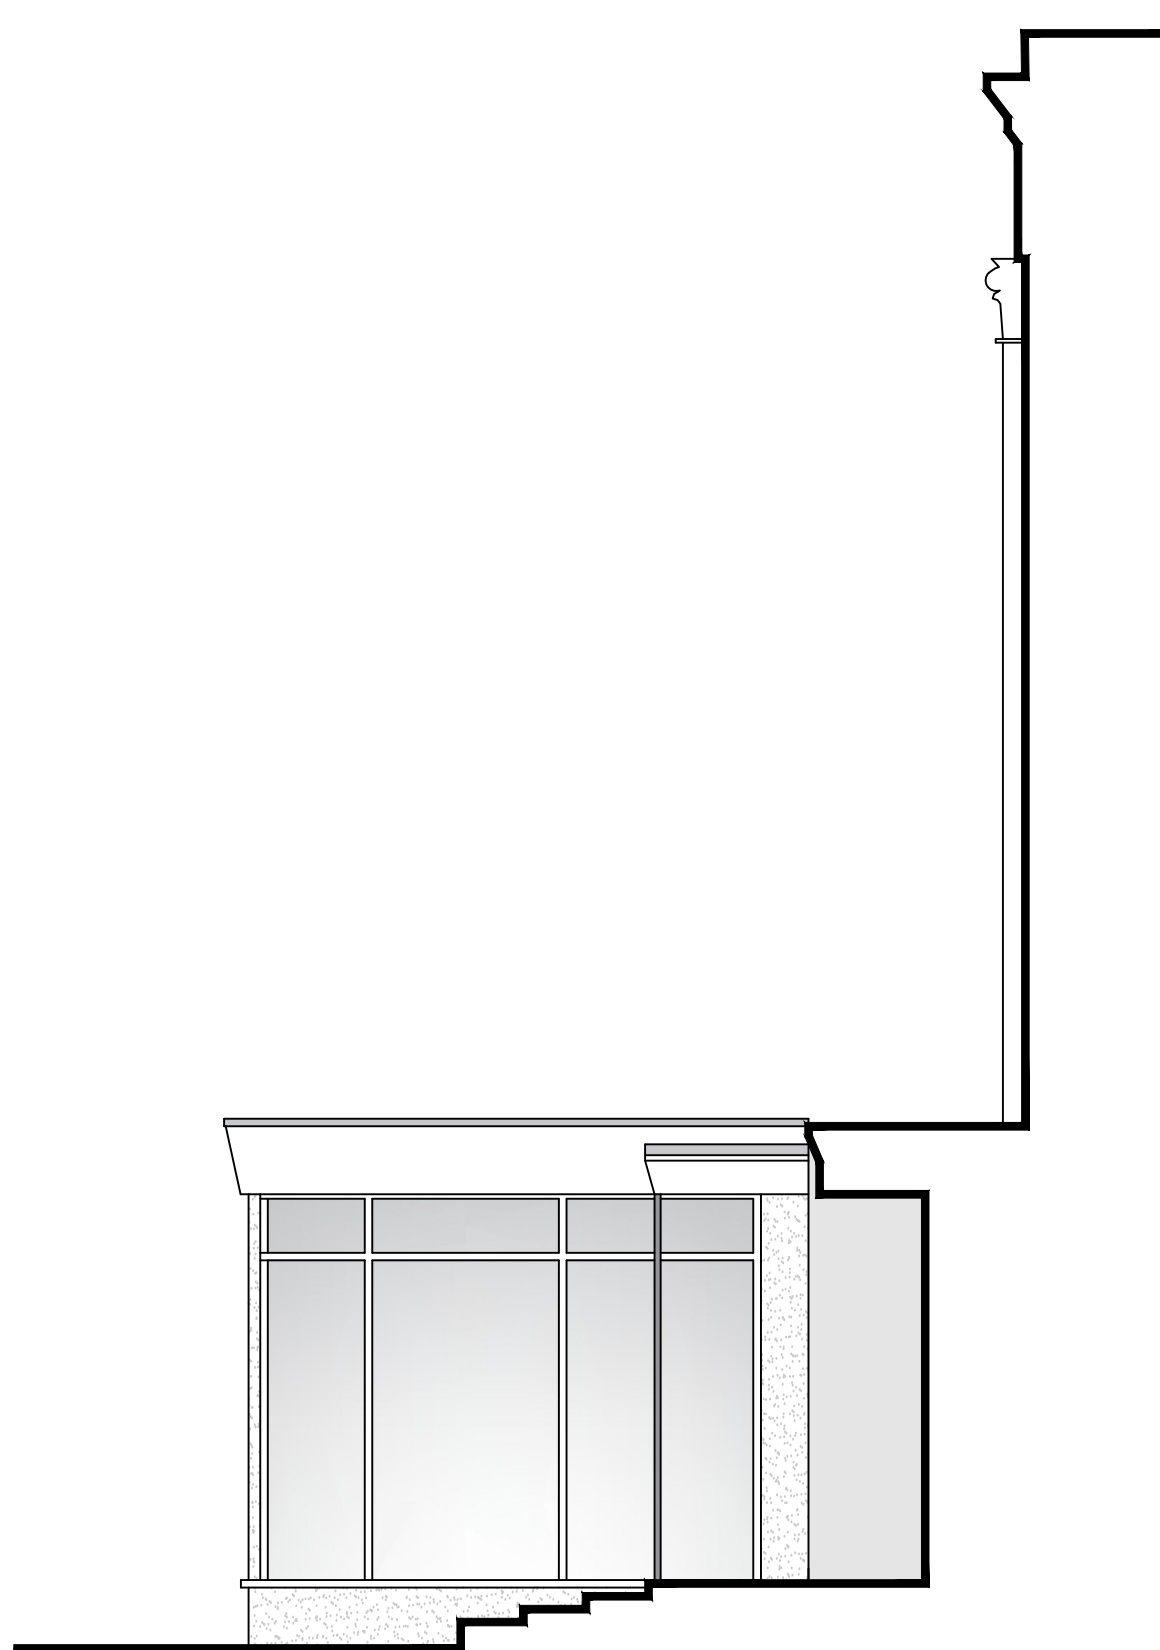

Existing Side Elevation B - B (Scale 1:50)

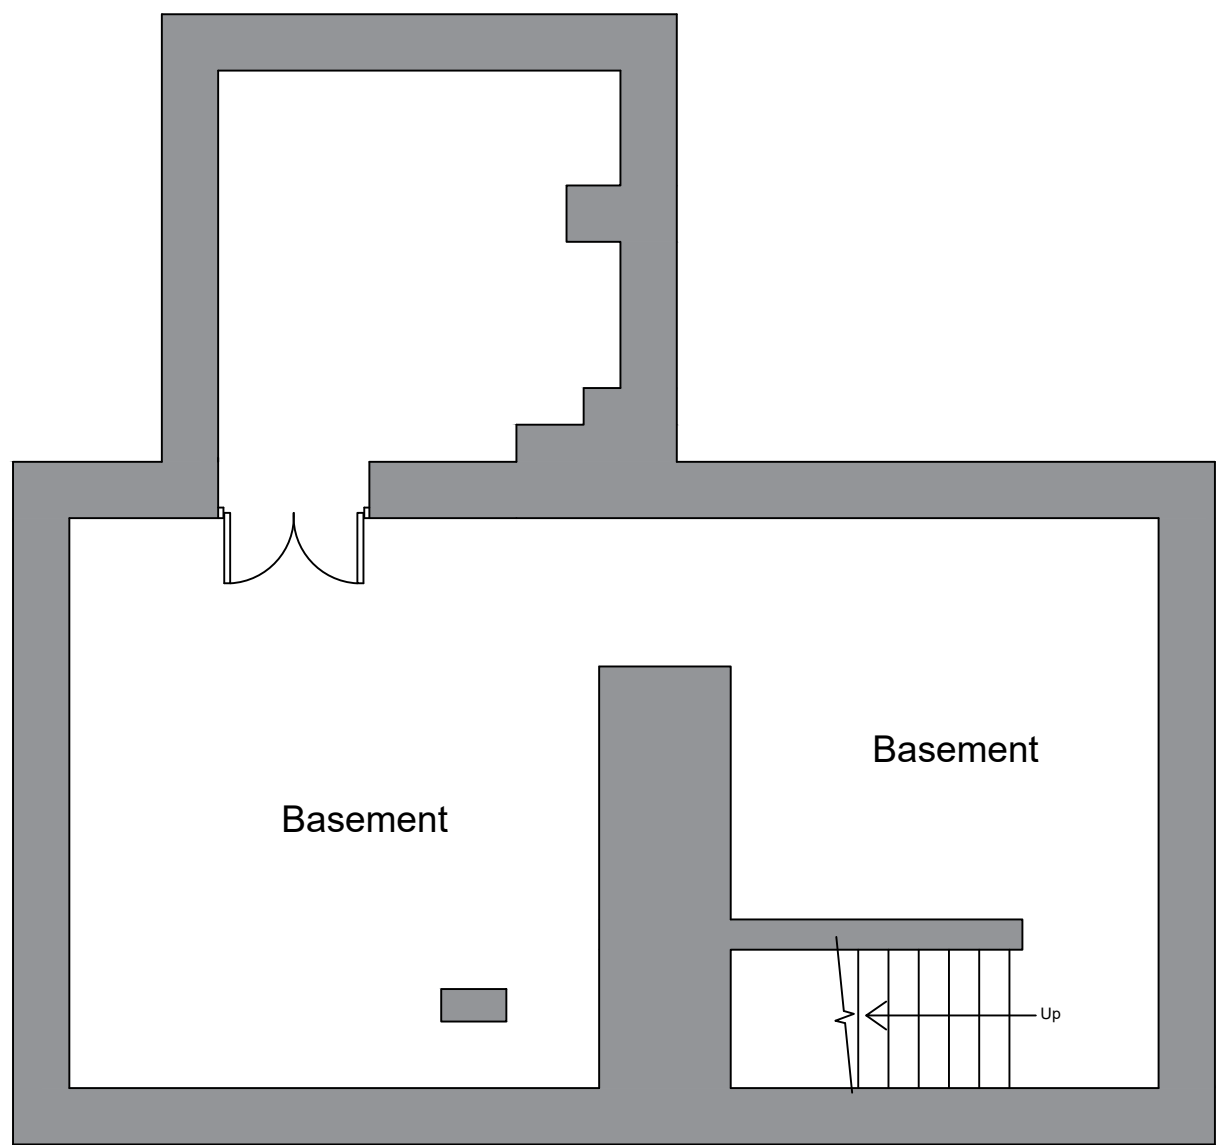

Existing Basement (Scale 1:50)

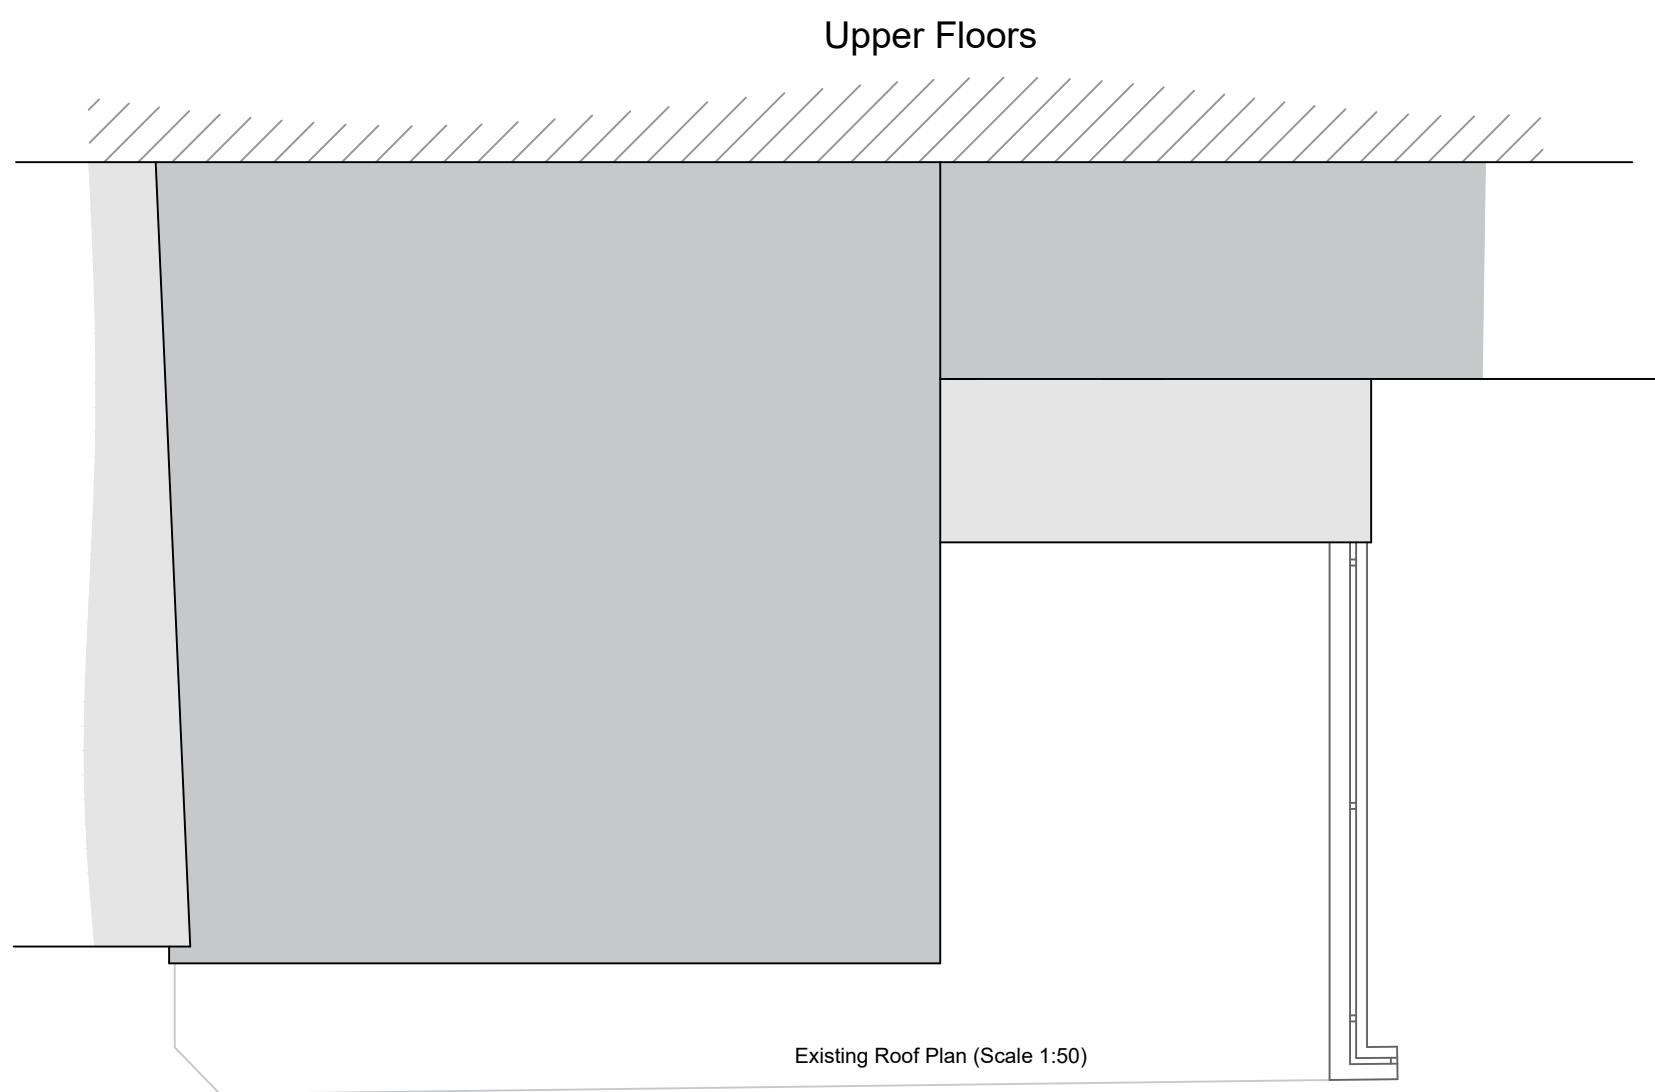

Existing Roof Plan (Scale 1:50)

Scale Bar (1:50)
0m 5m

revisions		
DOWNSVIEW ASSOCIATES Chartered Surveyors		
100A Avenue, Haverhill Lane, Berrington, West Sussex, BN12 2JZ Tel: 01243 850001 Fax: 01243 850002 Email: info@downsview.co.uk		
PROJECT: 47 London Road, Haverhill, West Sussex, BN12 1LN		
PURPOSE: Proposed Change of use, porch extension and alterations		
DATE: Existing layout and elevations		
DATE: As noted @ A1	DATE: Jan 2025	REVISION:
Drawing number: 2025.490.01		