




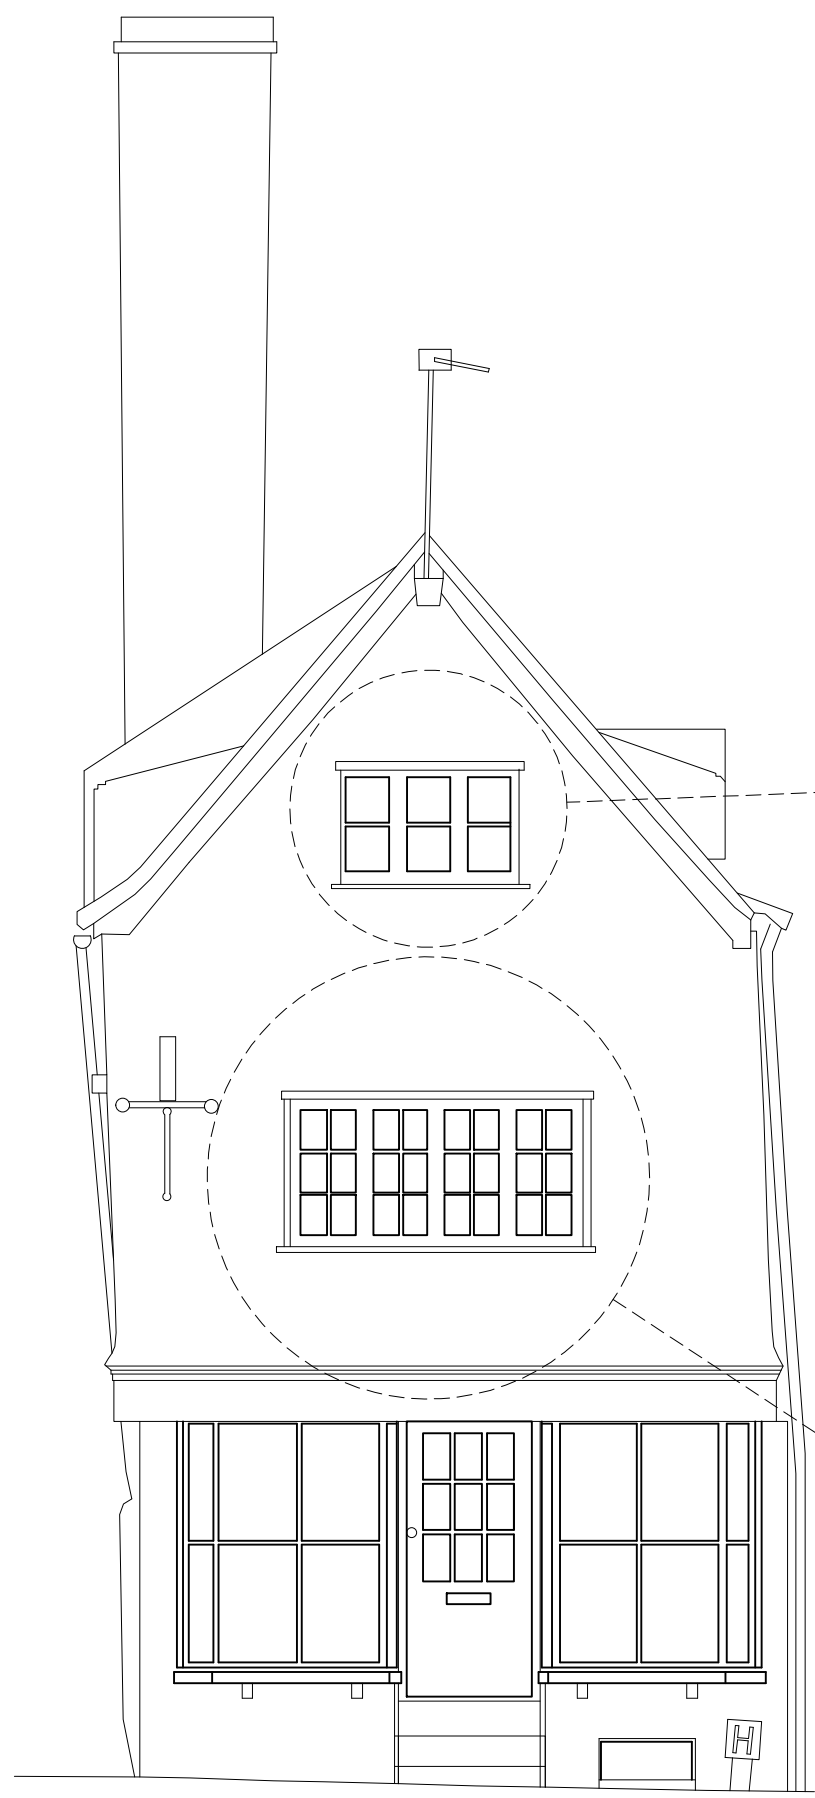


Proposed Front (North) Elevation - 1:50

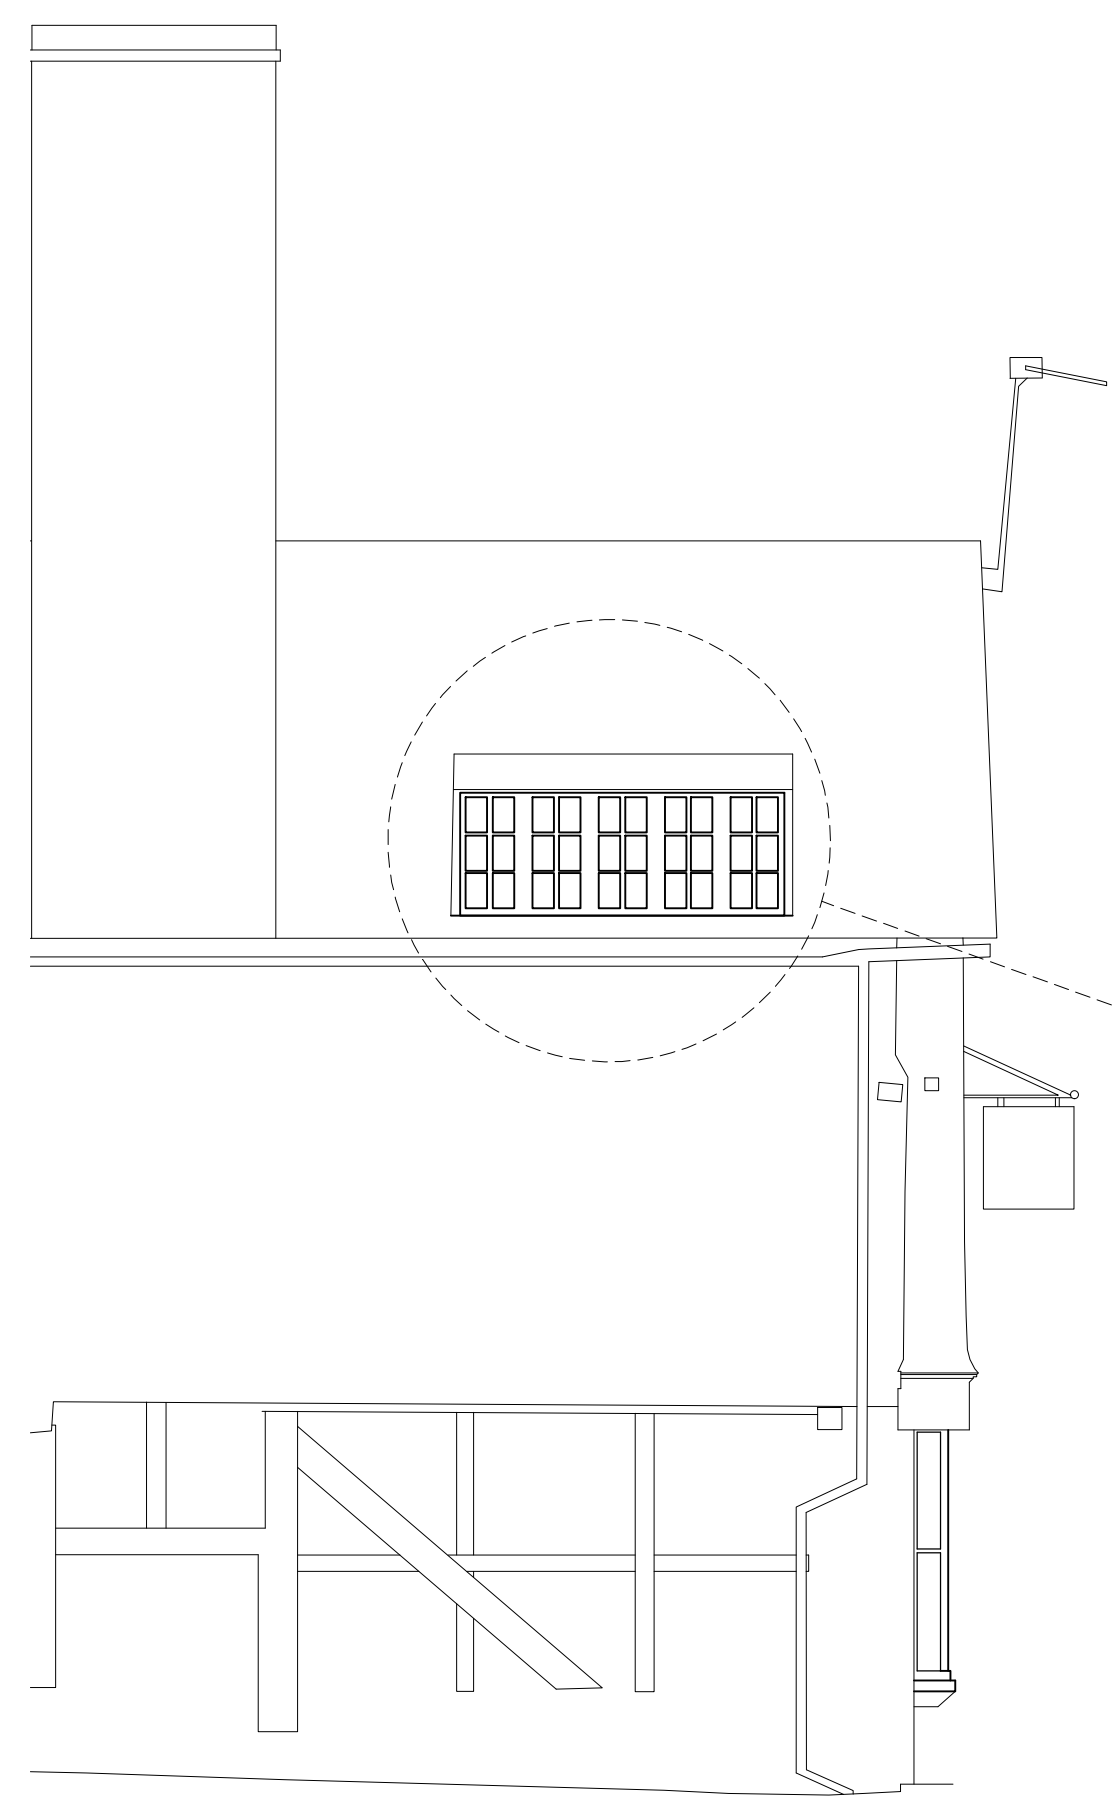


Proposed Side (East) Elevation - 1:50

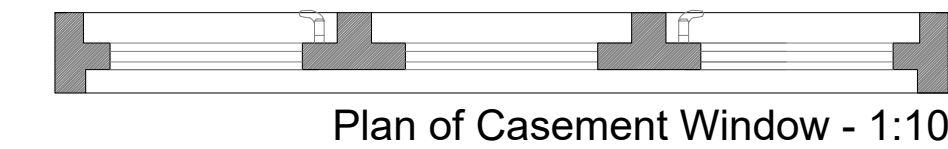


Plan of Casement Window - 1:10

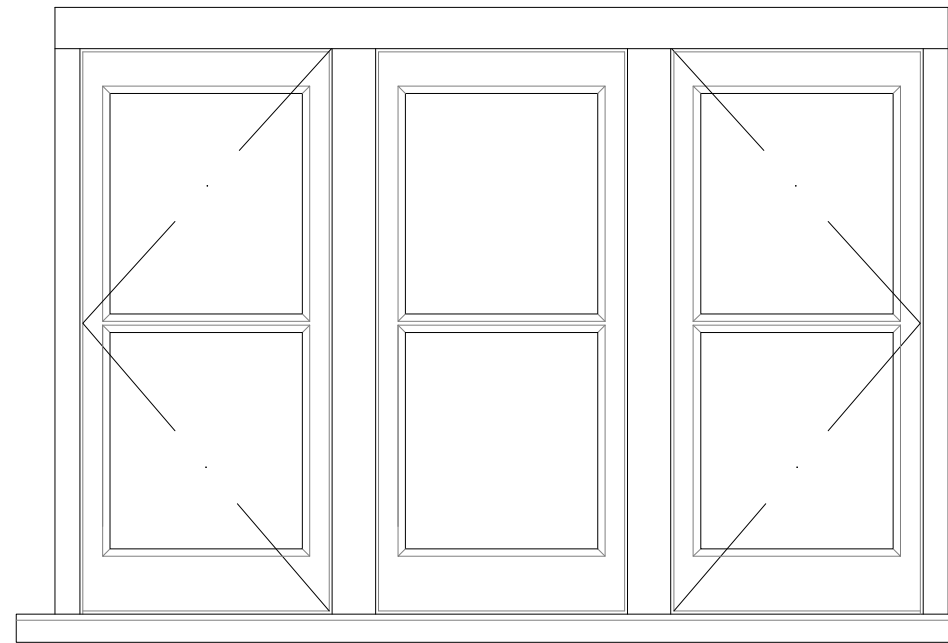


Second Floor Front Elevation Timber Casement Window - 1:10

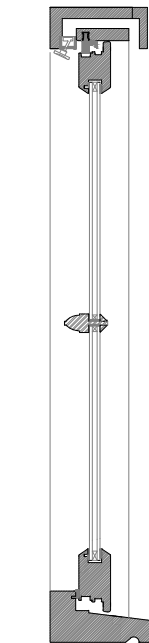


Section through Casement Window - 1:10

 


Plan of Casement Window - 1:10

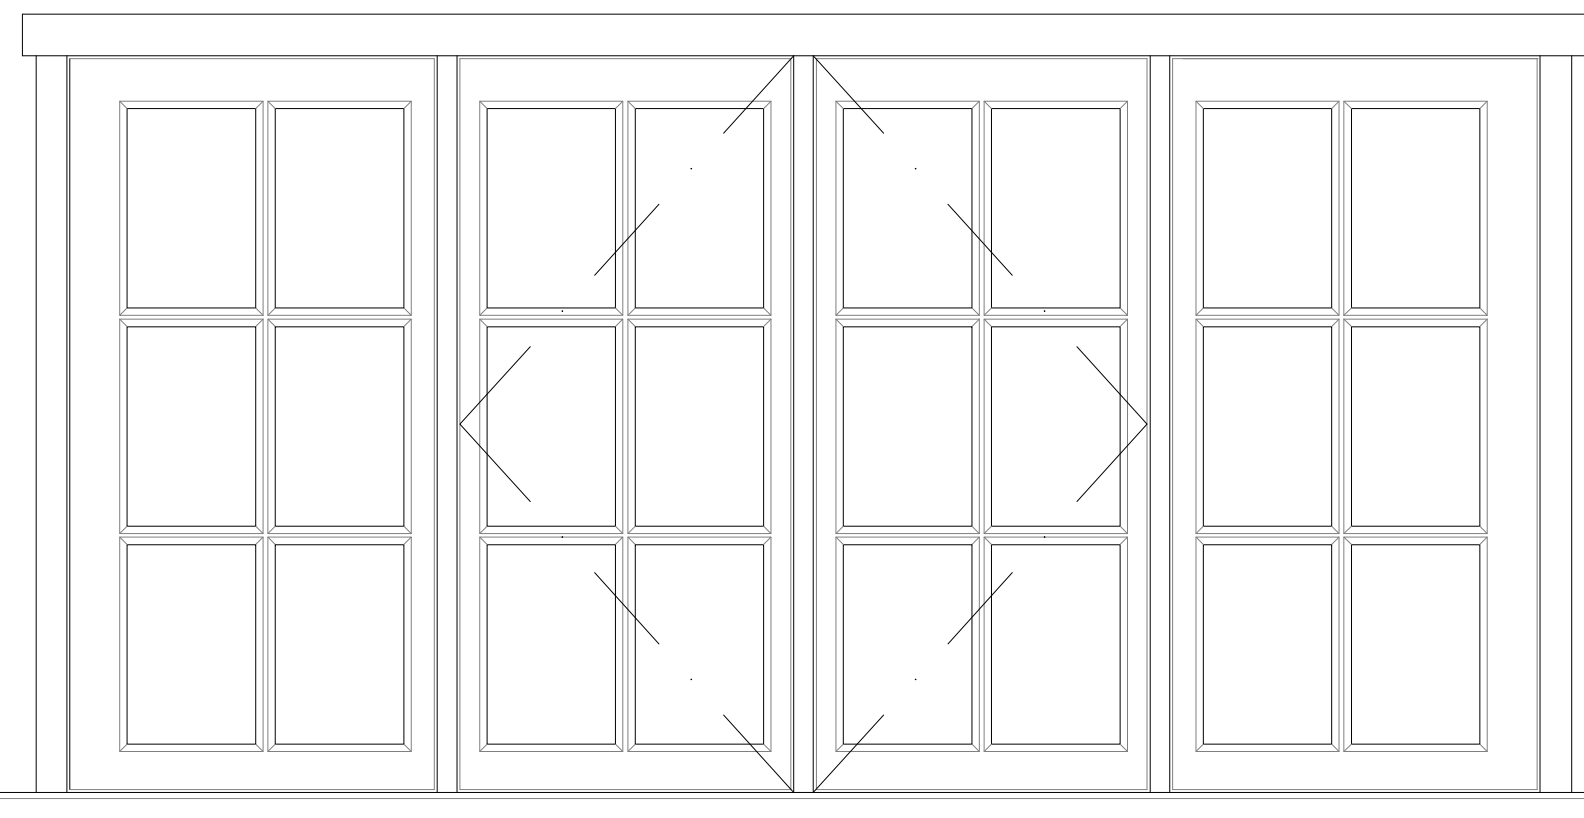


First Floor Front Elevation Timber Casement Window - 1:10

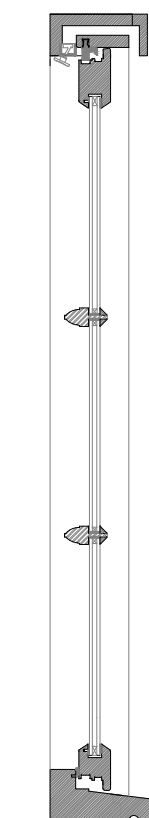


Section through Casement Window - 1:10

 

Plan of Casement Window - 1:10

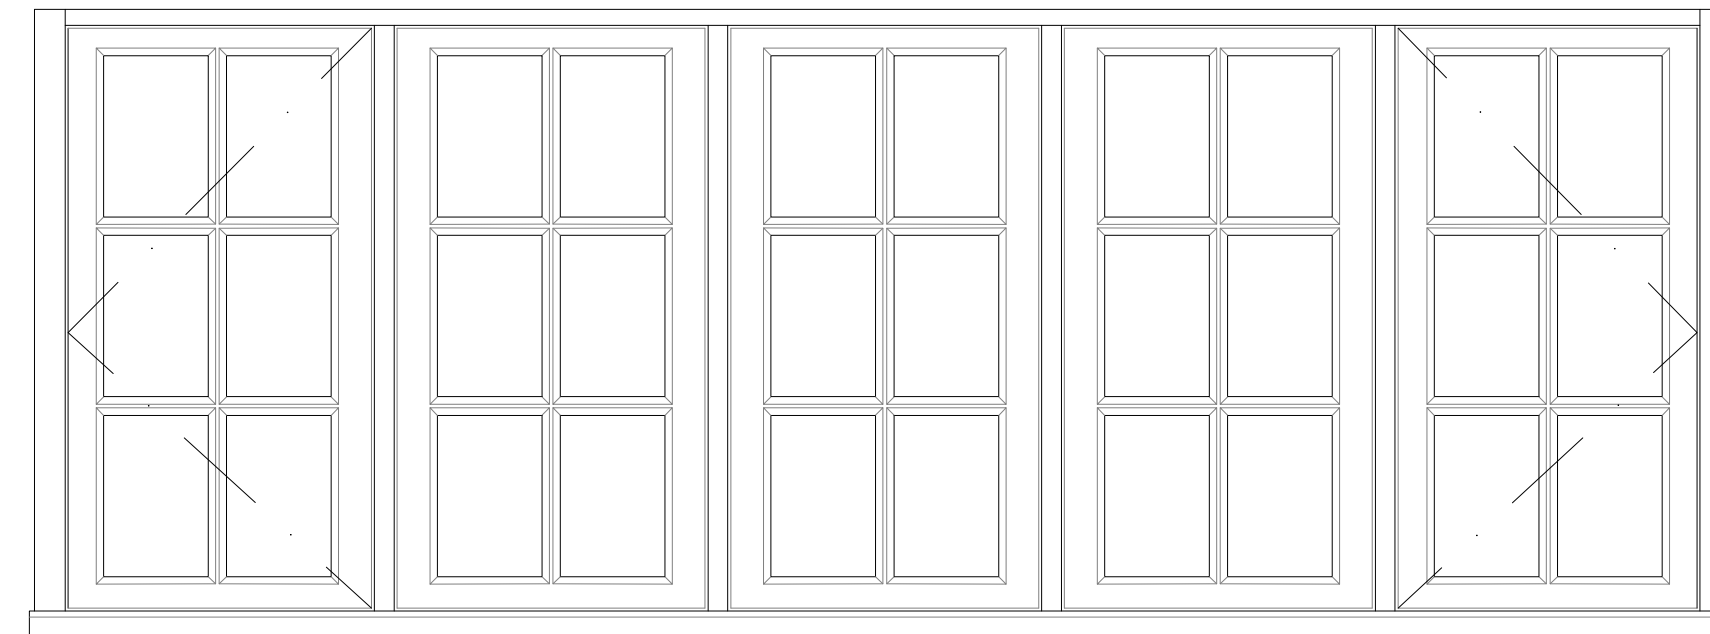

First Floor Side Elevation Timber Casement Window - 1:10

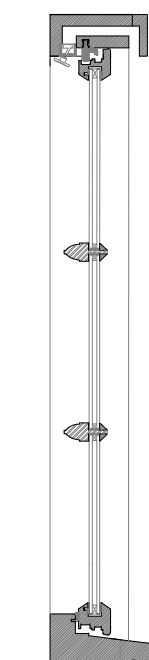


Section through Casement Window - 1:10

Note - Timber Casement Window:
14.8mm Low E Sealed unit 4mm, 6.8mm, 4mm Krypton filled cavity
Standard Warm Edge White, optional Black
Putty Glazed System


NOTES

- DO NOT SCALE OFF THIS DRAWING EXCEPT FOR PLANNING PURPOSES
- CHECK ALL DIMENSIONS ON SITE BEFORE ANY WORK IS COMMENCED
- ALL GOODS MATERIALS AND WORKMANSHIP MUST CONFORM WITH CURRENT BUILDING REGULATIONS, BRITISH STANDARDS AND CODES OF PRACTICE
- COPYRIGHT OF THIS DRAWING IS RETAINED BY THE ARCHITECT AND IT MUST NOT BE REPRODUCED WITHOUT WRITTEN CONSENT

REV	DATE	BY	AMENDMENT
 folkes architects L 01903 808820 info@folkesarchitects.co.uk The Old Forge 6 Church Street Sturington West Sussex BN20 6JA			
CLIENT c/o Mr J Dalrymple			
JOB TITLE 11 Market Square Horsham West Sussex RH12 1EU			
DRAWING TITLE Proposed Front and Side Elevation Windows			
PROJECT STAGE PLANNING			
DRAWING STATUS PLANNING NOT FOR CONSTRUCTION USE UNLESS STATED AS 'CONSTRUCTION'			
DATE June 2026	SCALE @A1	DRAWN BY LA CHECKED BY MF	
JOB NO. 25033	DRAWING NO. 3.04	REVISION -	

 

Scale - 1:10

 

Scale - 1:50