



Roof Plans
Scale 1:50

Existing

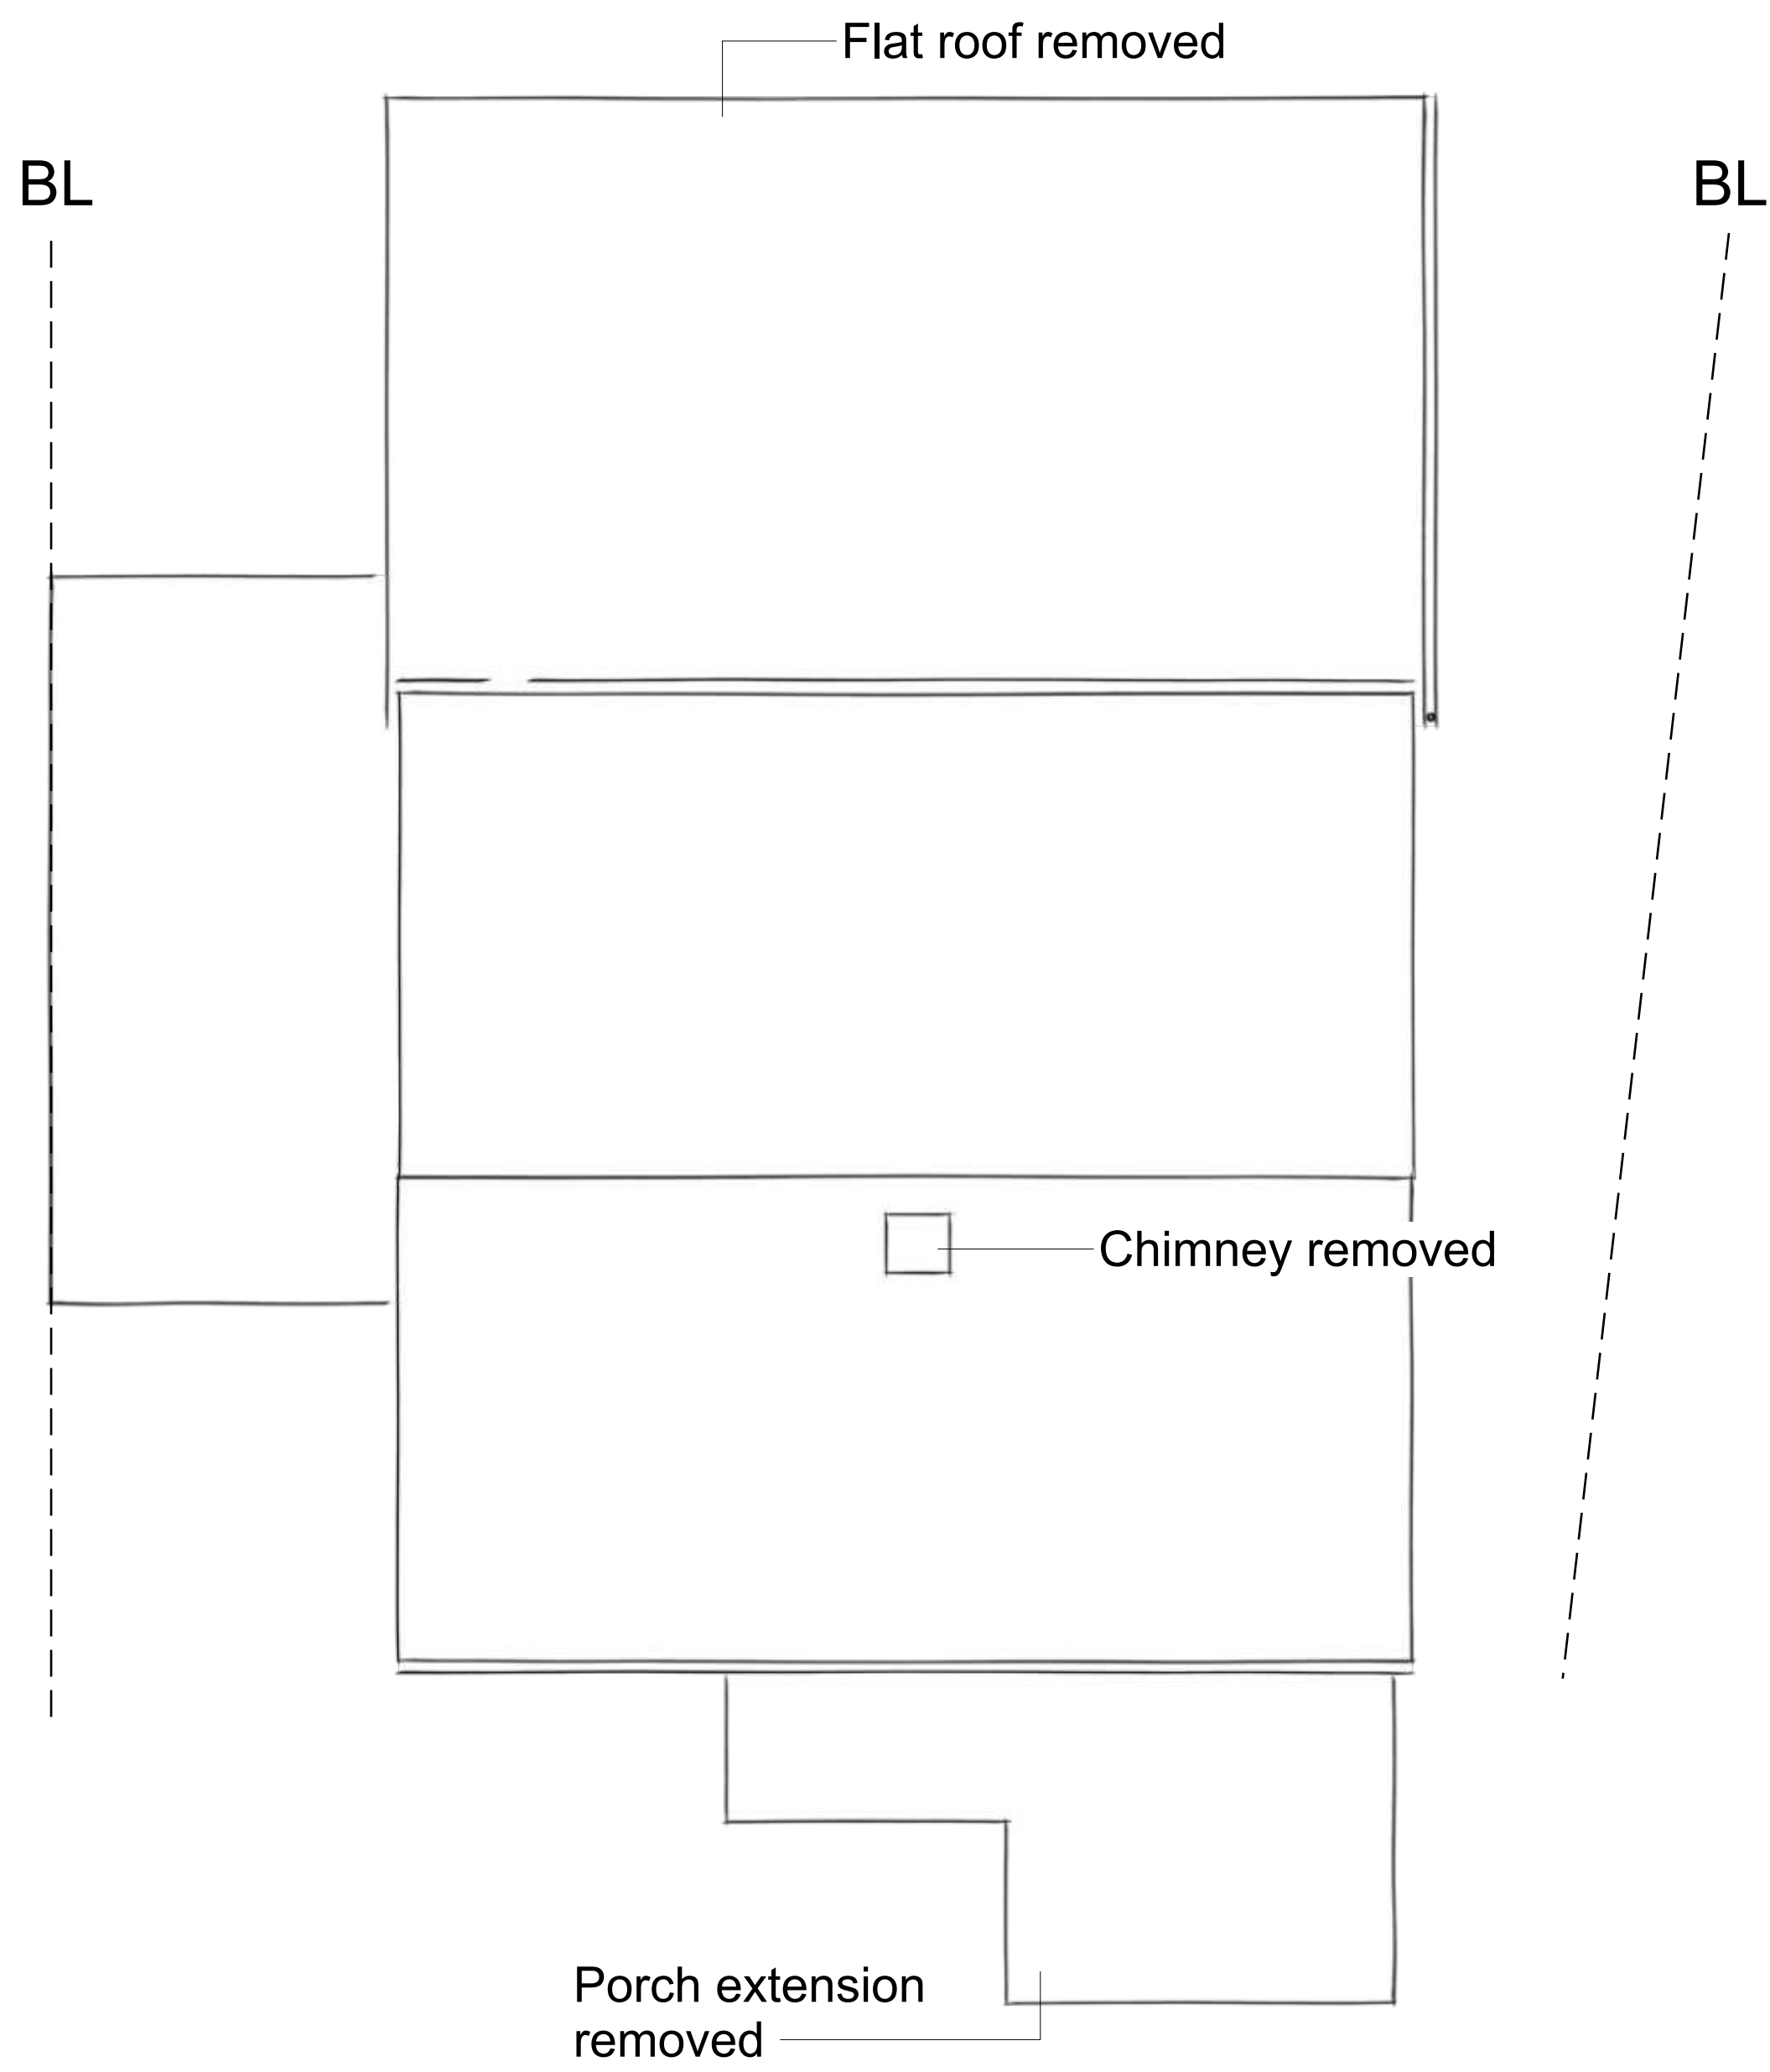


Proposed

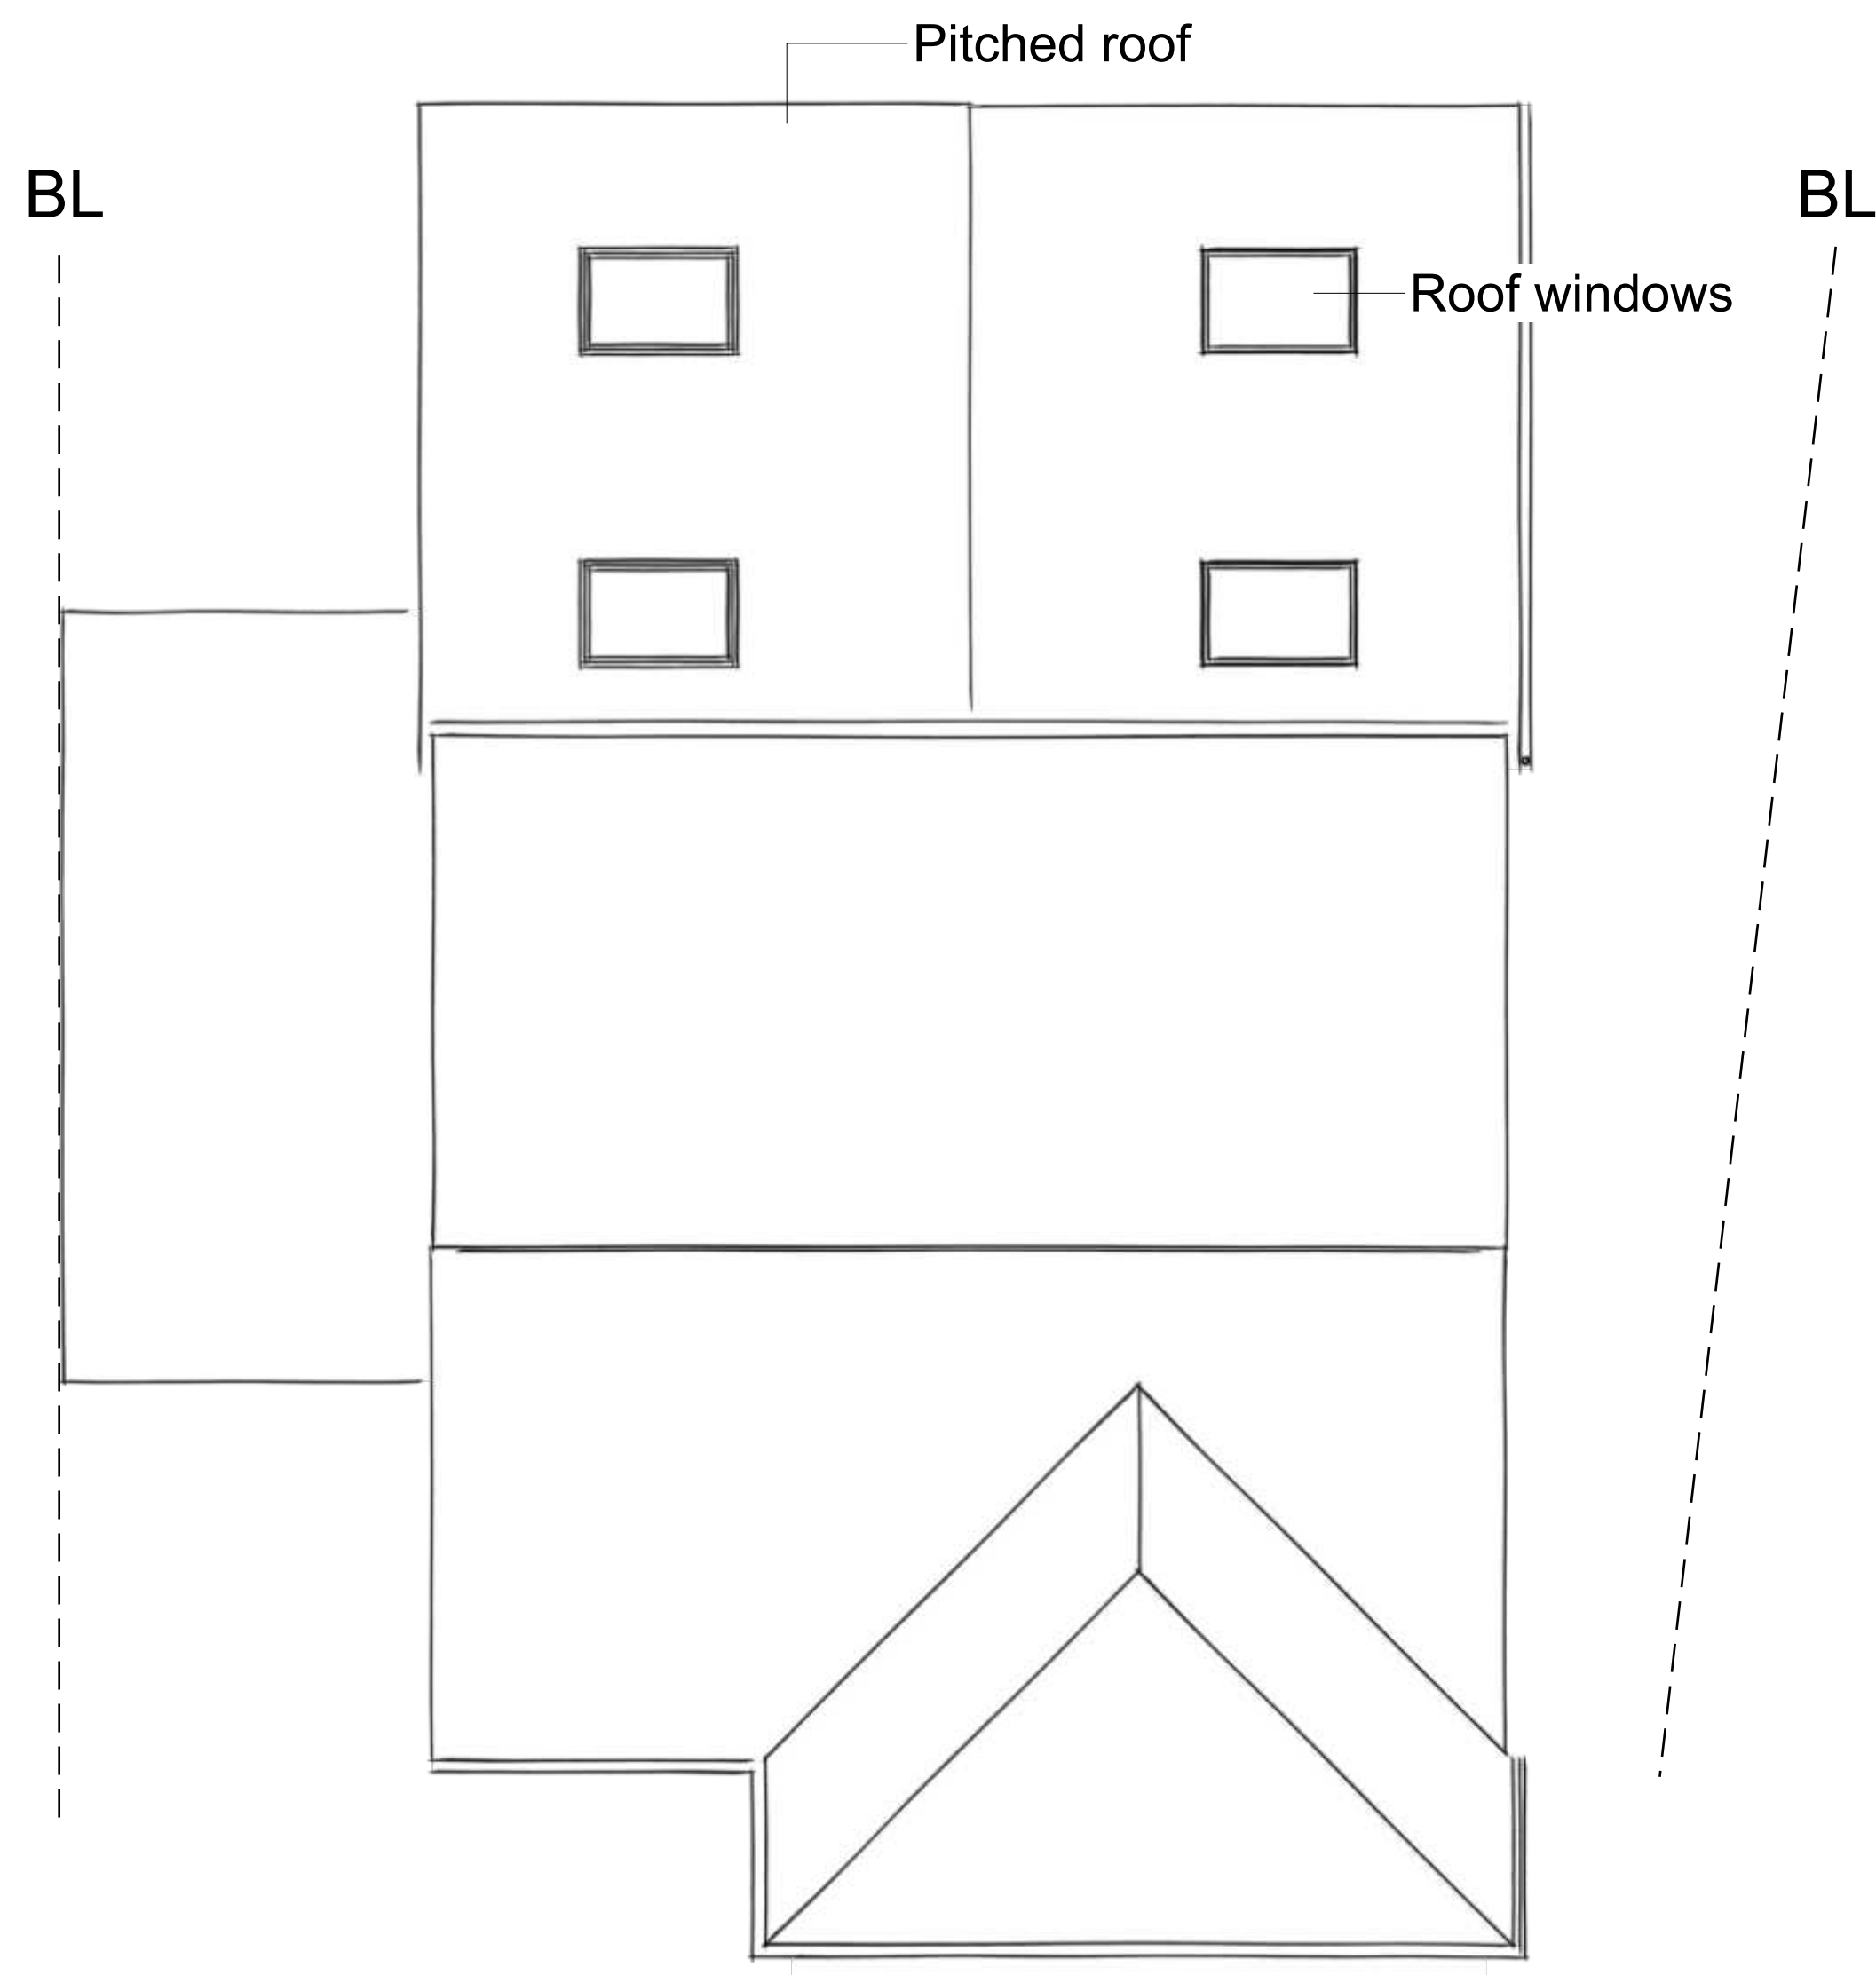

NOTES

DRAWINGS FOR PLANNING PURPOSES ONLY.
ALL DIMENSIONS TO BE TAKEN ON SITE, PRIOR TO CONSTRUCTION.

BL - Boundary Line

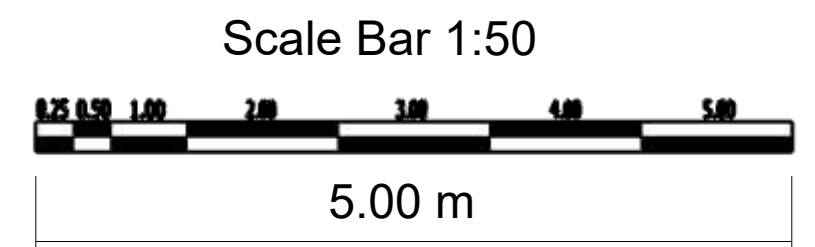

NOTES

DRAWINGS FOR PLANNING PURPOSES ONLY.
ALL DIMENSIONS TO BE TAKEN ON SITE, PRIOR TO CONSTRUCTION.

The fenestration, external materials and detailed design of the architectural elements of the proposed extension are sympathetic to the existing dwelling and does not unduly affect the amenities of the adjoining neighbours.

The extension does not adversely affect the outlook from windows in neighbouring dwellings.

Materials to be similar in appearance to the existing house.

READ IN CONJUNCTION WITH ALL OTHER PROJECT DOCUMENTS-REFER ALL DISCREPANCIES AND ERRORS TO THE ARCHITECT/AUTHOR. SCALING THIS DRAWING IS PERMITTED EXCEPT FOR CONSTRUCTION PURPOSES-WORK ONLY TO FIGURED DIMENSIONS DURING CONSTRUCTION NOT AUTHORISED FOR CONSTRUCTION UNLESS SPECIFICALLY STATED. ALL COPYRIGHTS IN THIS DRAWING AND DESIGNS SHOWN THEREIN IS RETAINED-DO NOT REPRODUCE WITHOUT CONSENT.



PAGE DESCRIPTION: Floor Plans and Elevations

PAGE STAGE: Planning

CLIENT: Mr. & Mrs. Darton

ADDRESS: 8 Caterways Horsham RH12 2AN

DATE : 17 03 2026

DRAWN BY CRG