




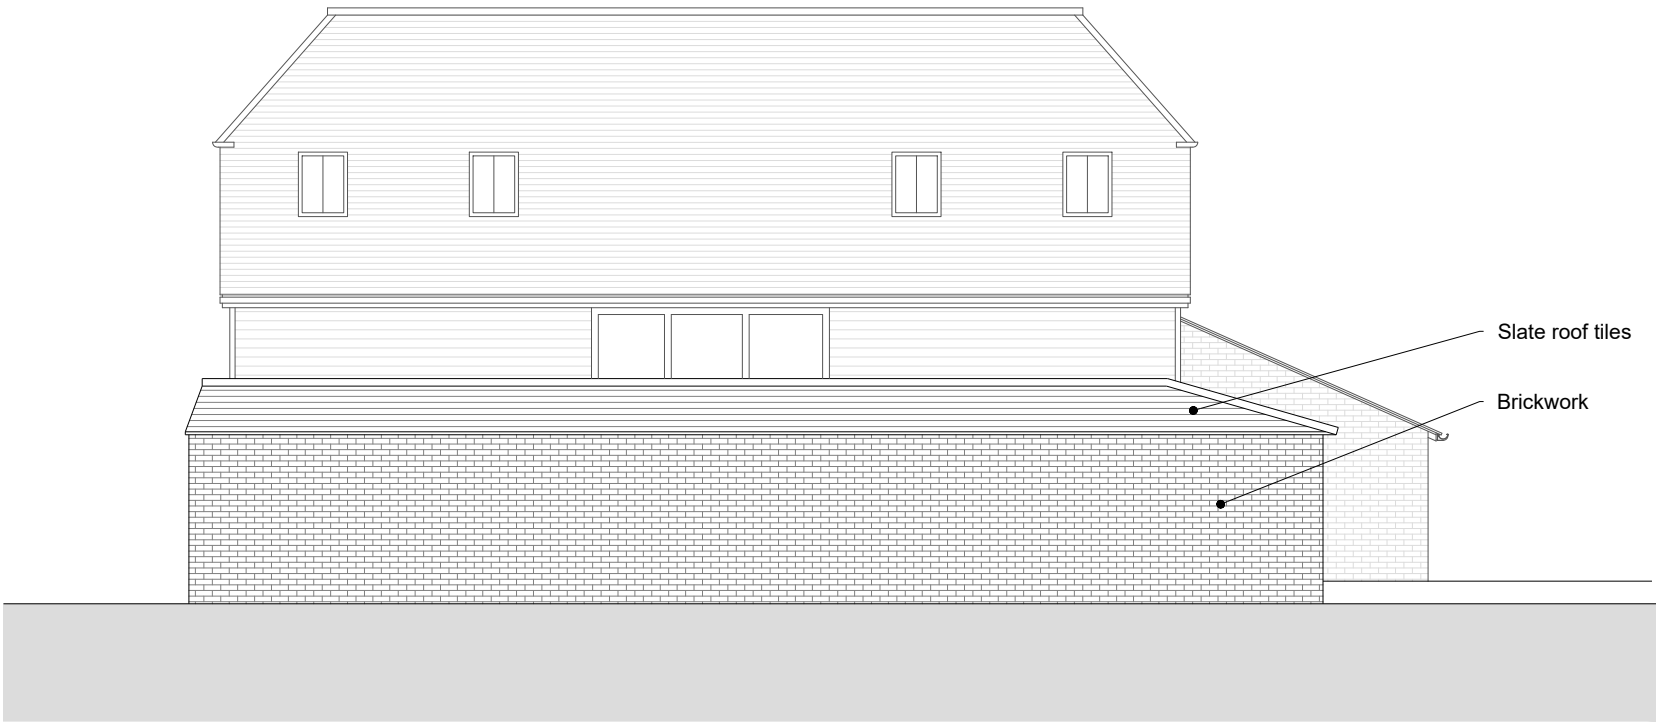


EXISTING REAR ELEVATION (West)

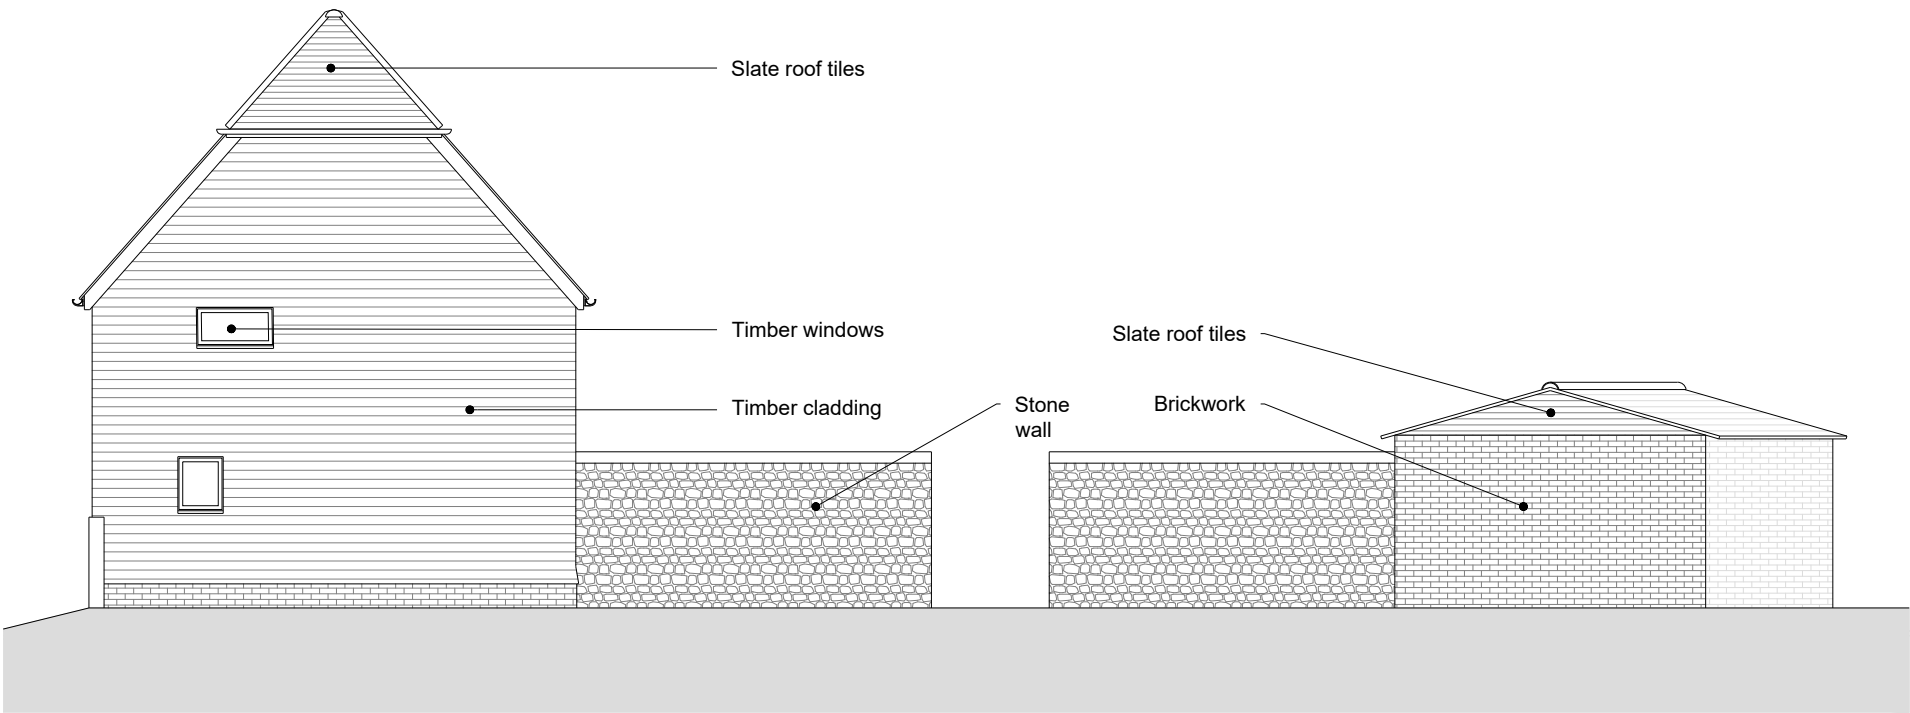

EXISTING SIDE ELEVATION (North)

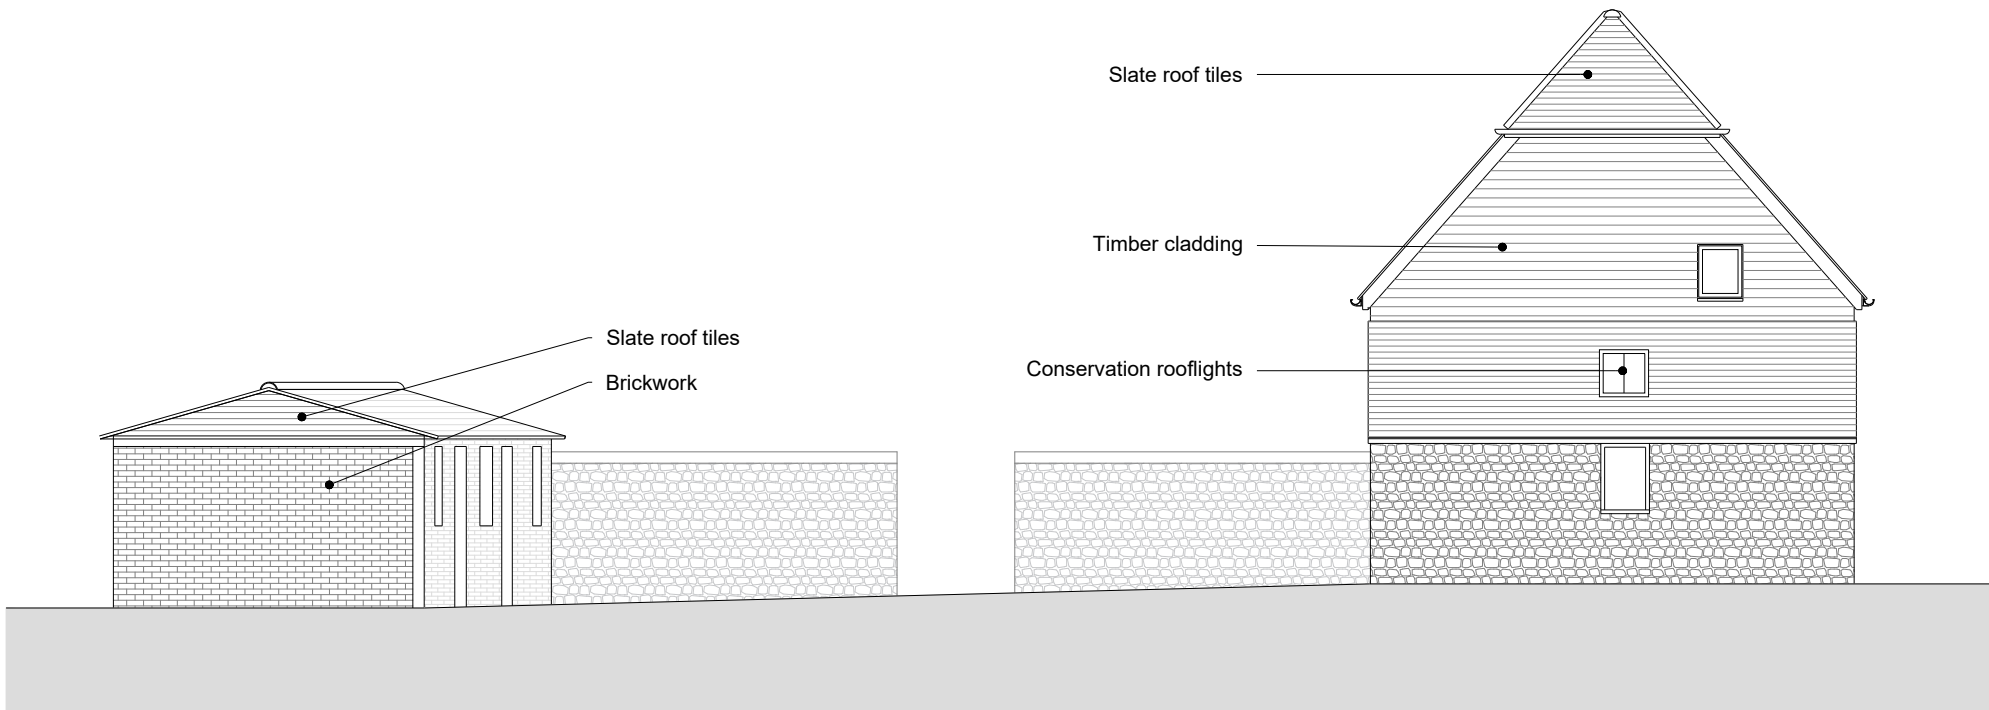

EXISTING SIDE ELEVATION (South)

 

Scale 1:100



mark alford design architecture

Heatherlands Bracken Lane Storrington West Sussex RH20 3HS
T: 01903 740033 E: office@markalforddesign.com

client: MR A WHITEHOUSE
project title: SWEETMANS BARN, ASHURST
PROPOSED KITCHEN LINK EXTENSION
drawing title: EXISTING ELEVATIONS

drawn by: MSA date: JAN '26 scale: 1:100 @ A3

issue status: FOR PLANNING CONSENT

drawing number: **25575 / P202**

revision:

This drawing may not be used or reproduced without written consent. Copyright reserved
No dimensions to be scaled from this drawing except for Planning purposes.