



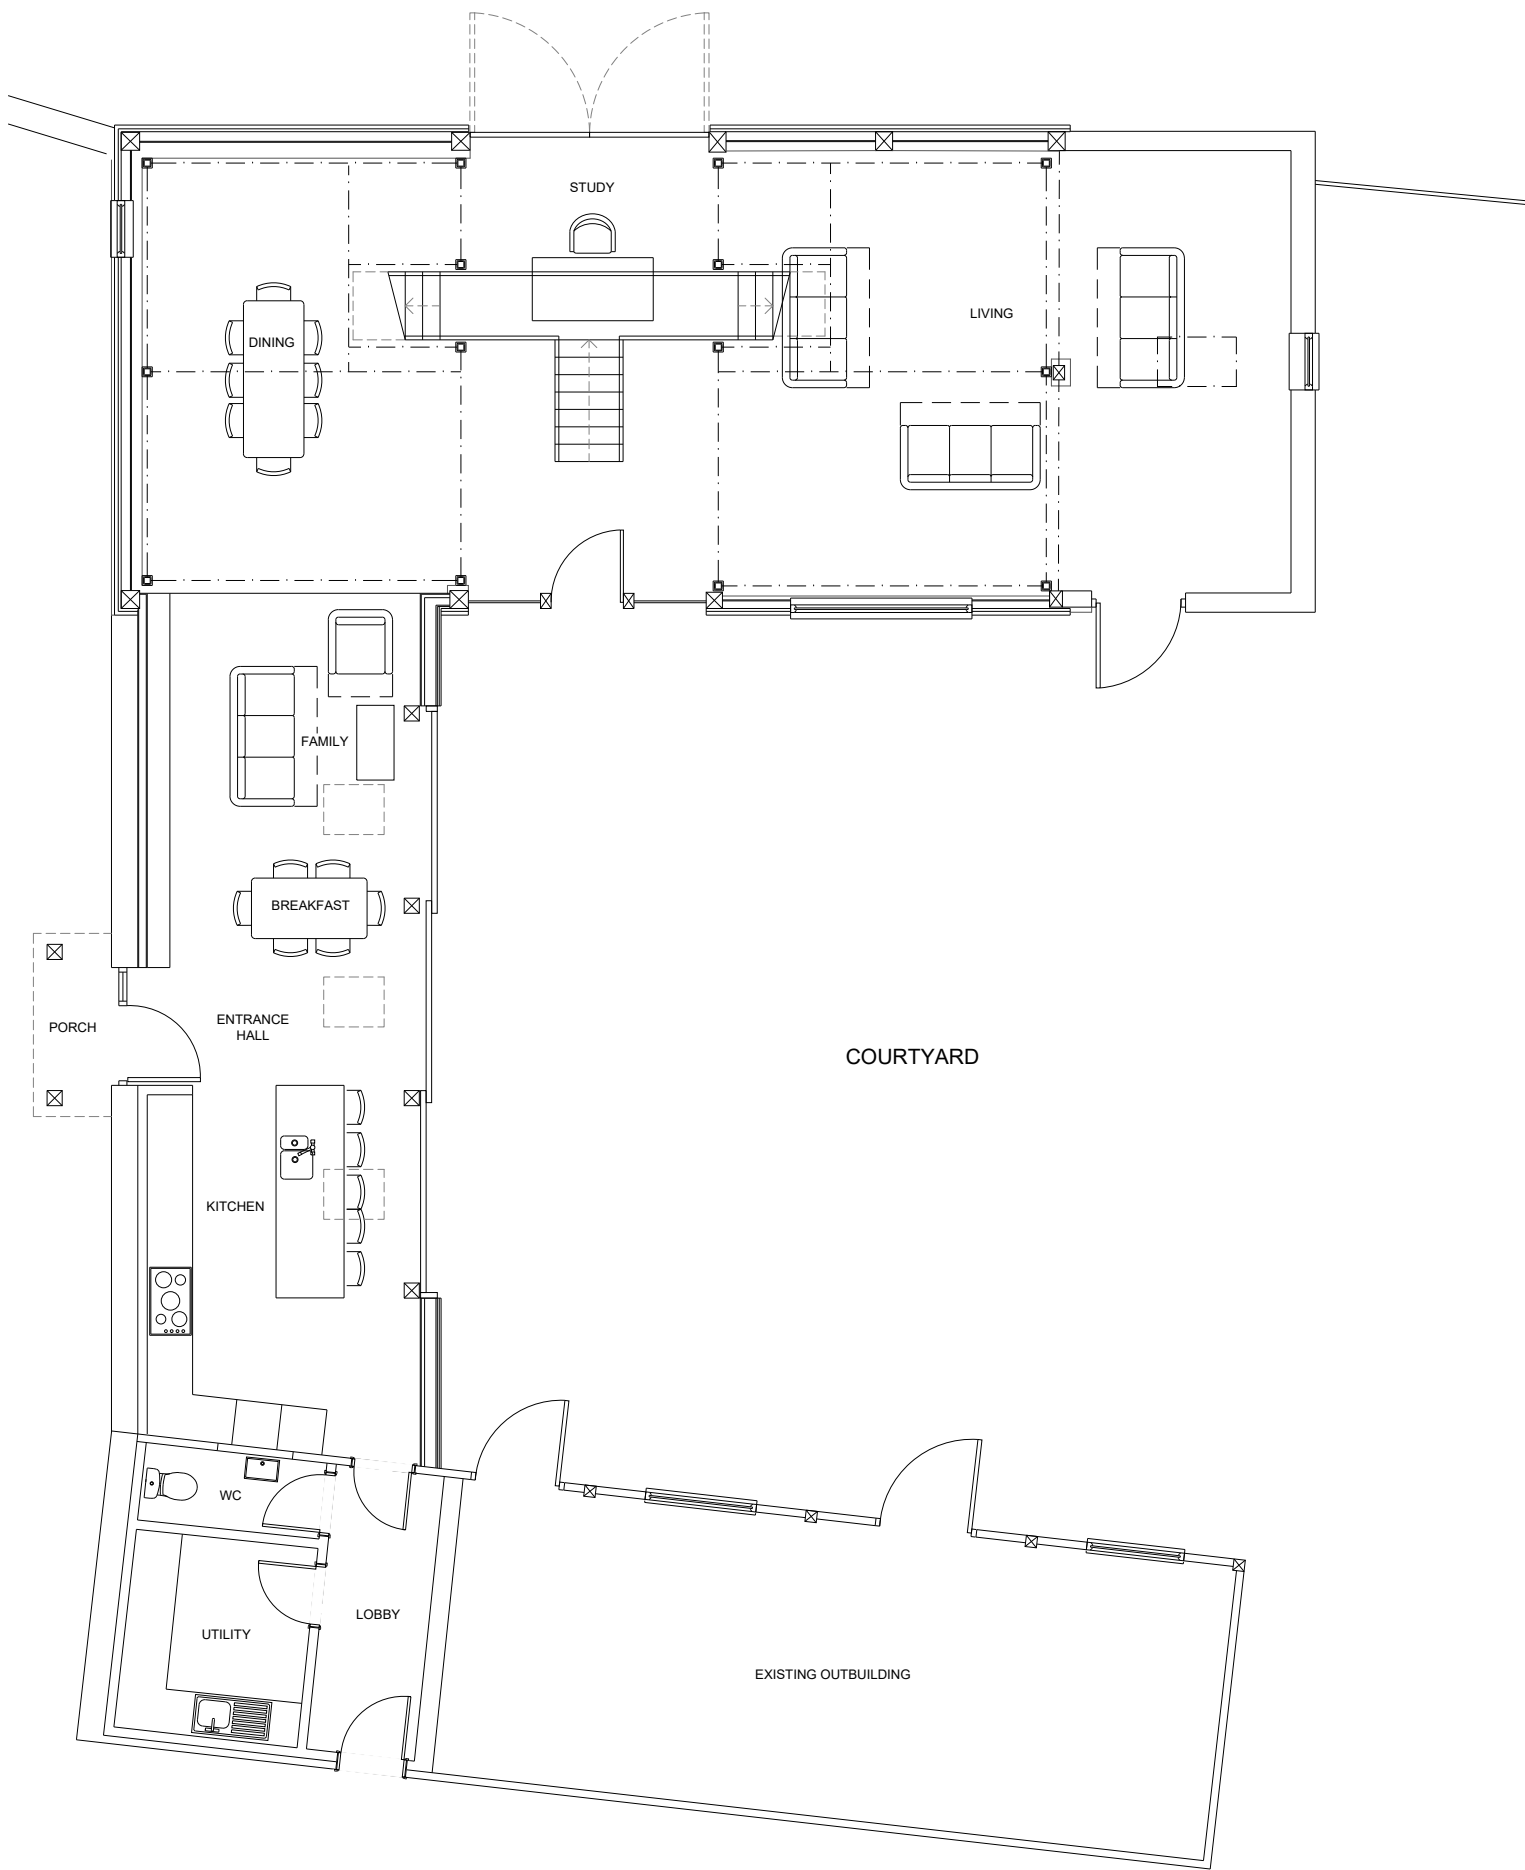


PROPOSED FLOOR PLAN

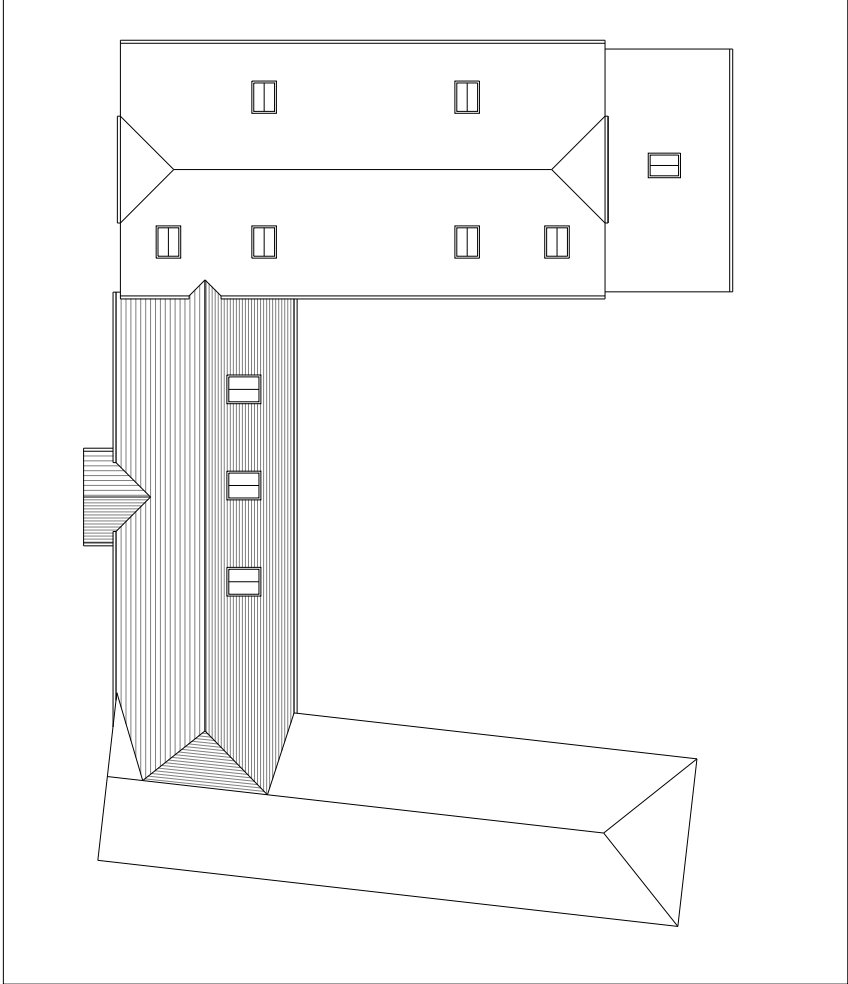

PROPOSED ROOF PLAN 1:200

0m 1m 2.5m 5m
Scale 1:100
0m 2m 5m 10m
Scale 1:200

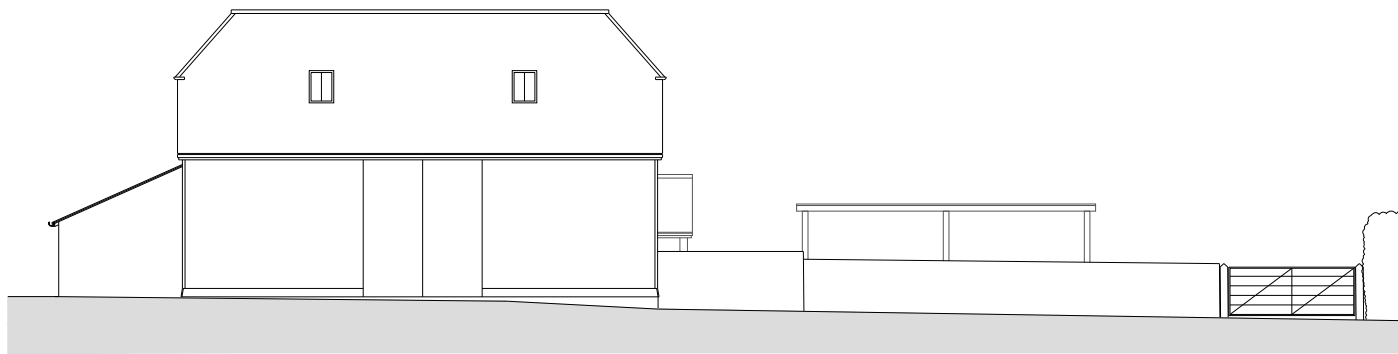

PROPOSED FRONT STREET ELEVATION 1:200



mark alford design architecture

Heatherlands Bracken Lane Storrington West Sussex RH20 3HS
T: 01903 740033 E: office@markalforddesign.com

client: MR A WHITEHOUSE
project title: SWEETMANS BARN, ASHURST
PROPOSED KITCHEN LINK EXTENSION
drawing title: PROPOSED PLANS AND ELEVATION

drawn by: MSA date: JAN '26 scale: 1:100 / 1:200 @ A3

issue status: FOR PLANNING CONSENT

drawing number: **25575 / P203** revision:

This drawing may not be used or reproduced without written consent. Copyright reserved
No dimensions to be scaled from this drawing except for Planning purposes.