




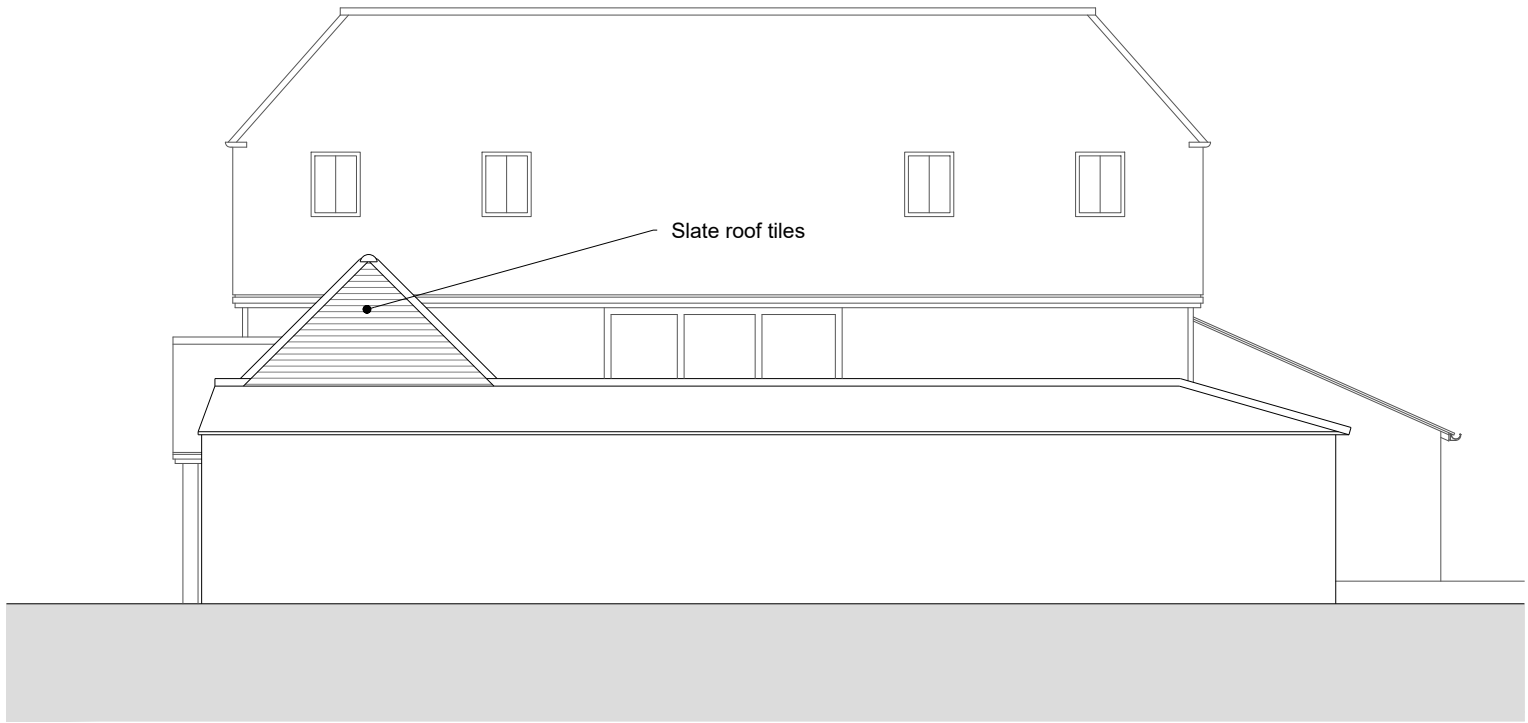


PROPOSED REAR ELEVATION (West)

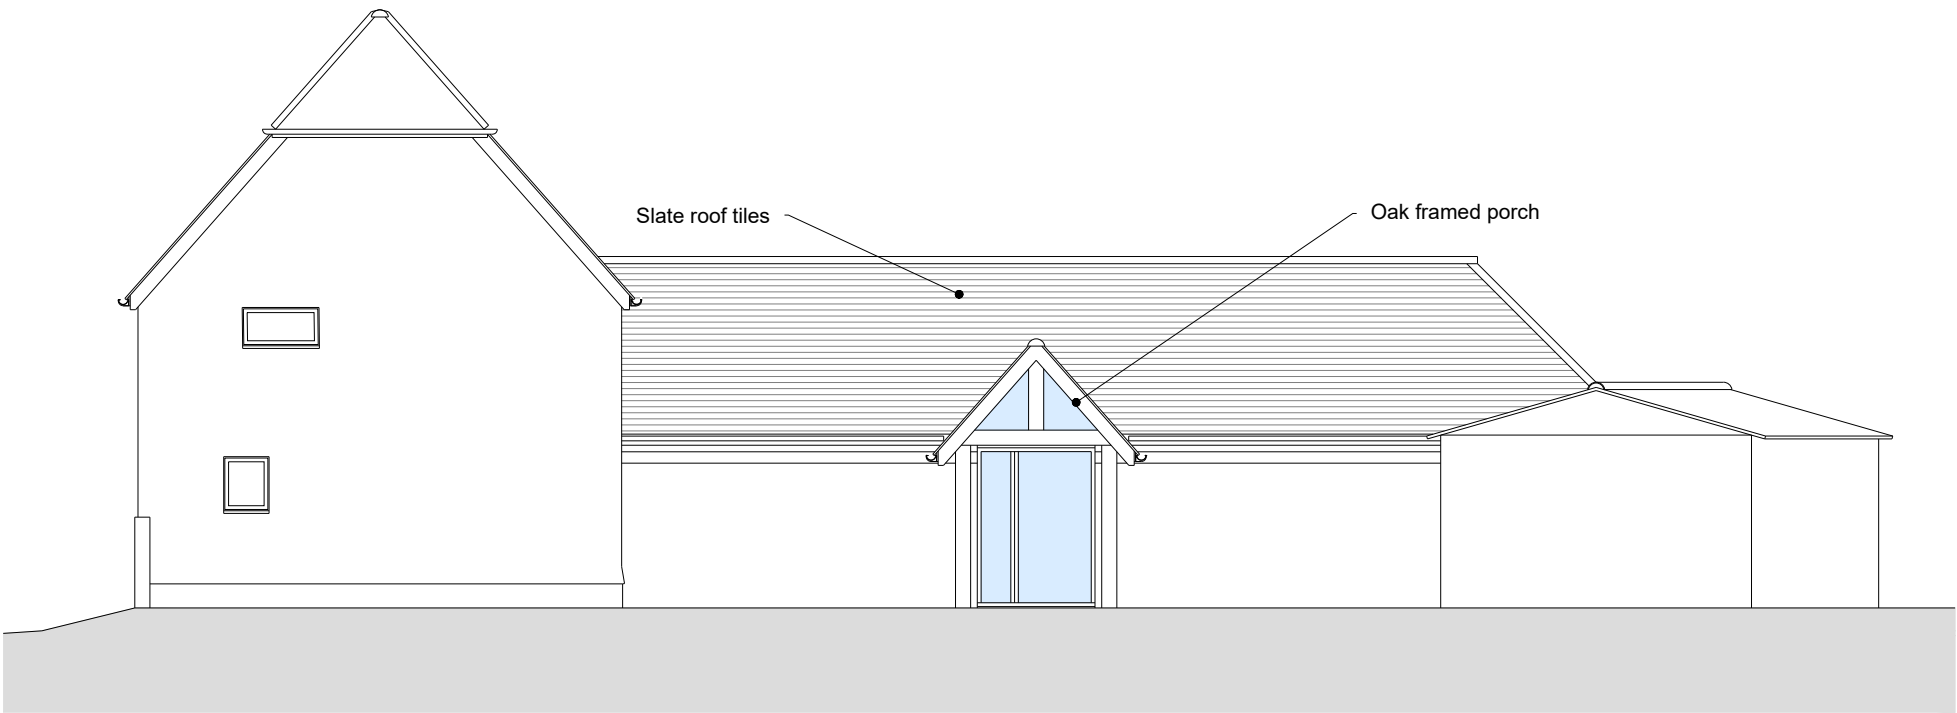

PROPOSED SIDE ELEVATION (North)

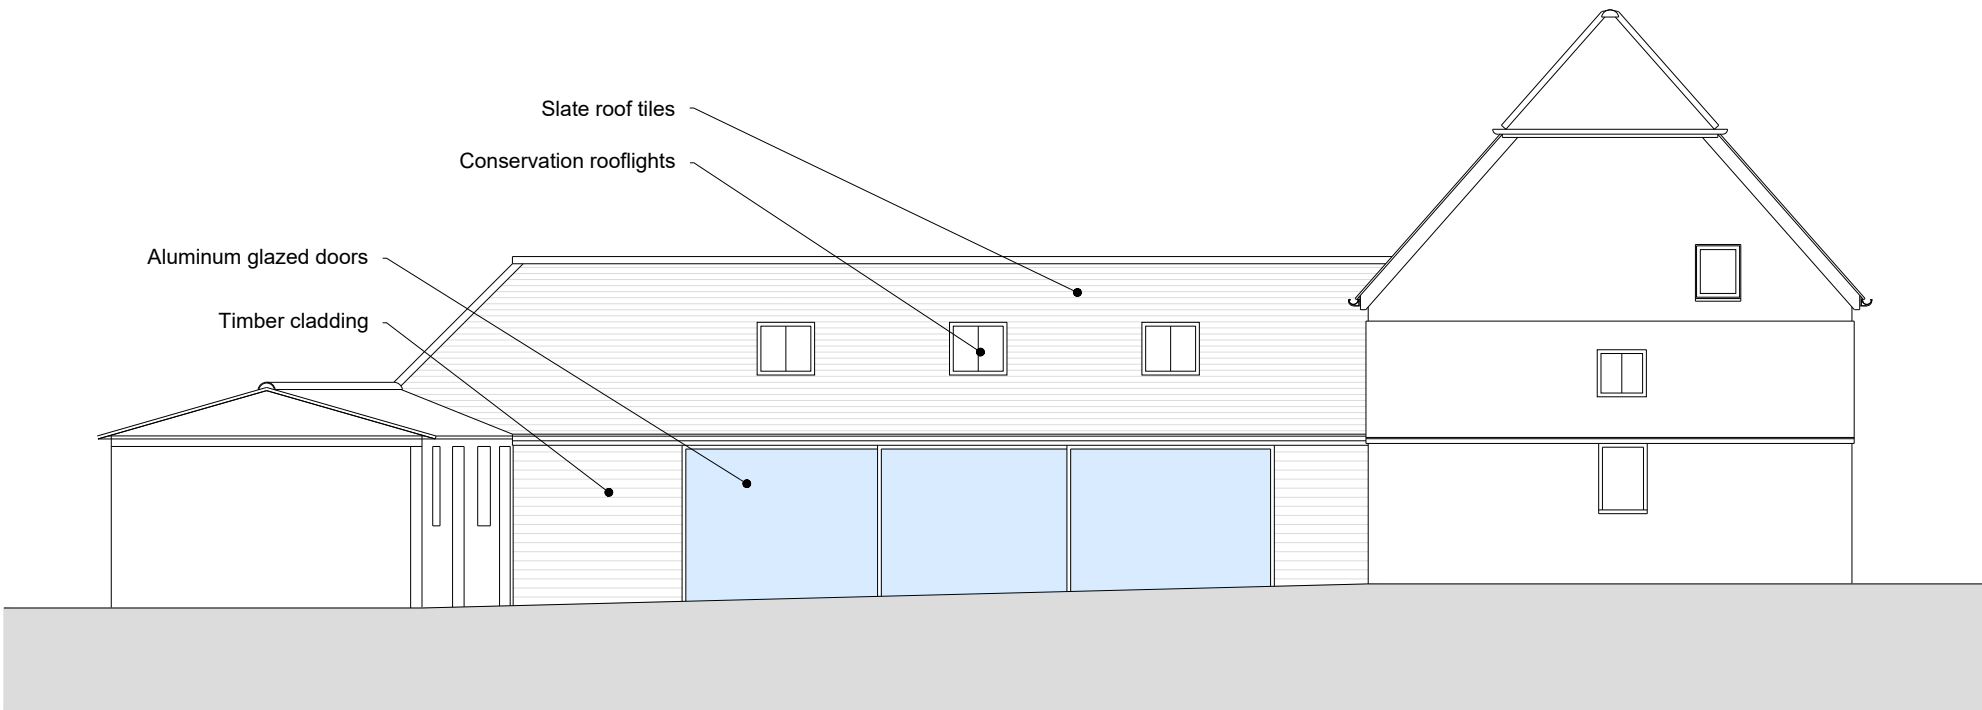

PROPOSED SIDE ELEVATION (South)

 

 Heatherlands Bracken Lane Storrington West Sussex RH20 3HS T: 01903 740033 E: office@markalforddesign.com	drawn by: MSA date: JAN '26 scale: 1:100 @ A3		
	issue status: FOR PLANNING CONSENT		
	drawing number:	25575 / P204	revision:
	This drawing may not be used or reproduced without written consent. Copyright reserved No dimensions to be scaled from this drawing except for Planning purposes.		
client:	MR A WHITEHOUSE		
project title:	SWEETMANS BARN, ASHURST PROPOSED KITCHEN LINK EXTENSION		
drawing title:	PROPOSED ELEVATIONS		