


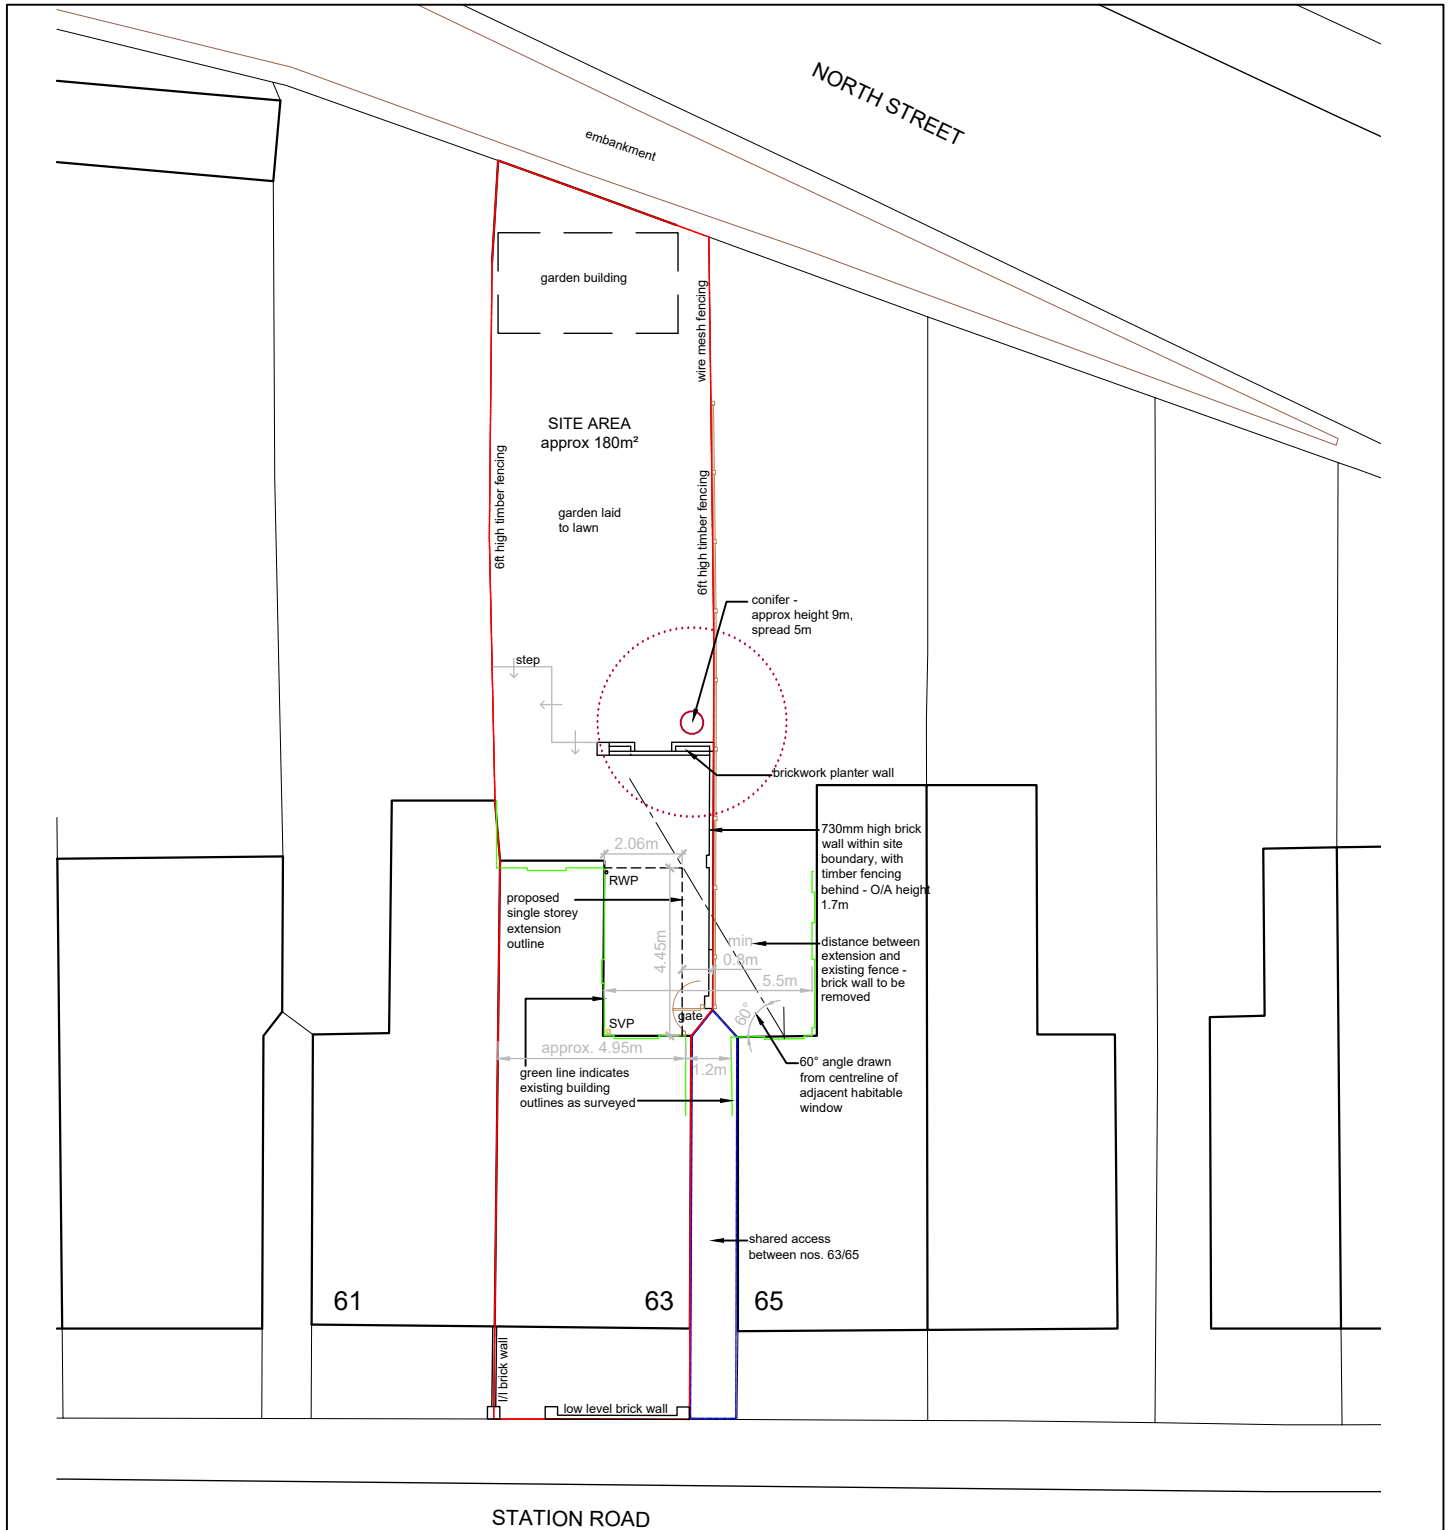

RM Architectural Drafting Services

Horsham West Sussex RH13 5SJ

Address: 63 Station Road, Horsham, RH13 5EX

Project: Proposed Single Storey Side Return Extension

Client: Mr & Mrs Andrews

Status: **LARGER HOME EXTENSION - PRIOR APPROVAL**

Drawing Title: Site Plan

Scale: 1:200 @ A4

Project No.: 1078

Drawing No.: 02

Revision: /

Date: 26/01/2026