




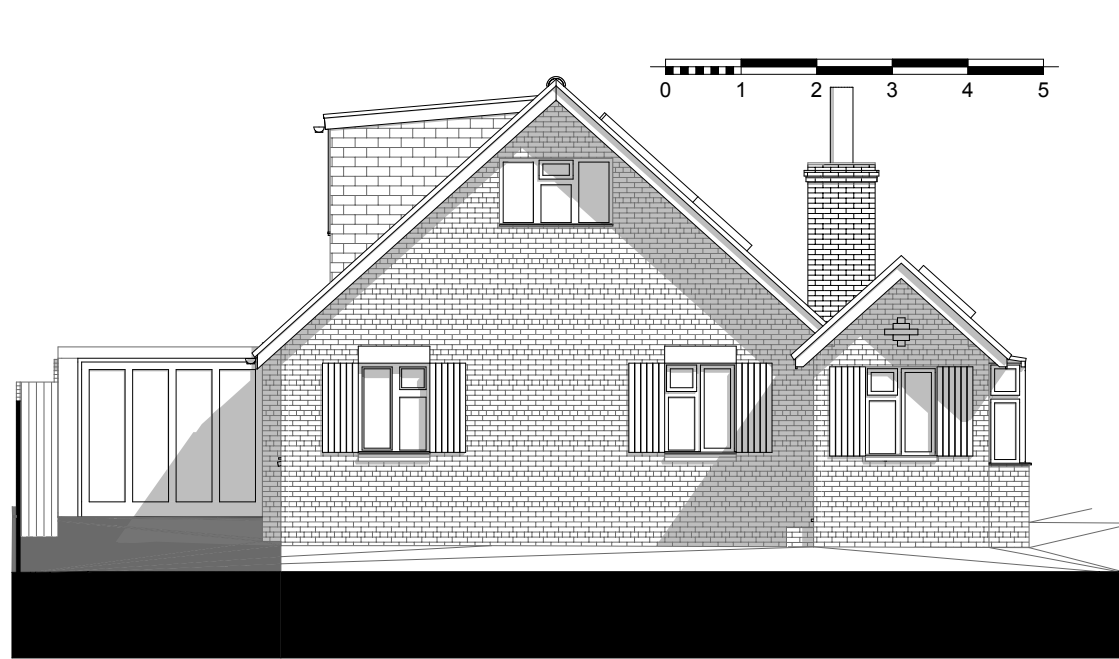


East Elevation Existing

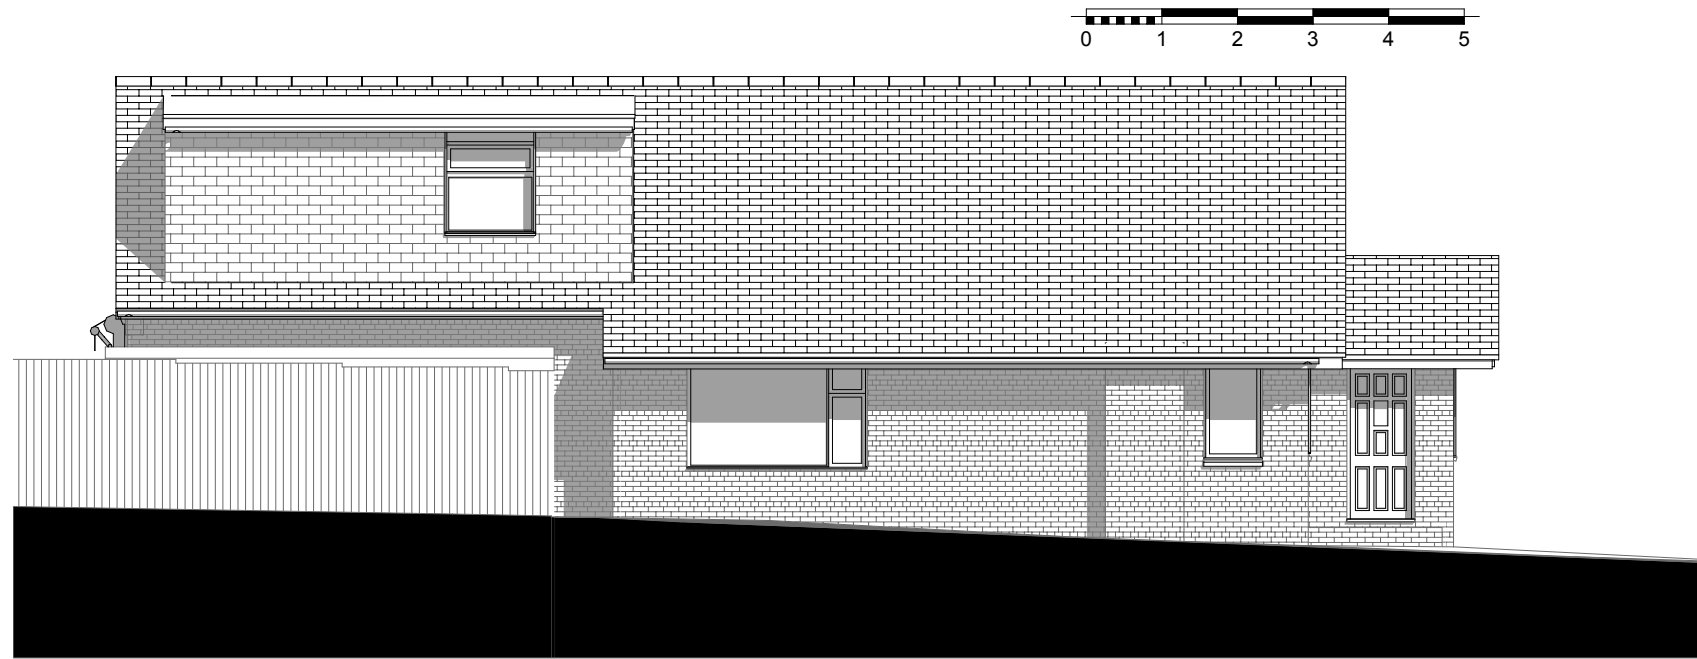


South Elevation Existing

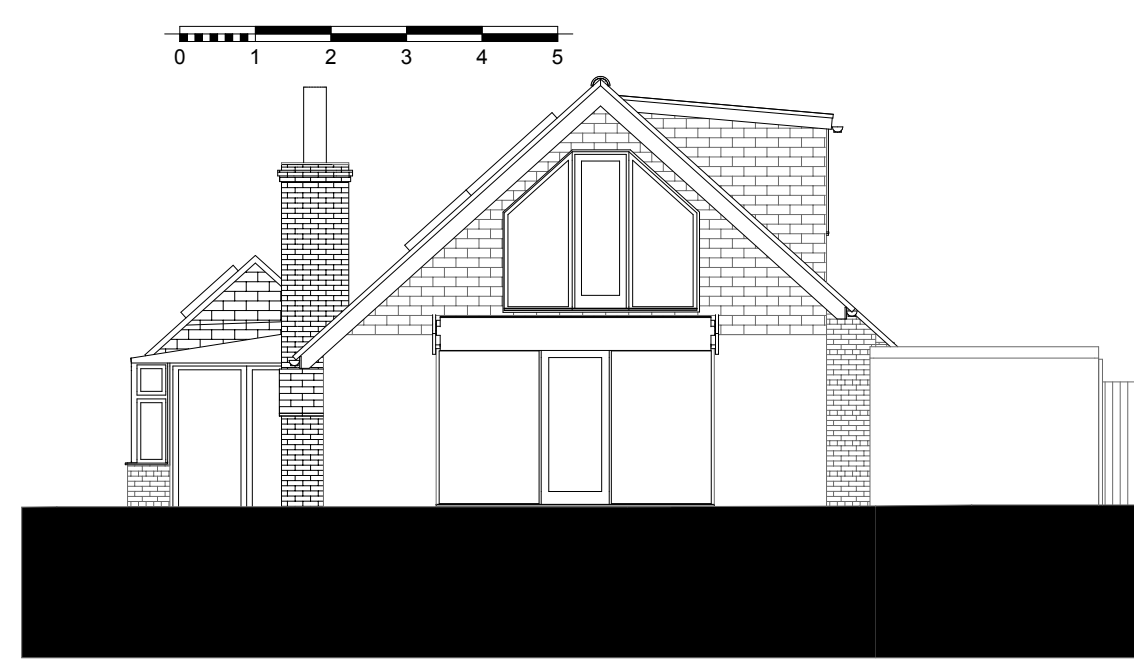


West Elevation Existing

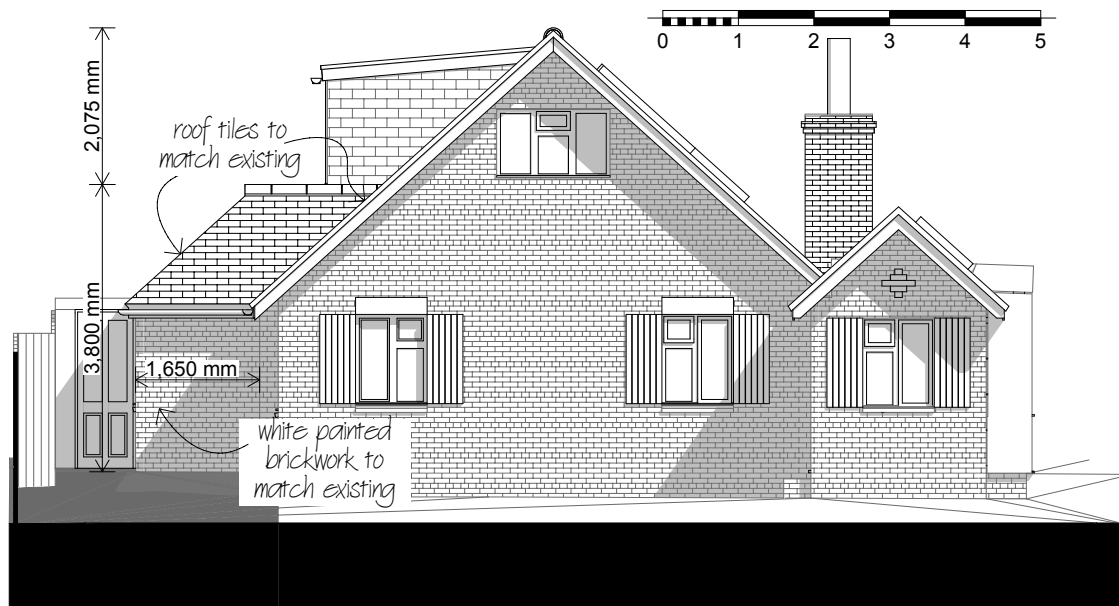


East Elevation Proposed

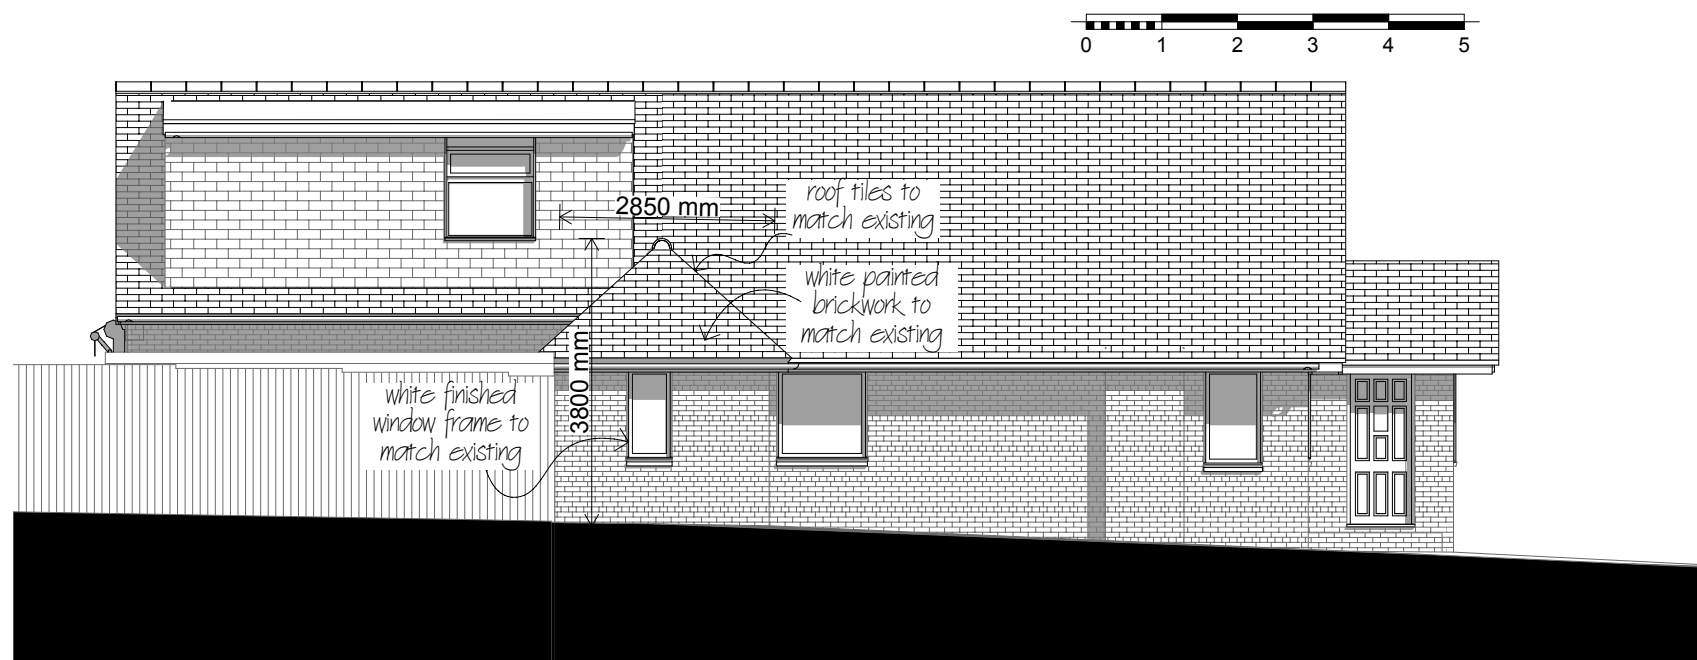


South Elevation Proposed

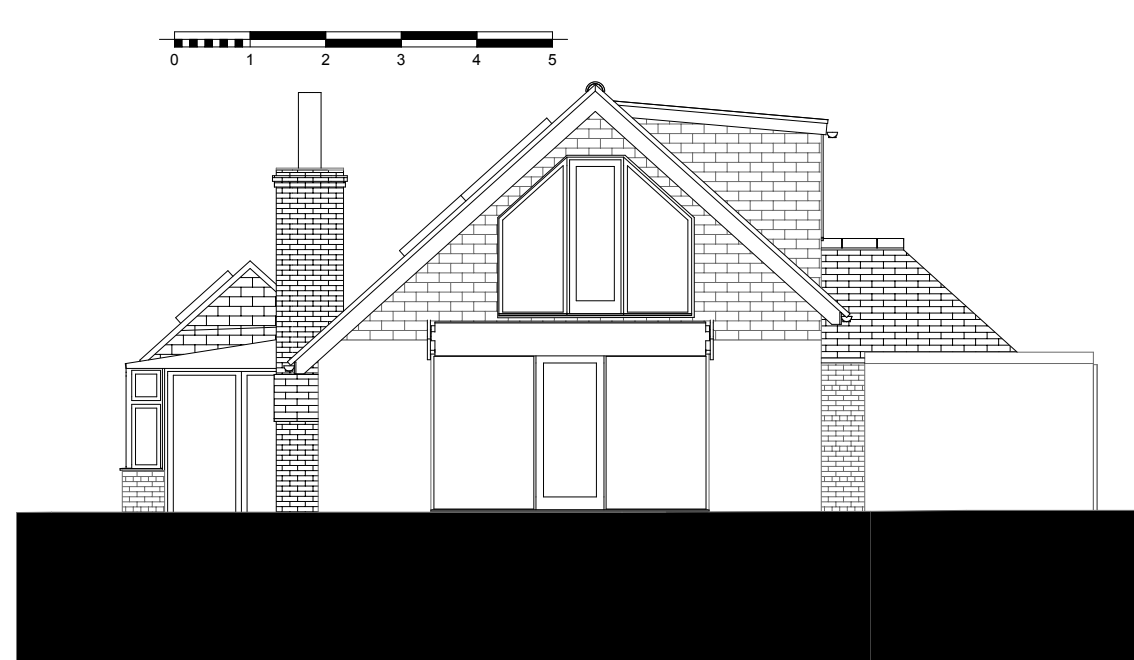

West Elevation Proposed

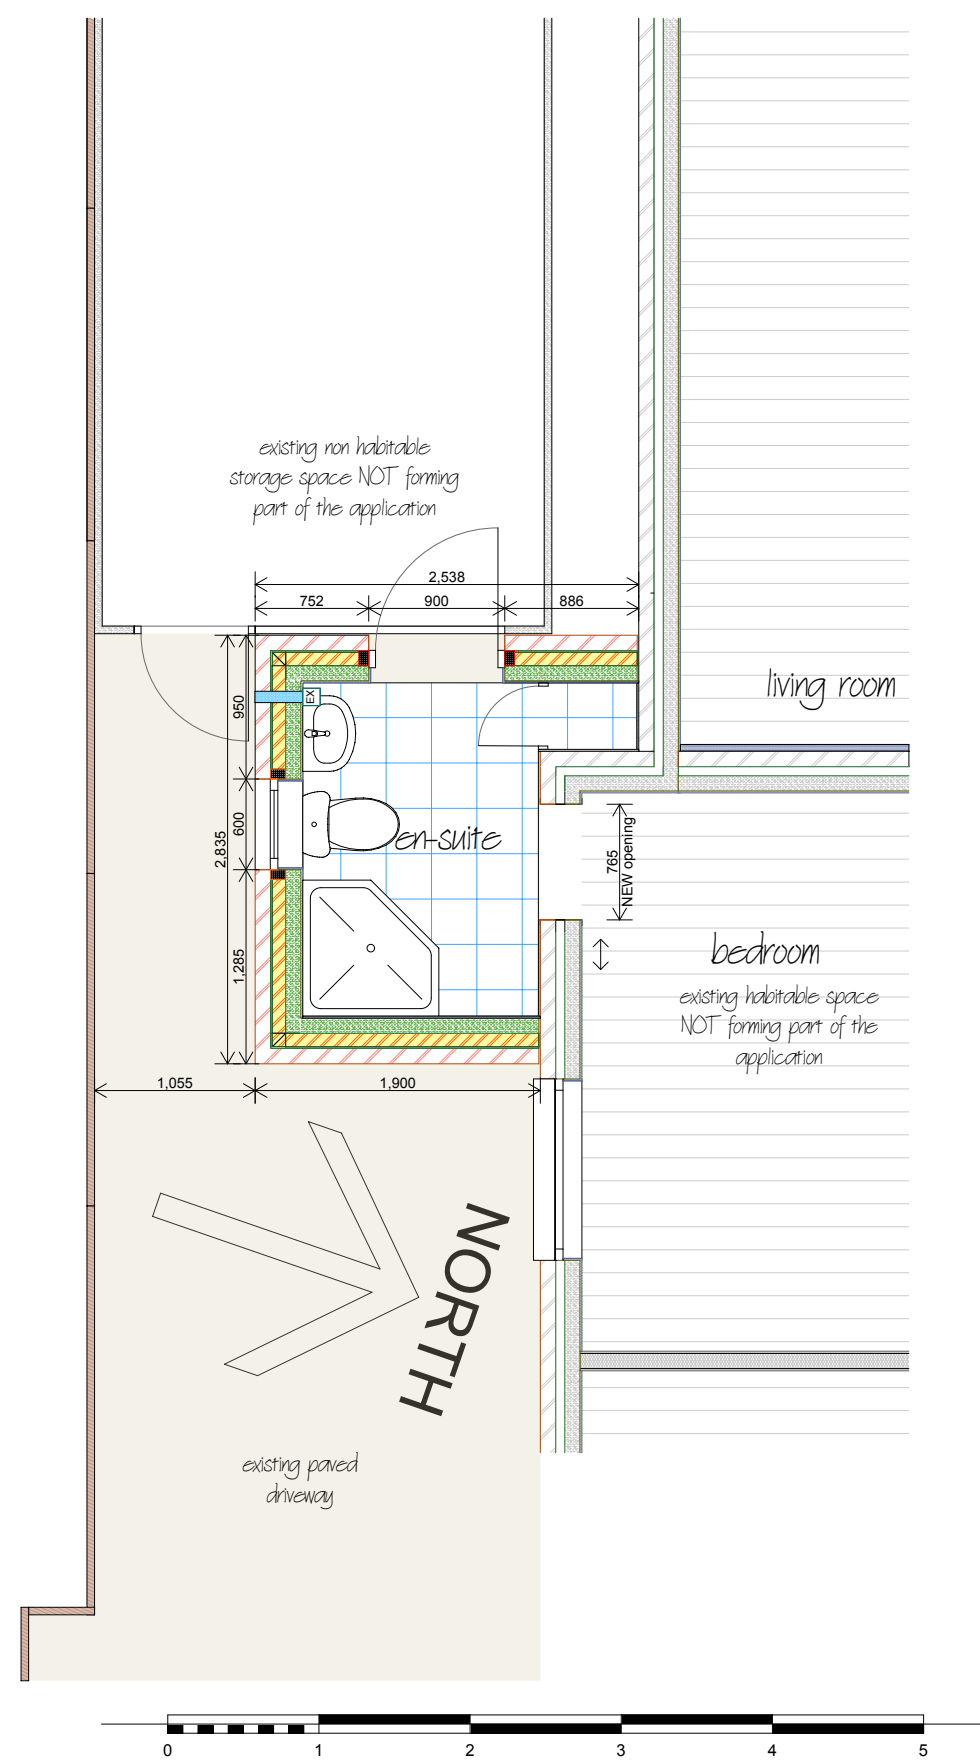

Ground Floor Plan Proposed

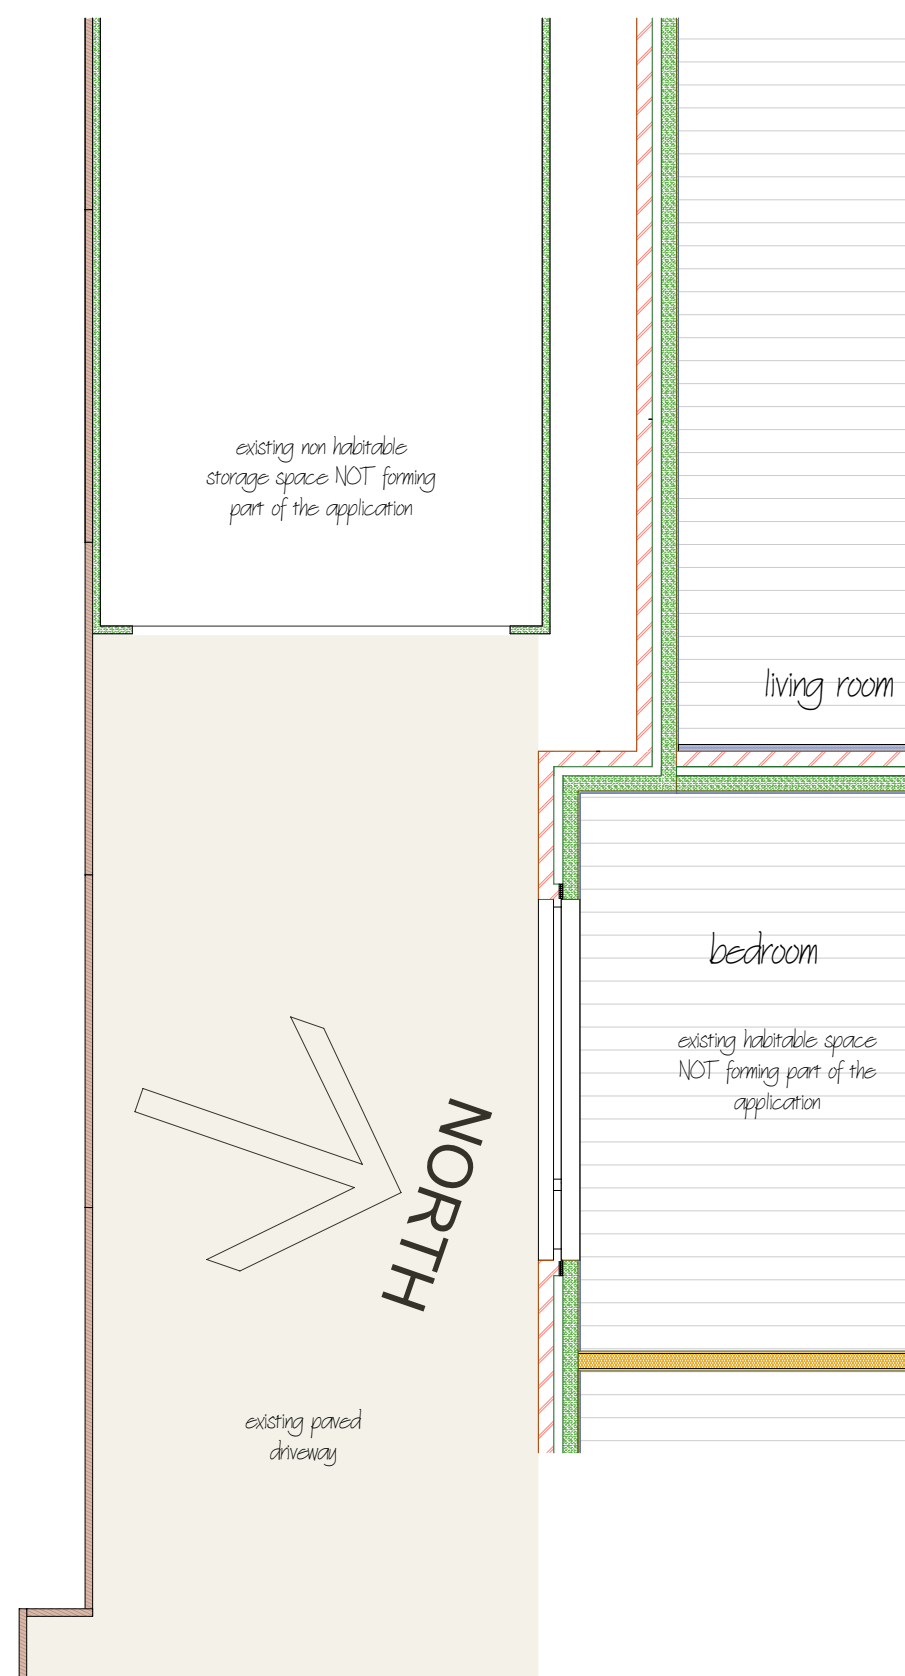

Ground Floor Plan Existing



View Existing



View Proposed

NOTES:

Written dimensions to take precedence over scaled

This drawing and design are the copyright of Solar Architecture and must not be copied or submitted to a third party, or used in any way prejudicial to their interests.

This drawing may not be submitted to any third party OR any Statutory OR Local Authority without the express written approval of Solar Architecture.

All reasonable efforts have been undertaken in the preparation of this drawing to maintain accuracy.

Some elements or components may have been calculated via computer or photographic modelling where access to the building or parts of the building was not possible for reasons of security, HSE regulations or employee indemnity insurance.

The contractor/sub-contractor is responsible for taking all site dimensions. All design dimensions to be checked and confirmed on site by the appropriate contractor/sub-contractor.

© Solar Architecture Ltd.



Project			Client
Pilgrims Cottage			
Mill Road			
Steyning, West Sussex			
BN44 3LN			
Drawing Title			
Building Regulations			
Plan and section			
Scale	Drawn By	Drawing Number	
1:50 @ A2		2502/PL/02/B	
Date	Checked By		