



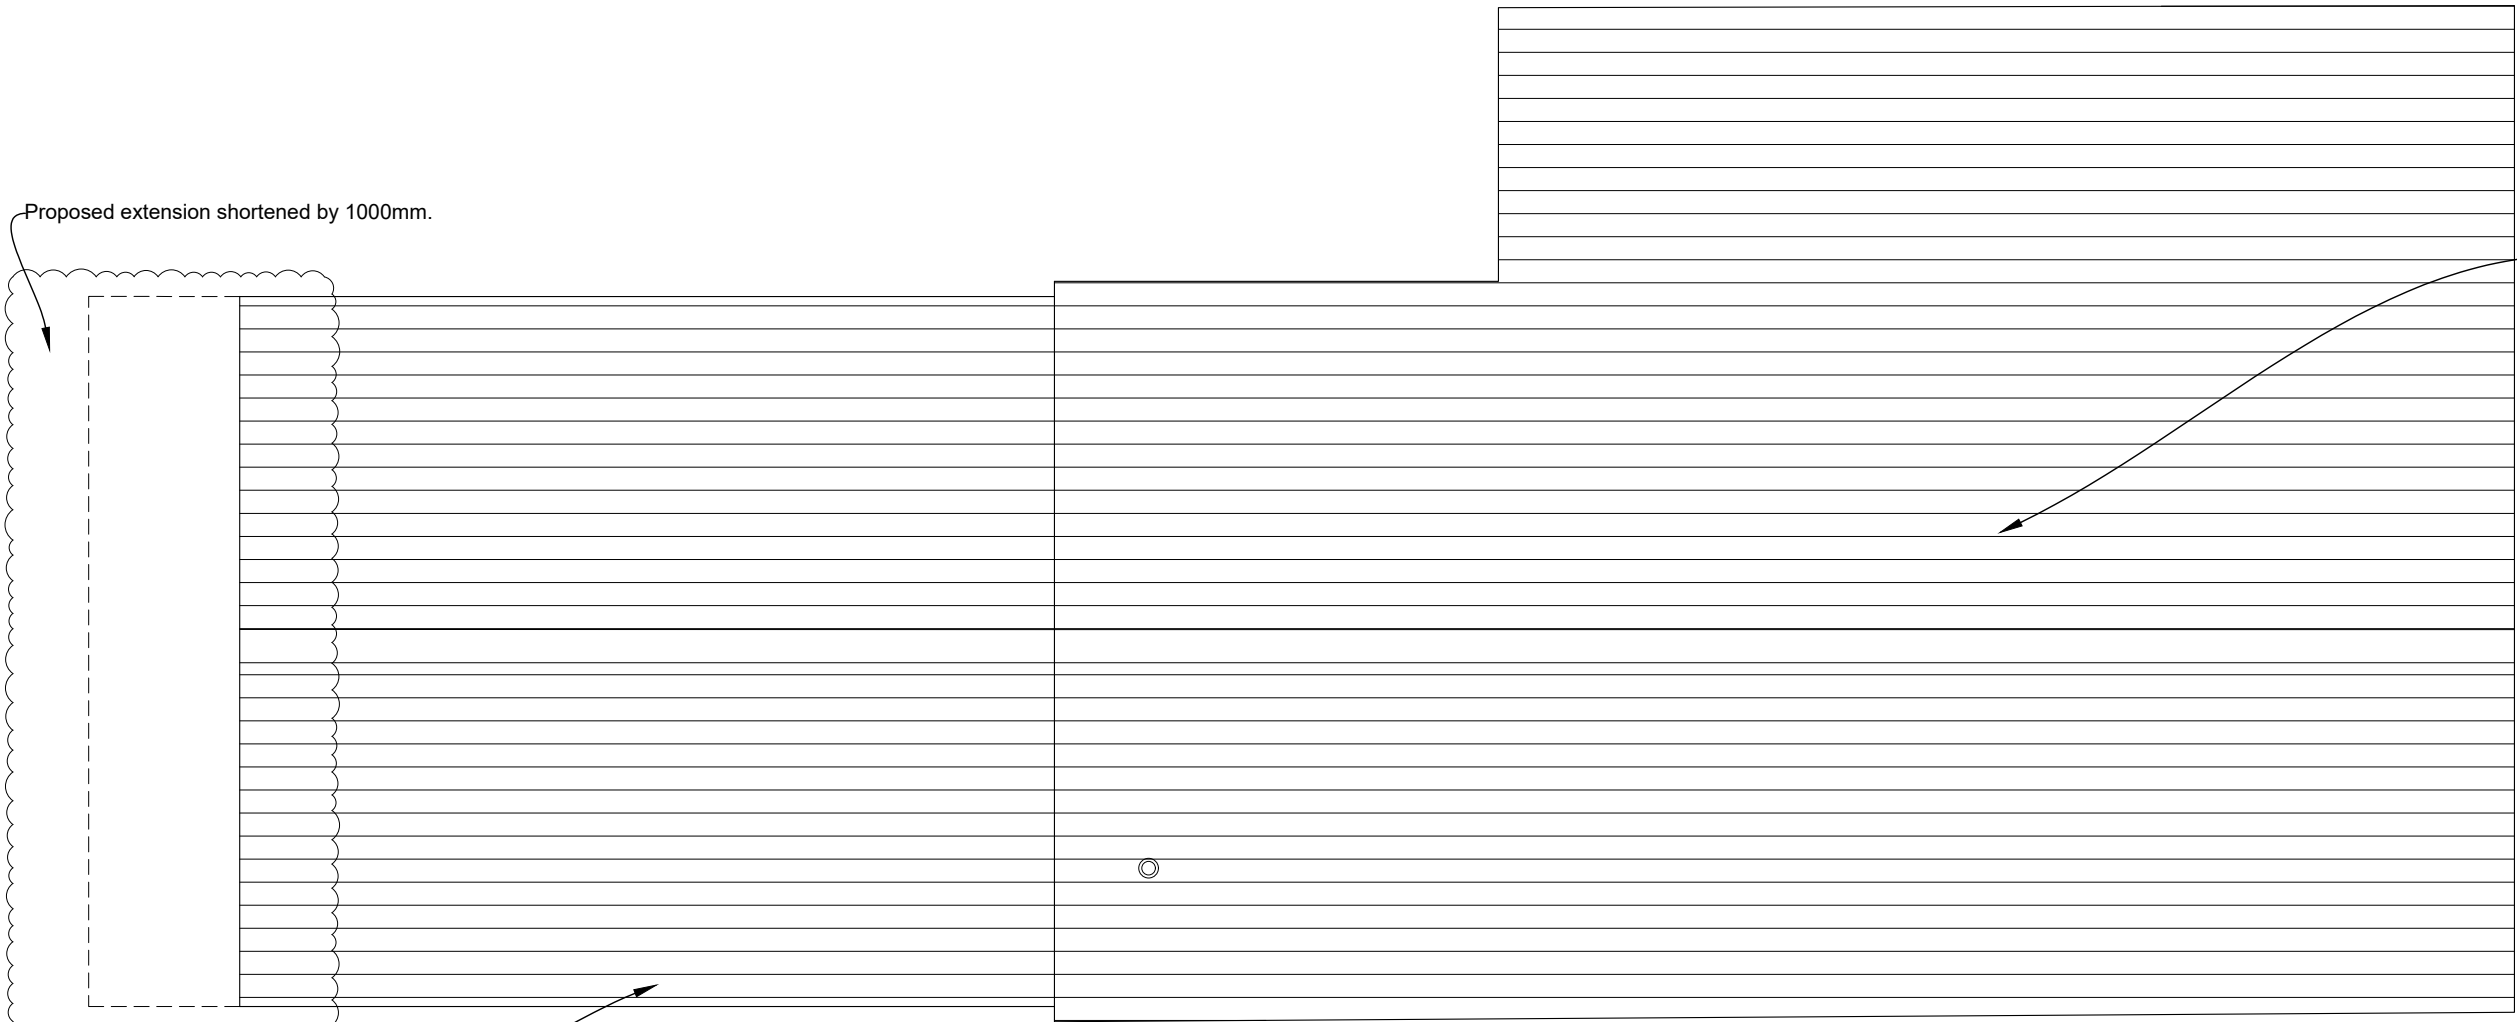

1

Roof Plan
Proposed

1:50

 

A	11/05/2026	Amendments to Proposals.	JKC	HEC
J	15/05/2025	Pre-Application Documentation.	JKC	HEC

Rev.	Date	Notes	Drawn	Checked
------	------	-------	-------	---------

CEROWSKI ARCHITECTS

East Grinstead, West Sussex
tel. 07495 980 757
jonathan@cerowski.co.uk

Client:
Jon Hazel

Project:
Harwoods
West End Lane, Henfield, BN5 9RF

Drawing:
Proposed
Roof Plan

Scale	Drawn By	Checked By	Issued For
1:50@A3	JKC	HEC	Pre-App Advice

Drawing No.	Revision
-------------	----------

HRHN 111 A