


Pre-existing

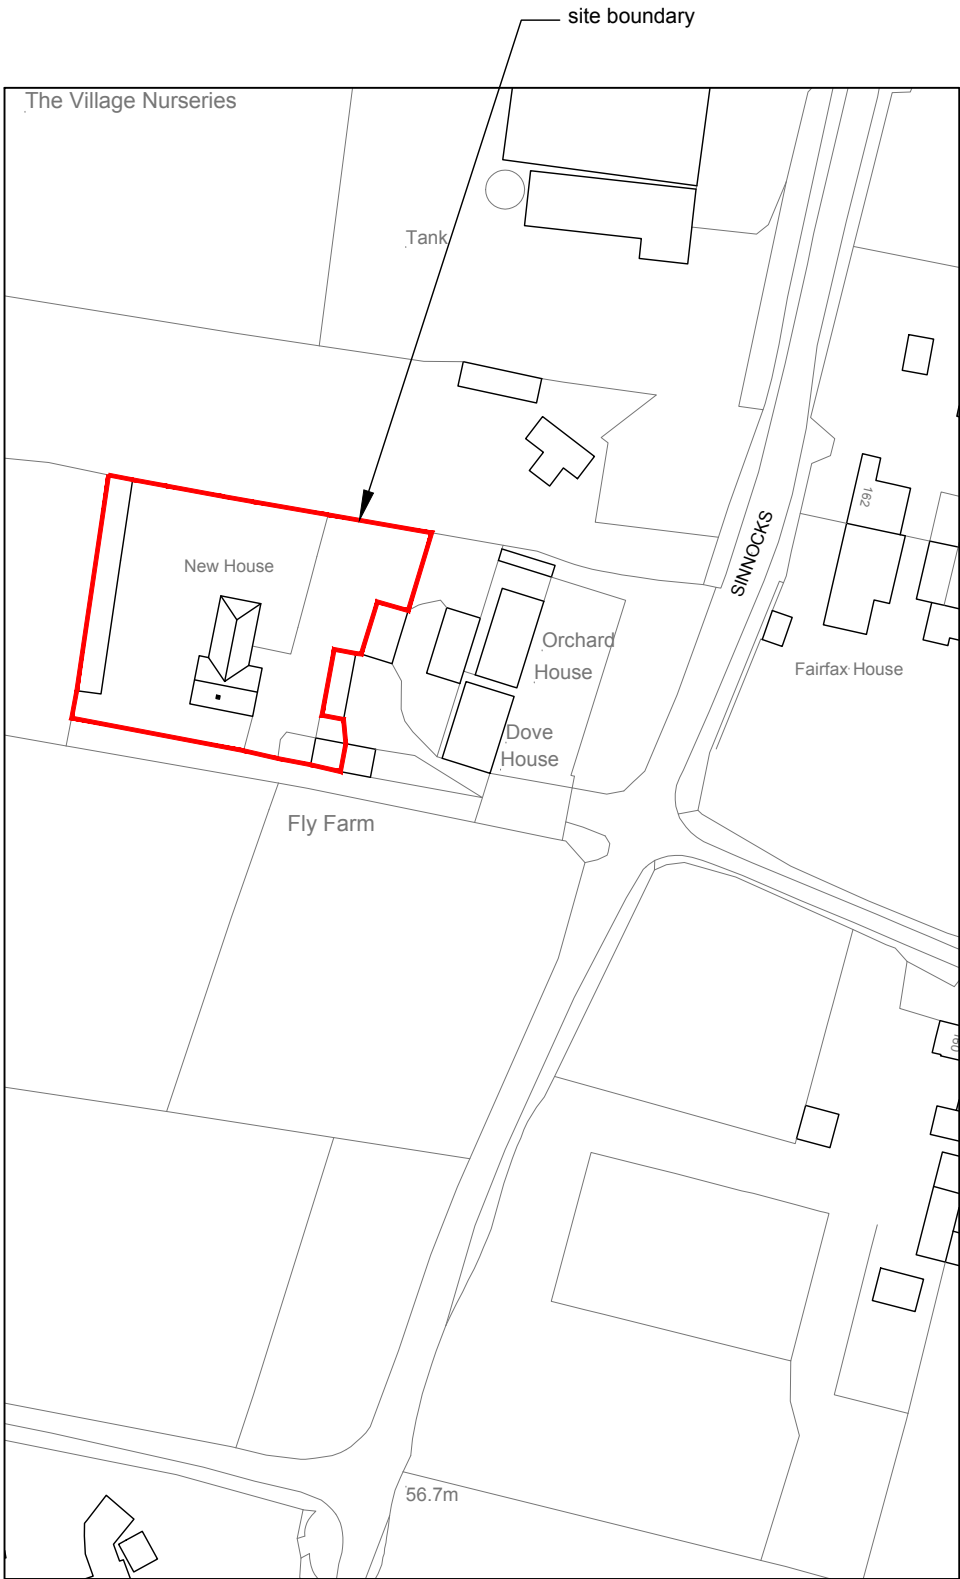


LOCATION PLAN
1:1250 @ A3

©Crown Copyright. All rights reserved. Licence no. 100019980



SITE PLAN
1:500 @ A3

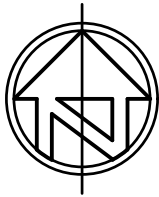

© nat-design, all rights reserved. Use figured dimensions only. All dimensions are to be checked on site before any work is carried out. Please contact the Architect immediately regarding any discrepancies discovered on site.

Rev.	Notes	Date
 M: 07599199759 E: info@nat-design.co.uk www.nat-design.co.uk		
Project New House, Fly Farm Sinnocks, Pulborough, West Chiltington, RH20 2JX		
Drawing Pre-existing Location & Site Plan		
Drawn By NSE	Scale as shown	
Date June 2026	Revision -	
Drawing No. 2067 -DPA - 01		