




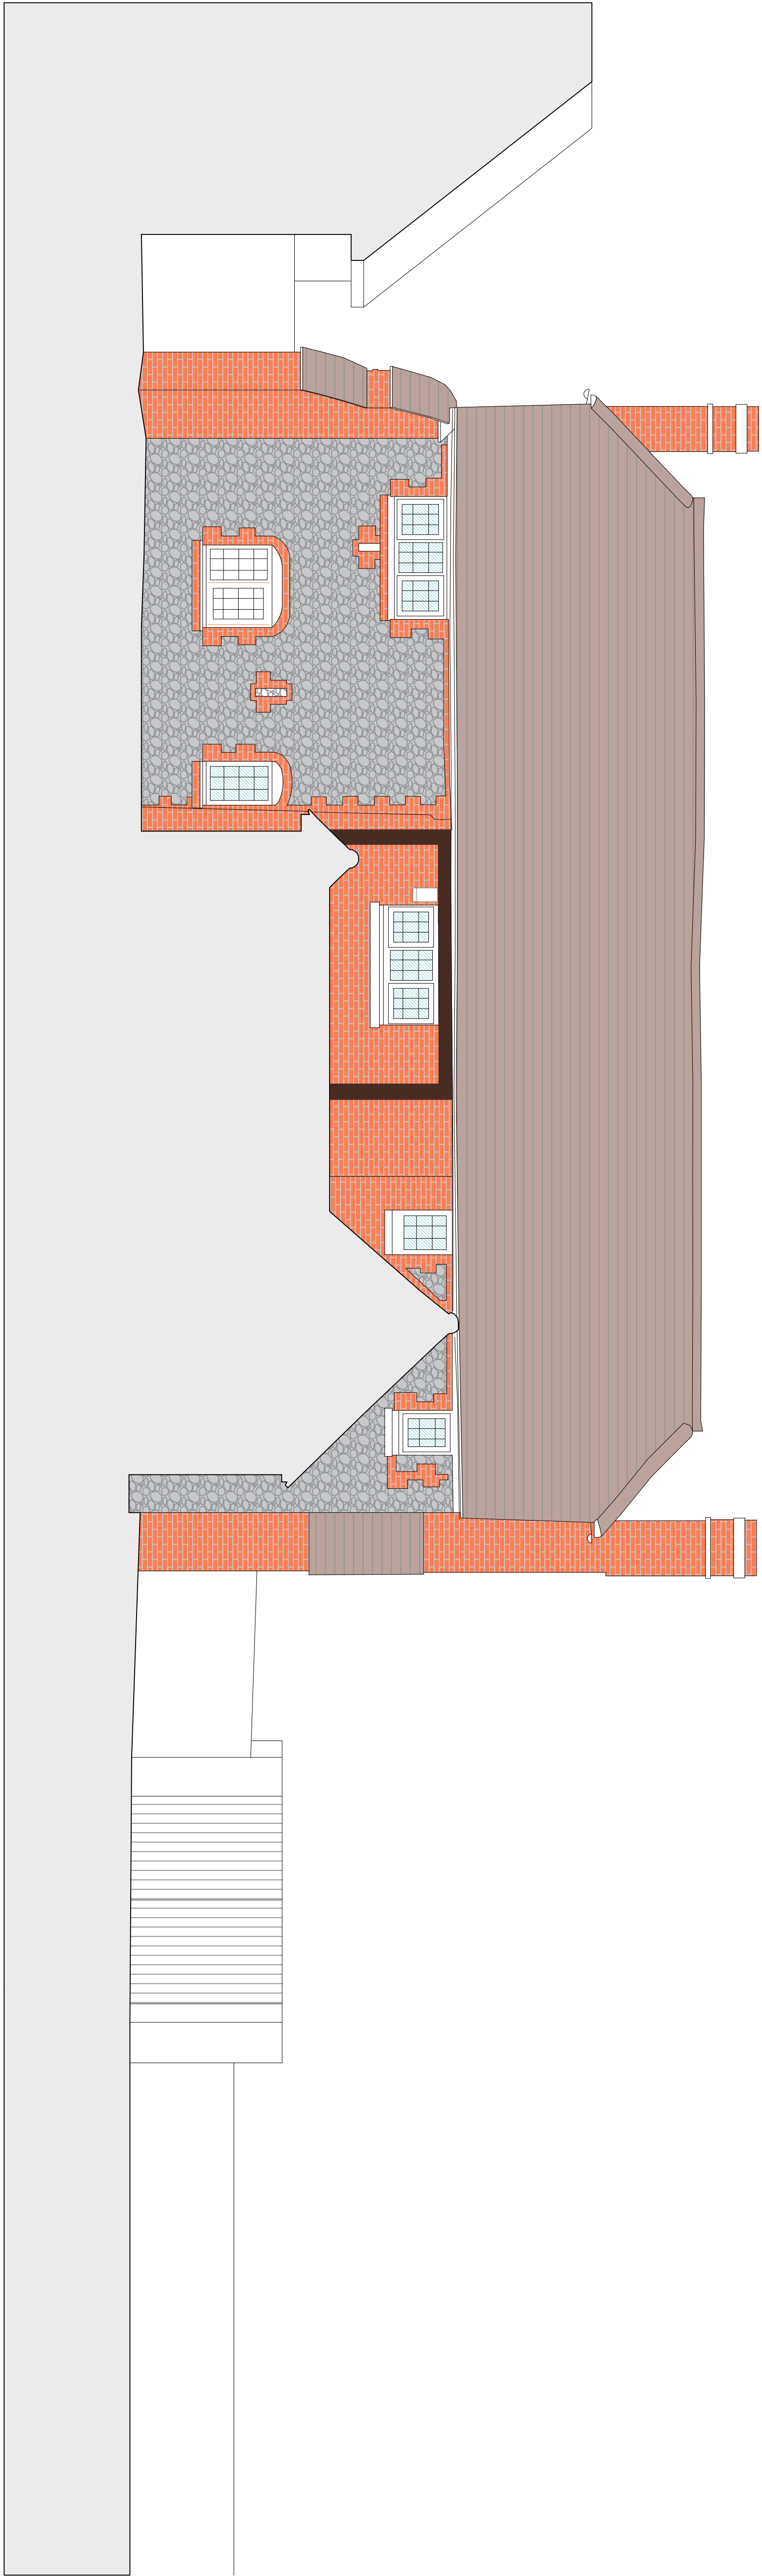

North East Elevation - Proposed - 1:50@A0

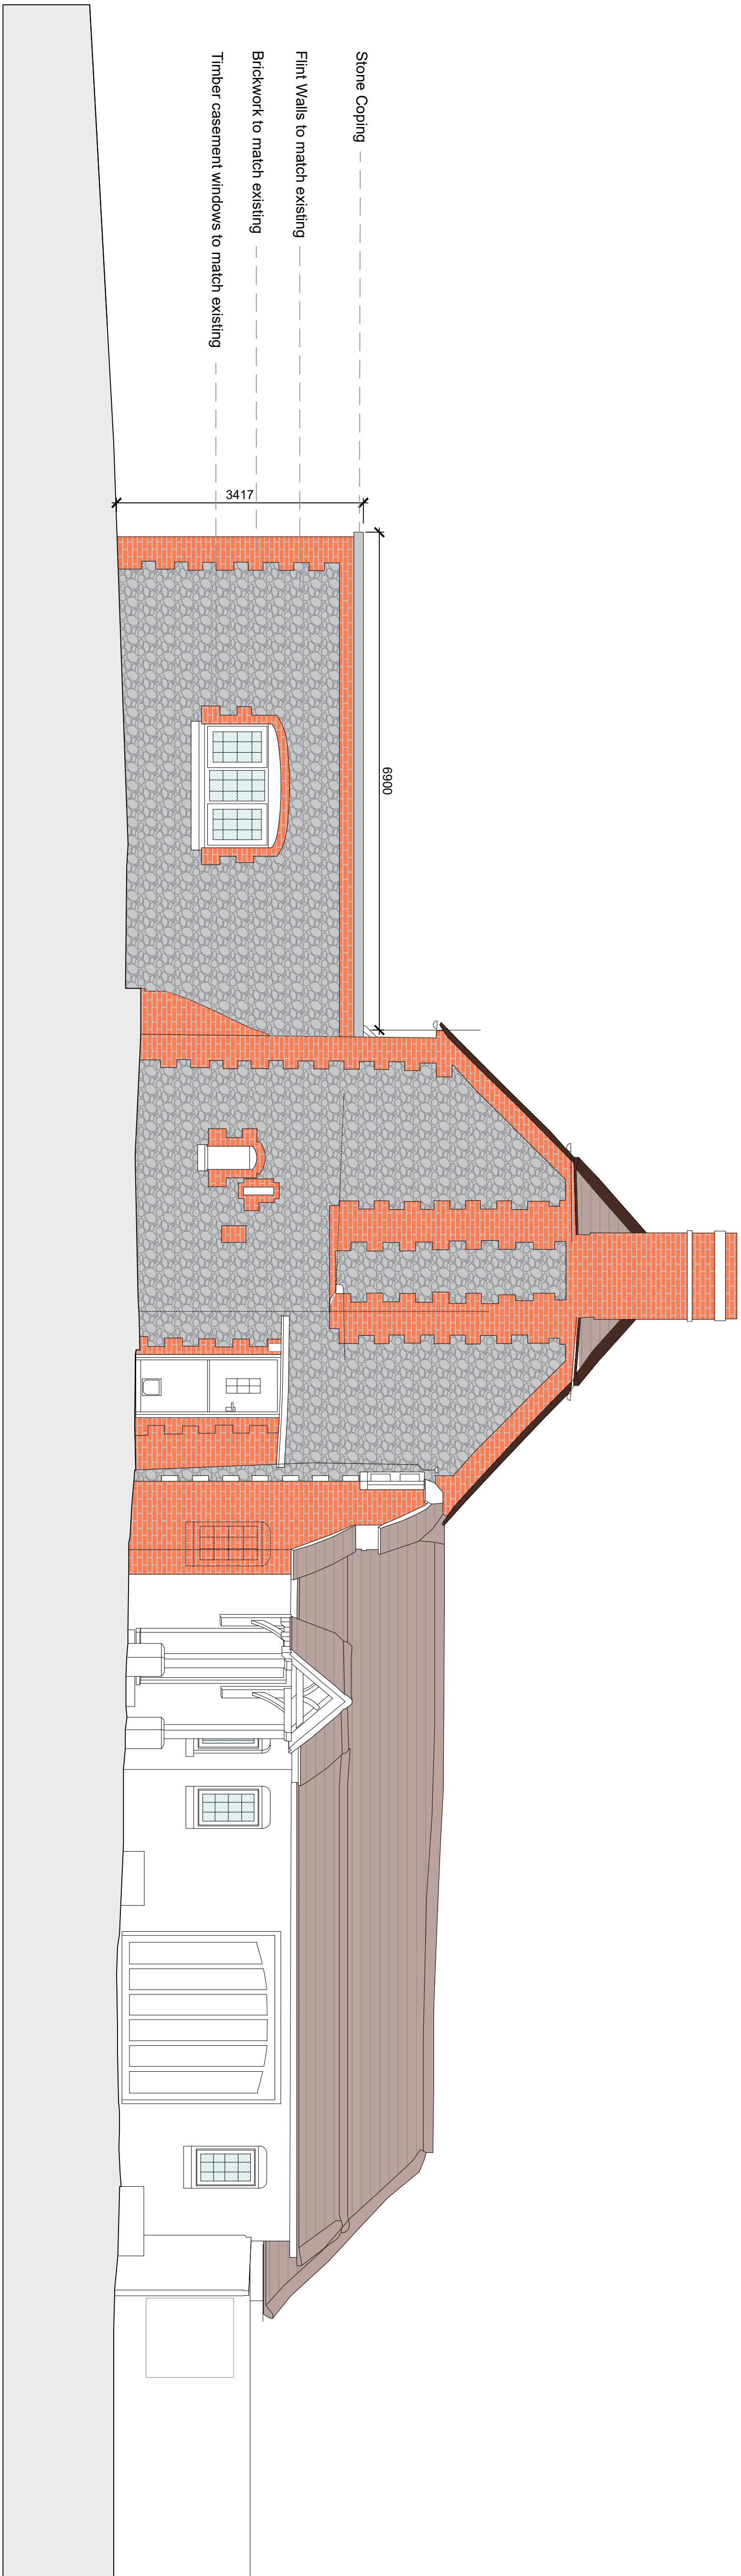

South East Elevation - Proposed - 1:50@A0

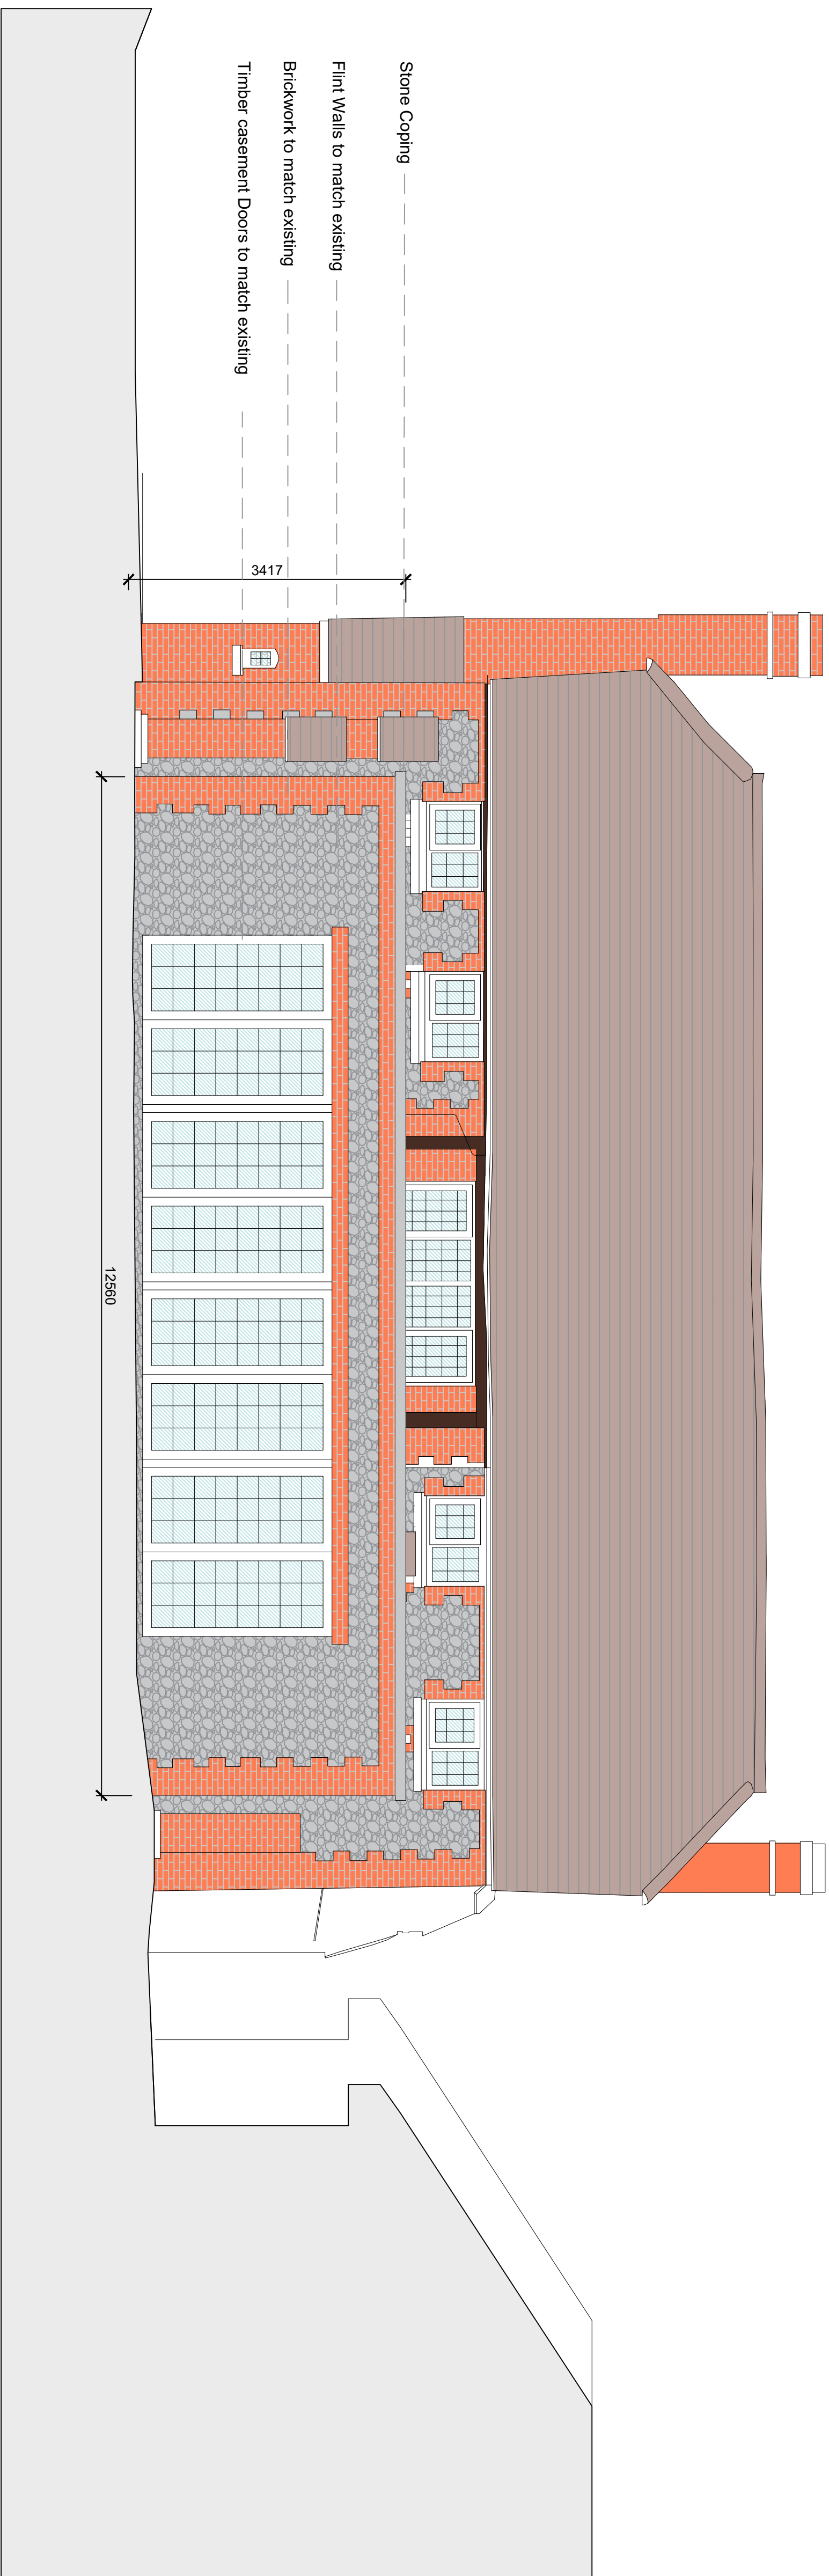

South West Elevation - Proposed - 1:50@A0

EDWSArchitects

25 Millers Road Brighton BN1 5NQ M 0795932275
e dms@edwsarchitects.co.uk w www.edwsarchitects.co.uk

J O B Time Bar Notes BMS SST	CHECKED LSA	DRAWN ES	CLIENT Mr. J. Gargan	DATE 26.10.14	SCALE 1:200 @ A0	DRAWING Elevations Proposed	REVISION	NUMBER 7394/023