


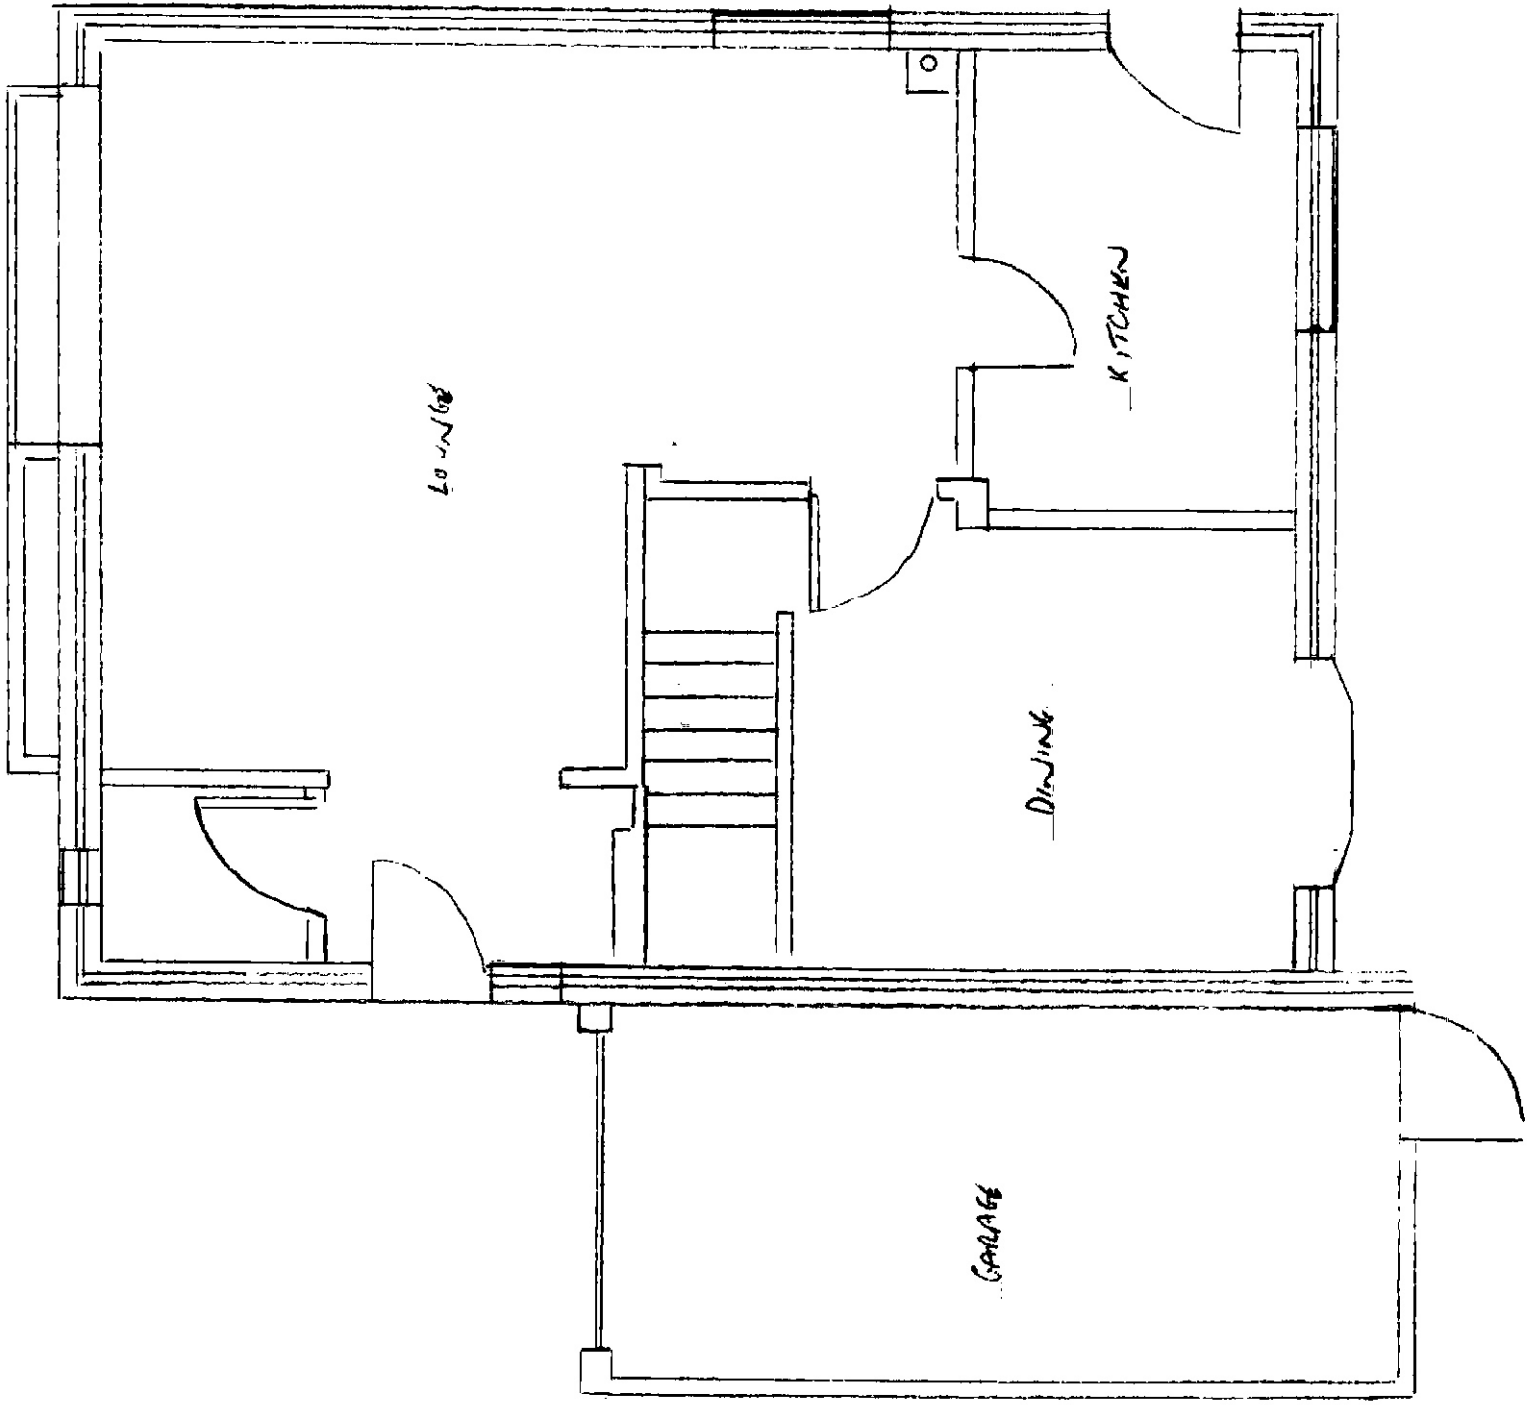

EXISTING

0 0.5 1.0 1.5 2.0 2.5 m
Scale

PROPOSED REAR EXTENSION
2, ACUMINANT GARDENS,
HARTFORD, RM12 4 US
SCALE 1:50
18/12/2025
DWG NO 1 EXISTING FLOOR PLAN