


Site Plan 2 Allingham gardens Horsham RH12 4US

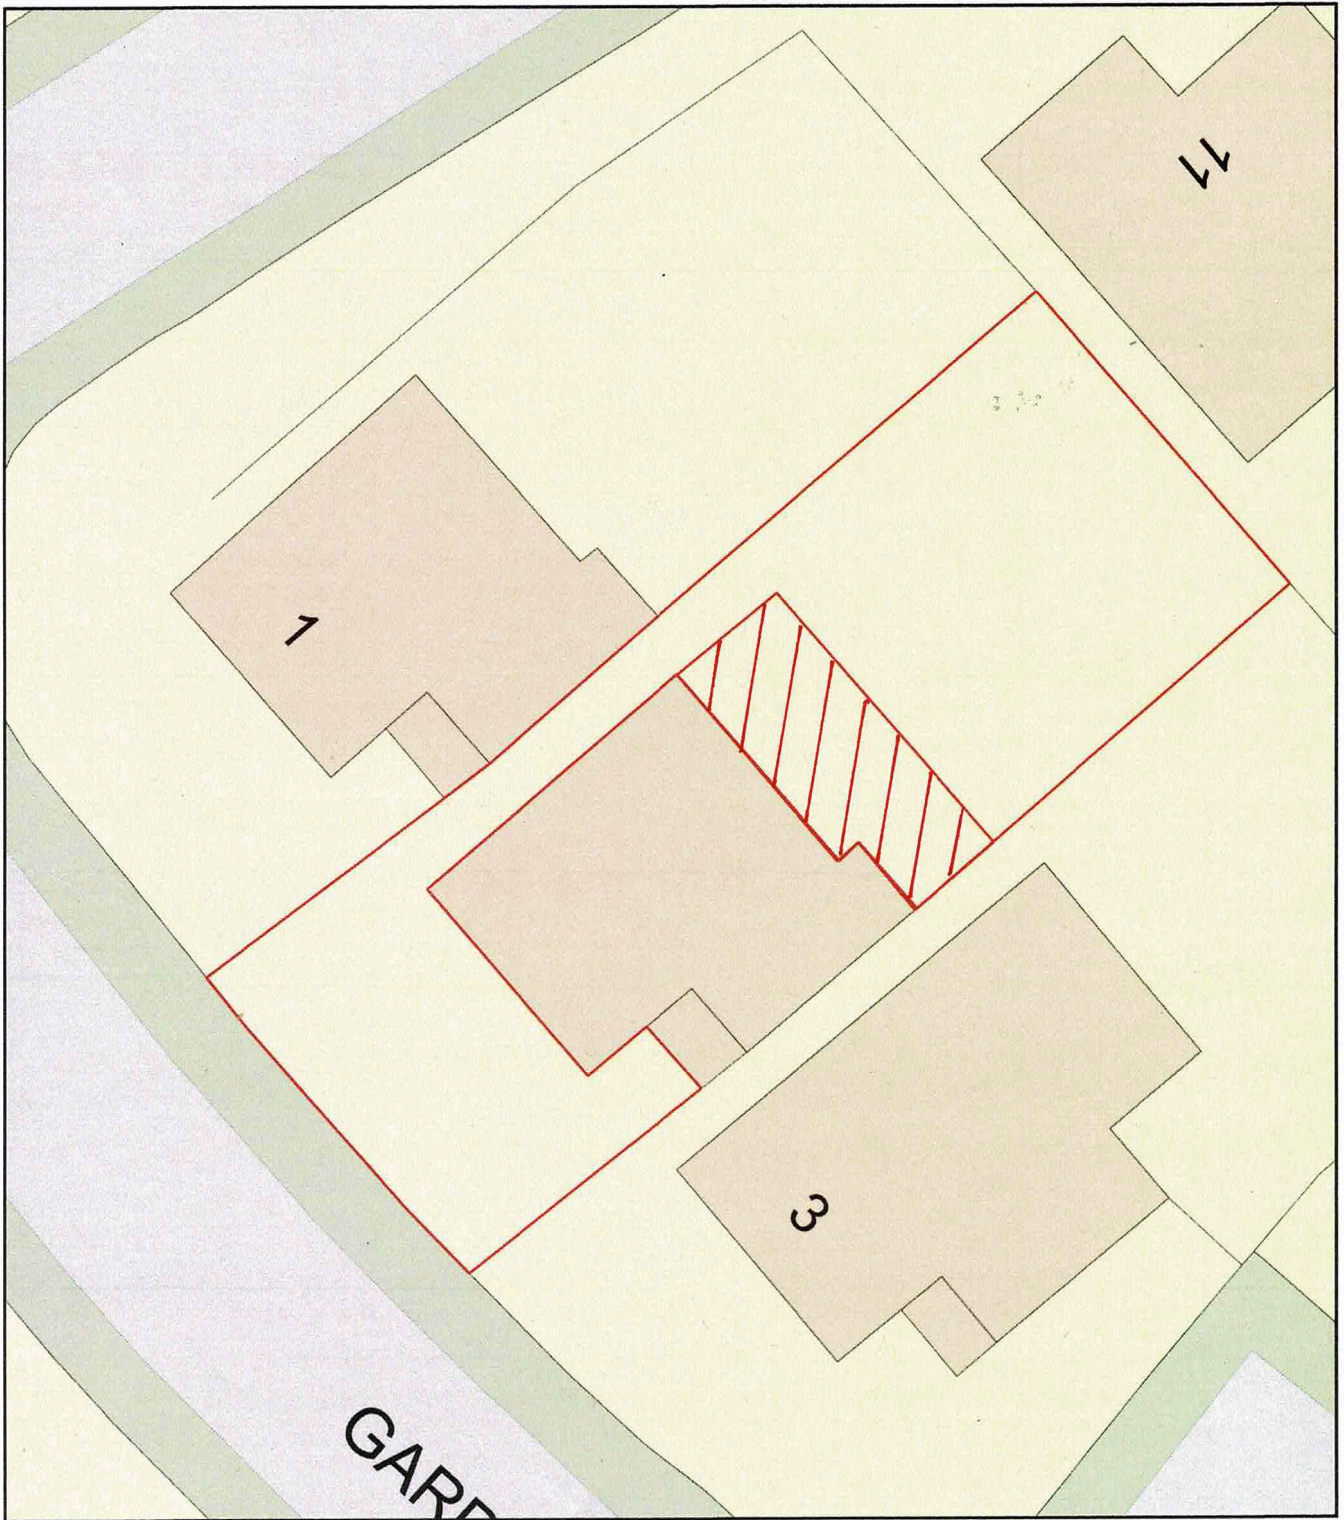

0 10
Metres



Plan Produced for: B H Norton & Son Ltd

Date Produced: 23 Dec 2025

Plan Reference Number: TQRQM25357140657408

Scale: 1:200 @ A4