



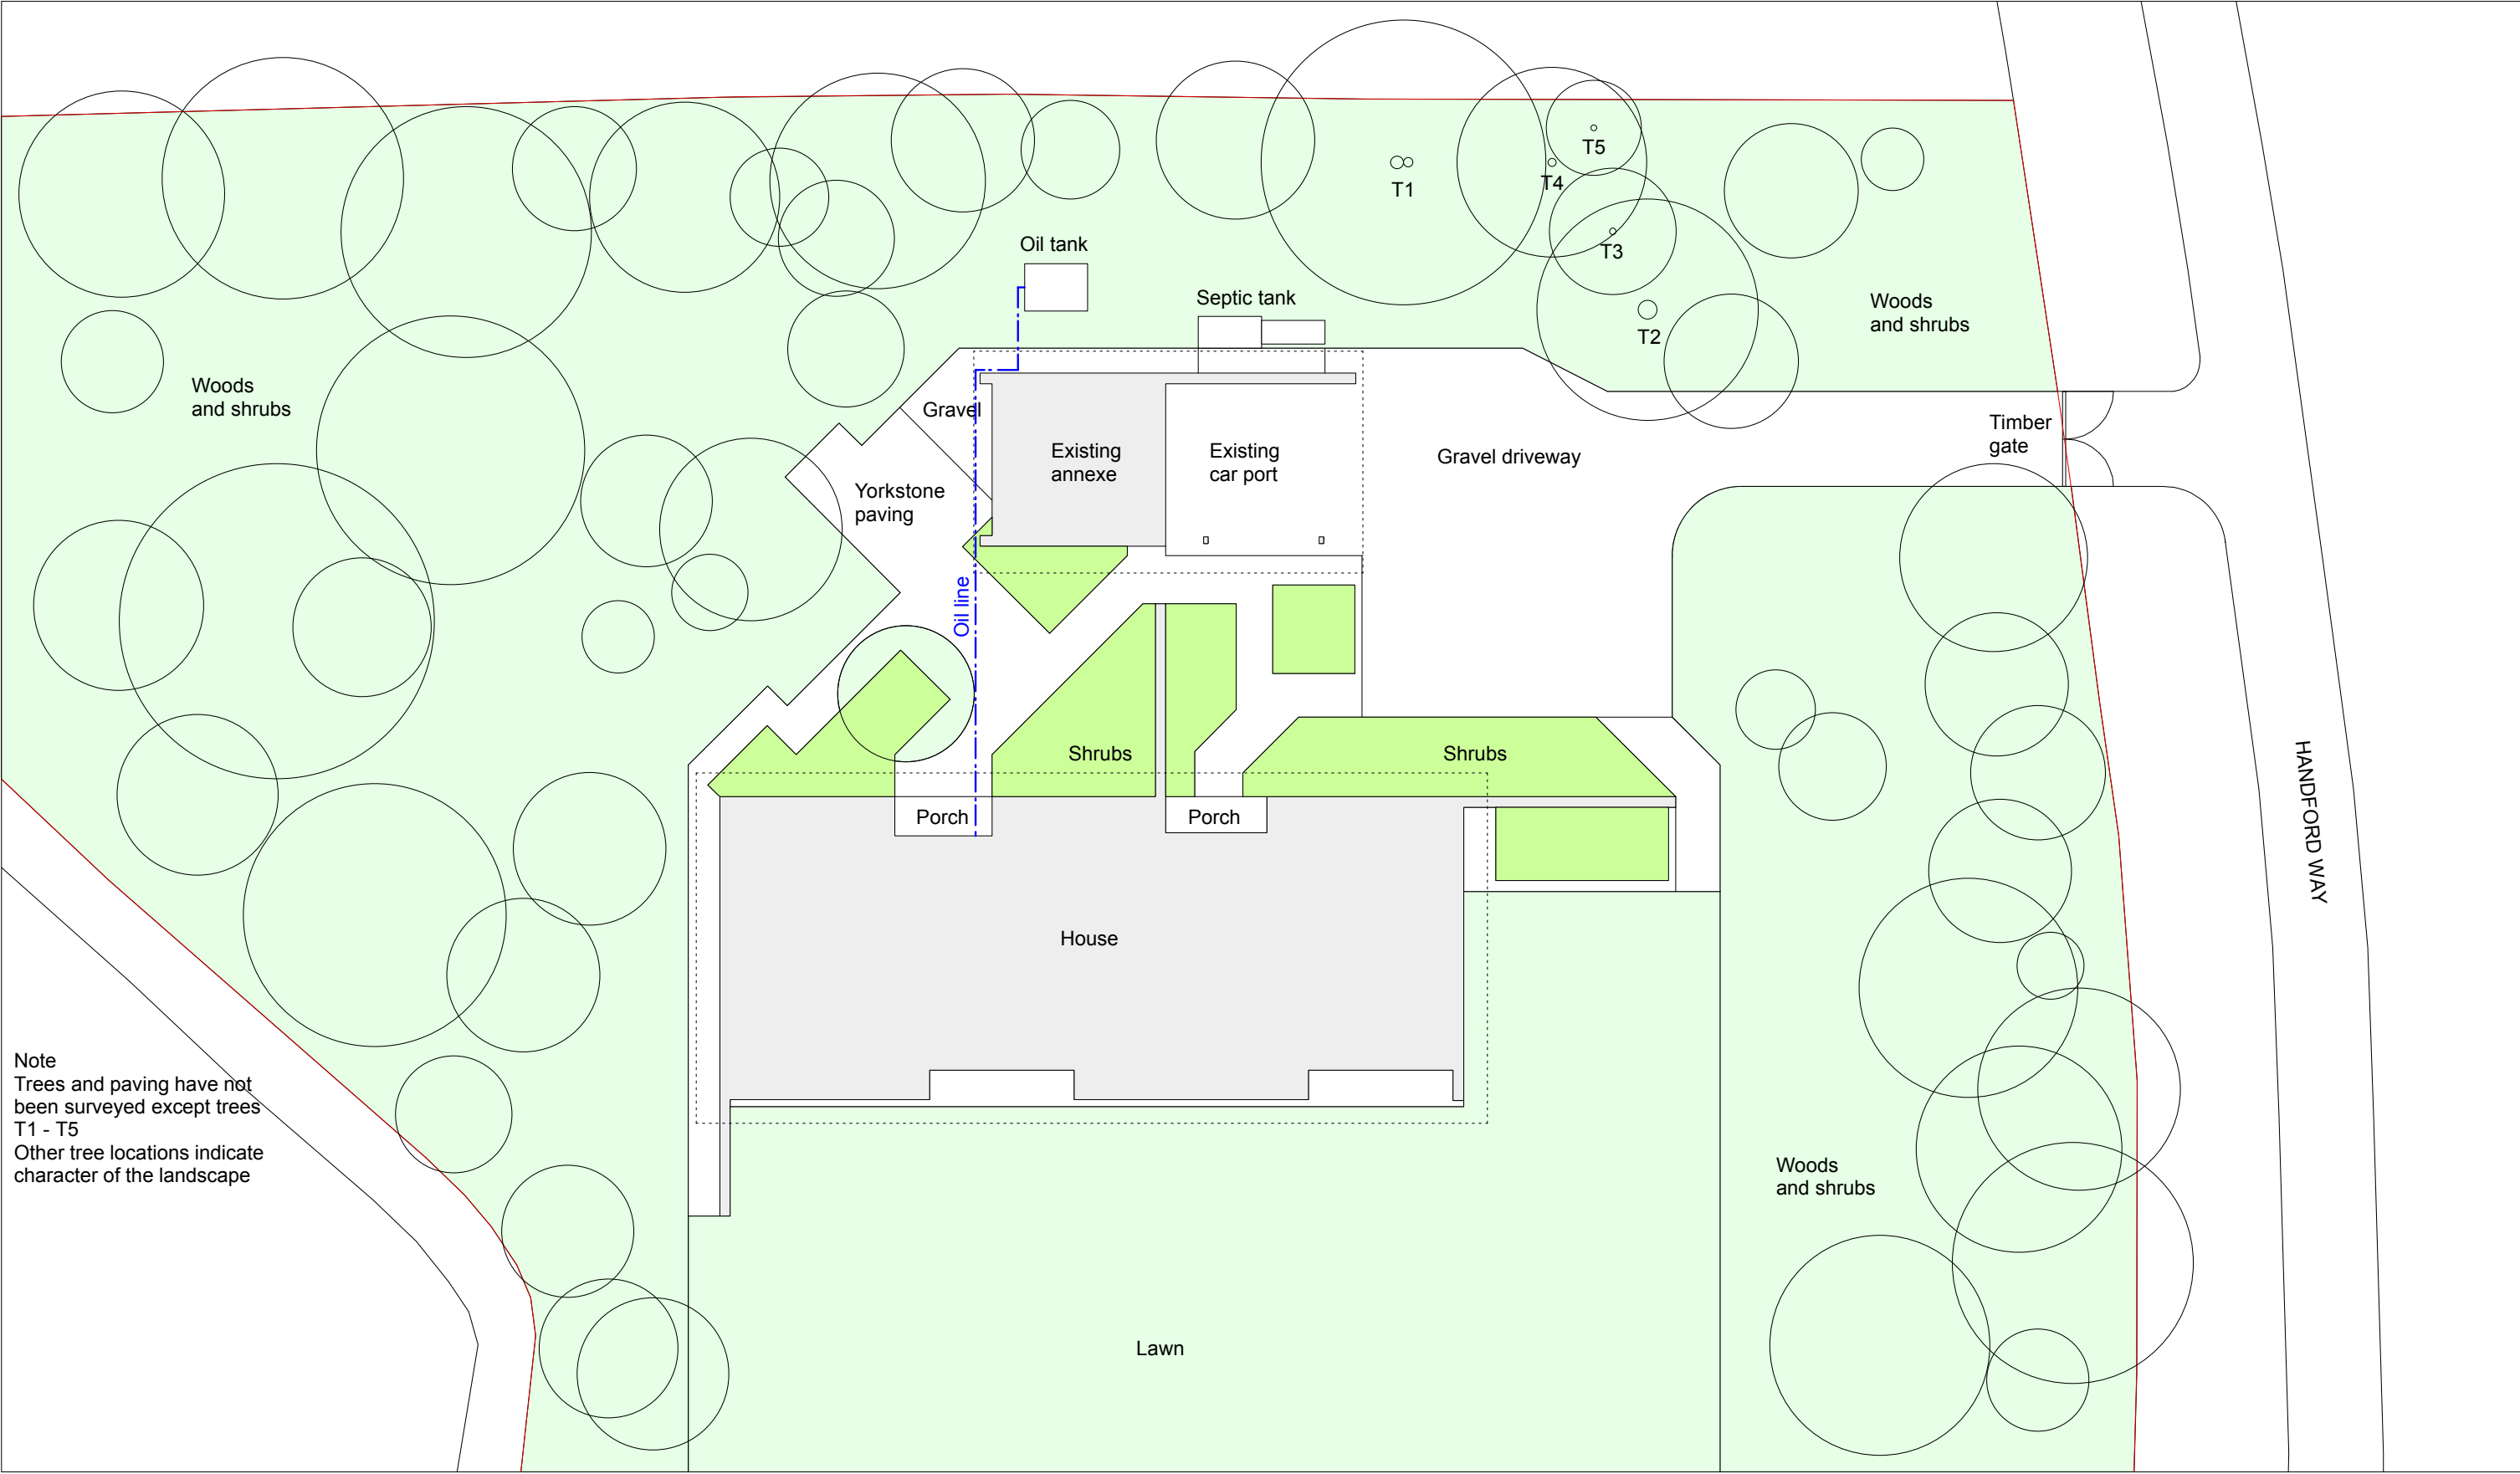

Note  
Trees and paving have not  
been surveyed except trees  
T1 - T5  
Other tree locations indicate  
character of the landscape

 

Notes  
To be read in conjunction with the specification and all relevant drawings.  
Contractor to check all dimensions on site.  
Architects to be advised of any variation between the drawings and the site conditions.

|                       |                    |                              |
|-----------------------|--------------------|------------------------------|
| TITLE                 | EXISTING SITE PLAN | CARPORT CONVERSION TO GARAGE |
| DRAWING No            | P-02               | LONGHOUSE RH13 6PD           |
| SCALE                 | 1:200              | DATE                         |
| do not scale from dwg |                    | 1 FEBRUARY 2026              |
| PROJECT No            | 001                | MARTIN MARKCROW              |
| drawn by:             | -                  | checked by:                  |
| size:                 | A3                 | copyright 2019               |