




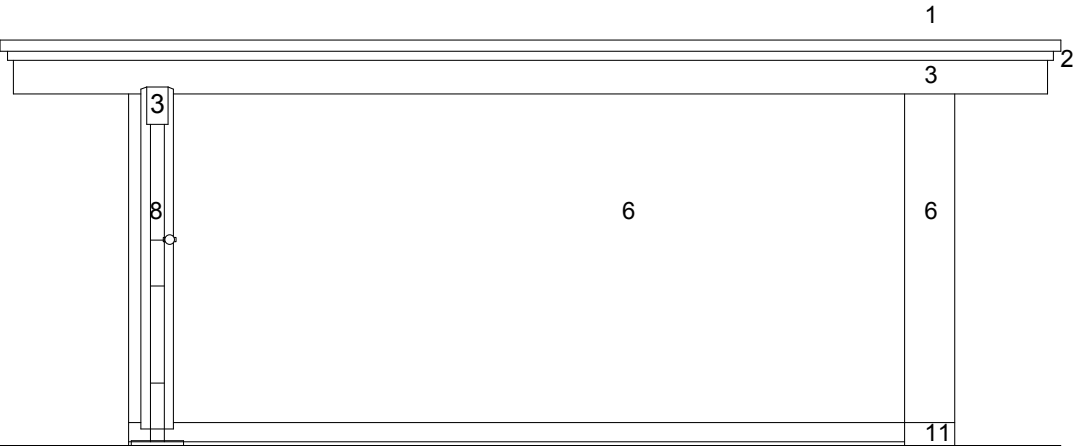


East Elevation

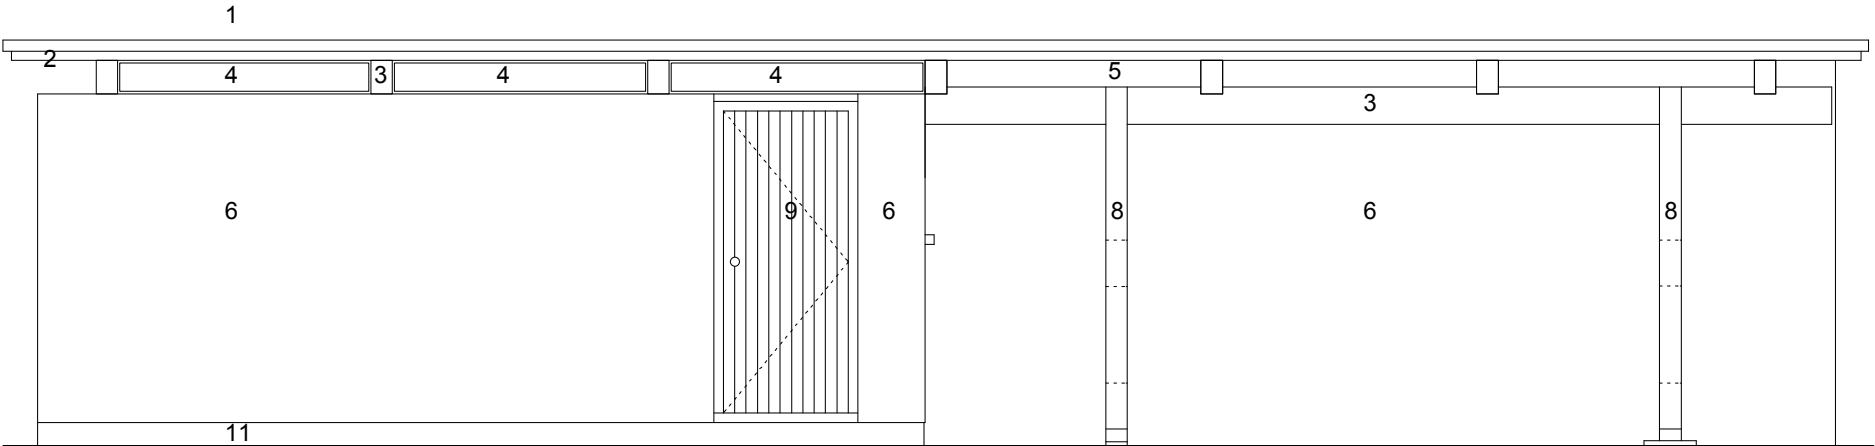


South Elevation

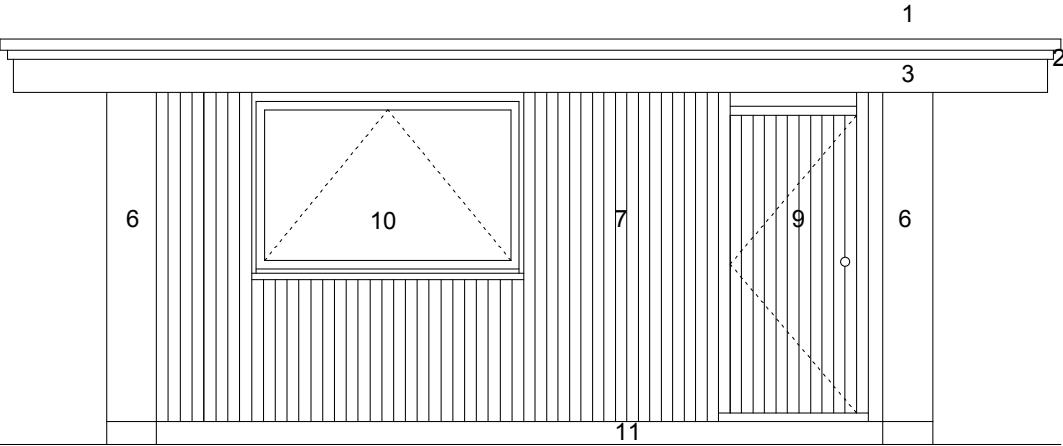

West Elevation

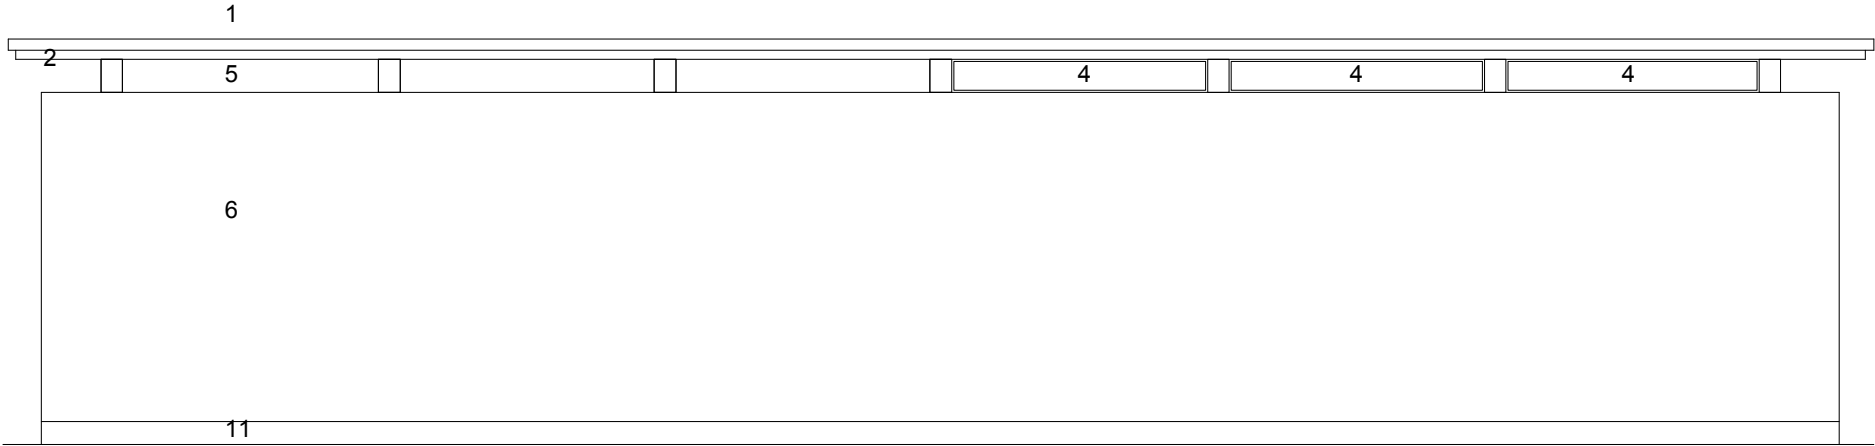

North Elevation

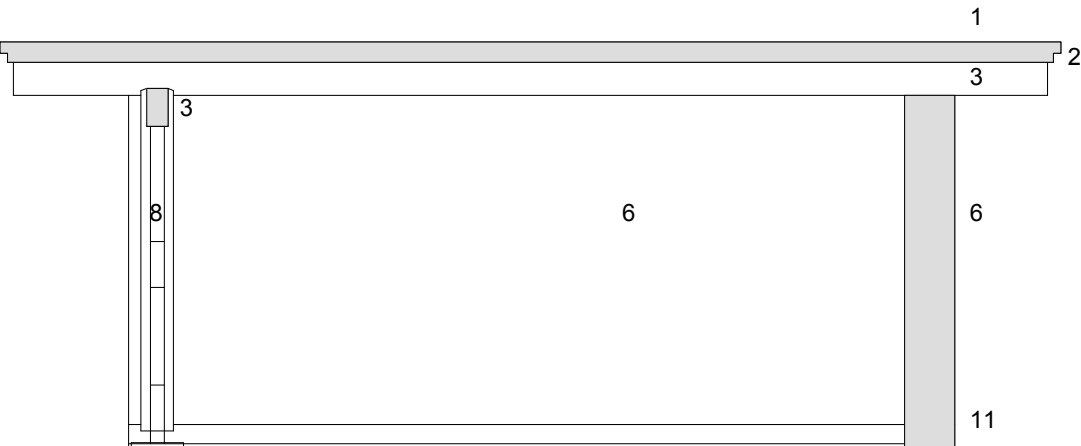

Section A-A'

Key			
1	Flat asphalt roof	7	Timber cladding (stained cedar)
2	Timber fascia	8	Timber post
3	Primary timber beam	9	Timber door
4	Fixed glazing	10	Openable timber framed window
5	Void	11	DPC course painted black
6	Brick		



Notes

To be read in conjunction with the specification and all relevant drawings.
Contractor to check all dimensions on site.
Architects to be advised of any variation between the drawings and the site conditions.

TITLE	EXISTING ELEVATIONS AND SECTION	CARPORT CONVERSION TO GARAGE
DRAWING No	P-05	LONGHOUSE RH13 6PD
SCALE 1:50	DATE 1 FEBRUARY 2026	MARTIN MARKCROW
PROJECT No	001	drawn by: - checked by: size: A3 copyright 2019