



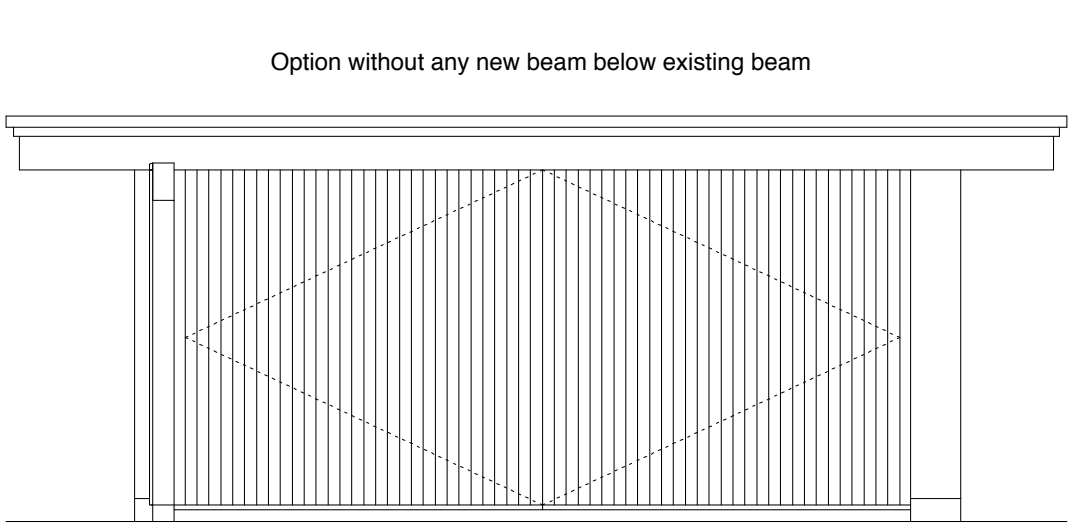


East Elevation


New timber posts
Width of posts to be determined by structural engineer and to suit sliding garage door details
Minimum 120mm width to suit garage door detail

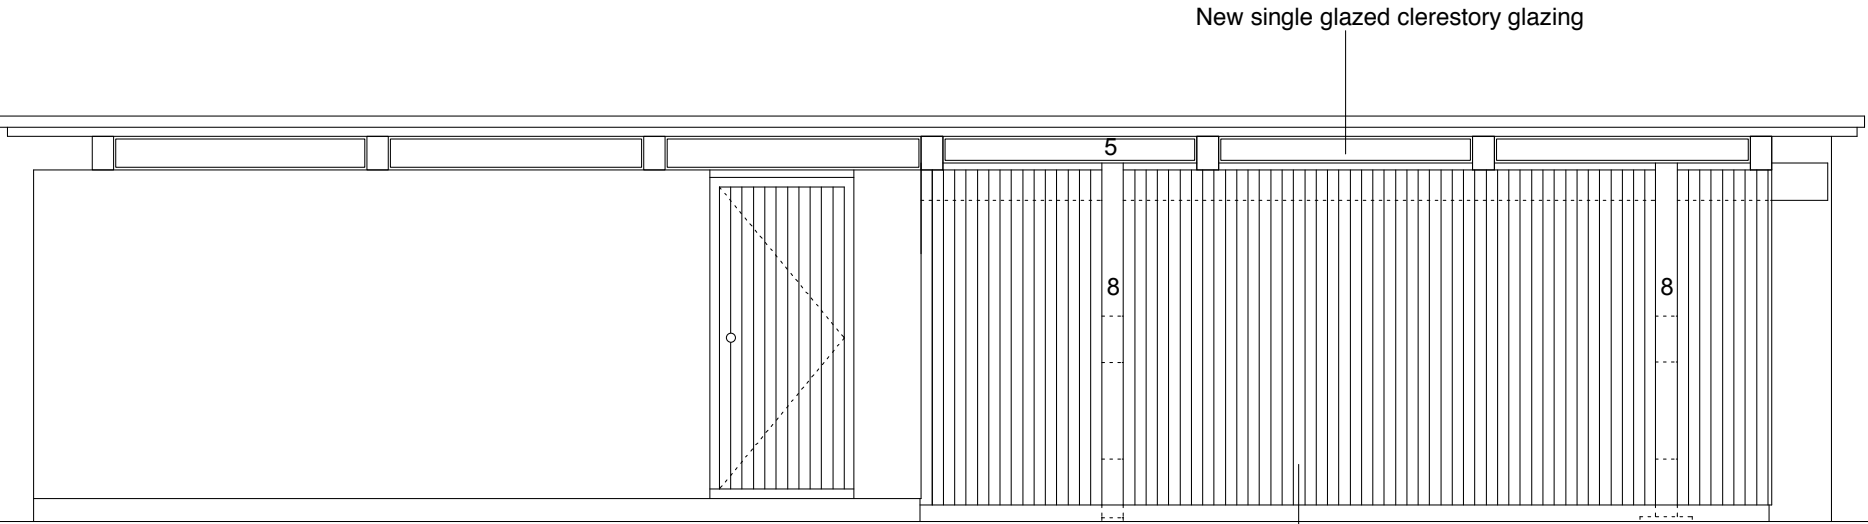


South Elevation

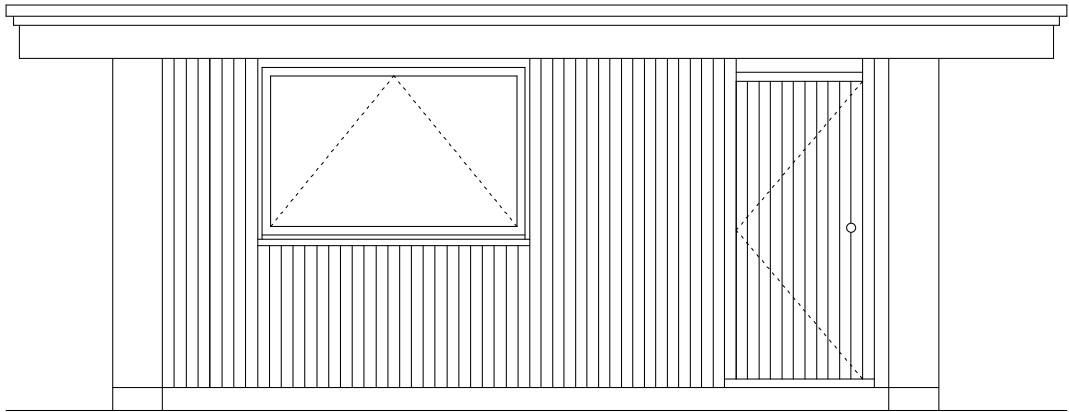

West Elevation

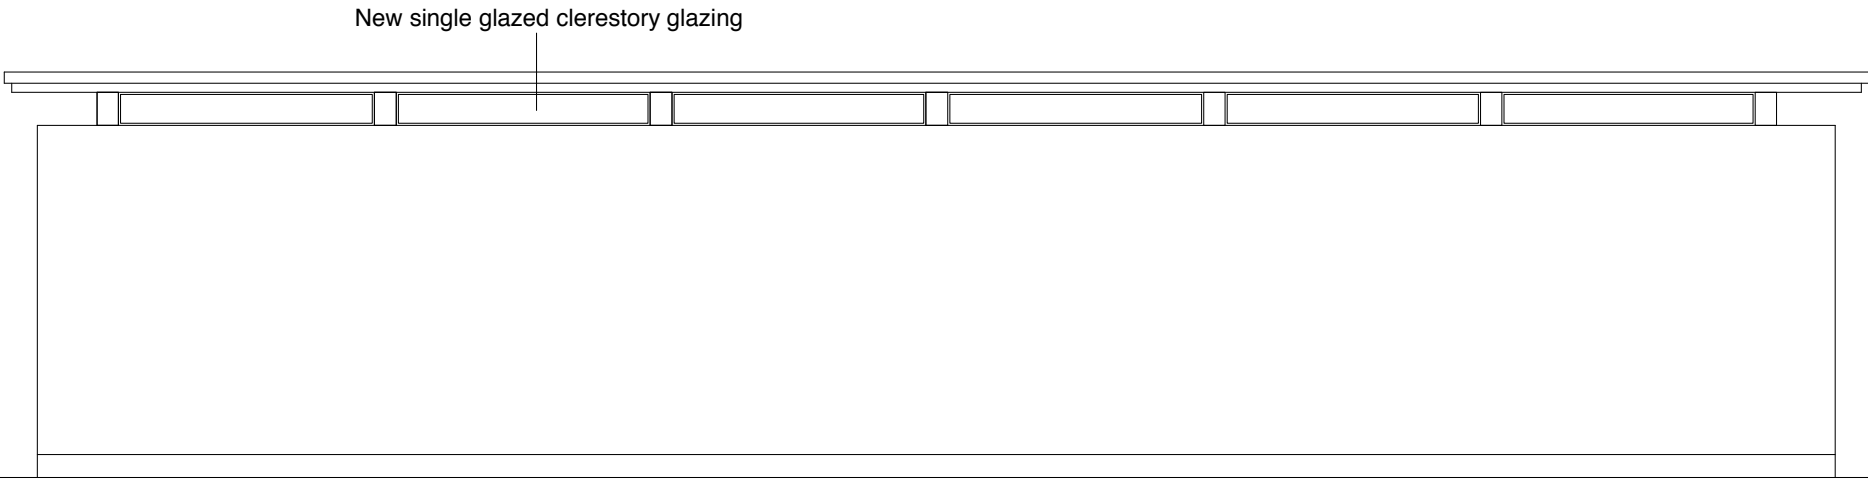

North Elevation

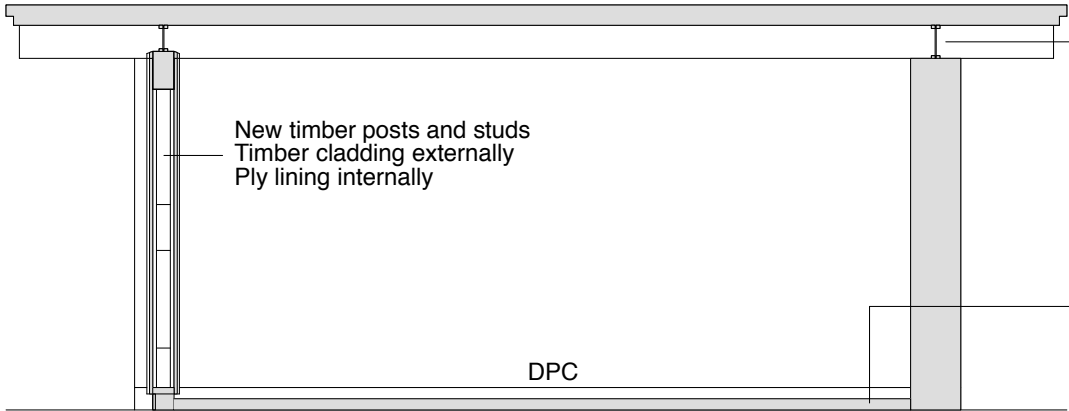

Section A-A'

012345 m		TITLE		PROPOSED ELEVATIONS		CARPORT CONVERSION TO GARAGE	
		DRAWING No		AND SECTION		LONGHOUSE RH13 6PD	
		SCALE 1:50		DATE 1 FEBRUARY 2026		MARTIN MARKCROW	
		PROJECT No		001		drawn by: - checked by: size: A3 copyright 2019	

Notes

To be read in conjunction with the specification and all relevant drawings.
Contractor to check all dimensions on site.
Architects to be advised of any variation between the drawings and the site conditions.