




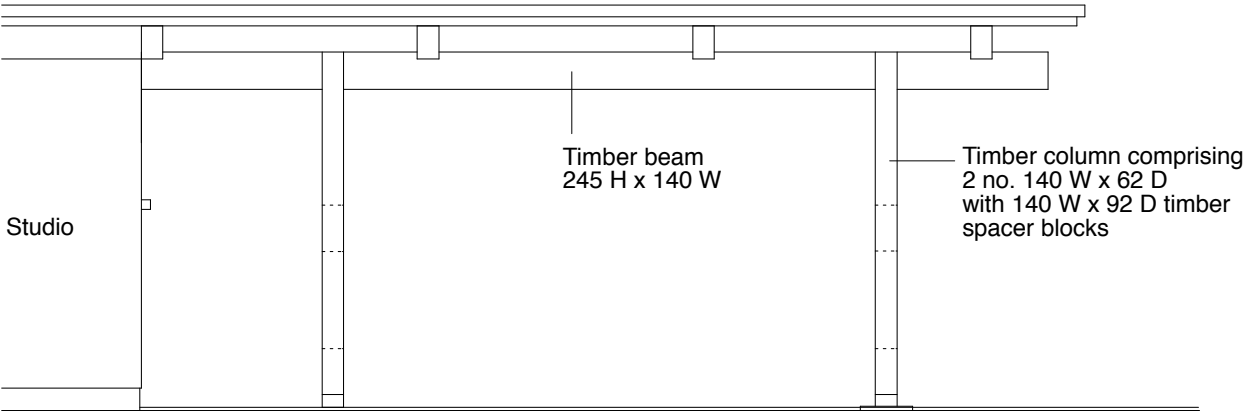

Existing car port elevation - south facing

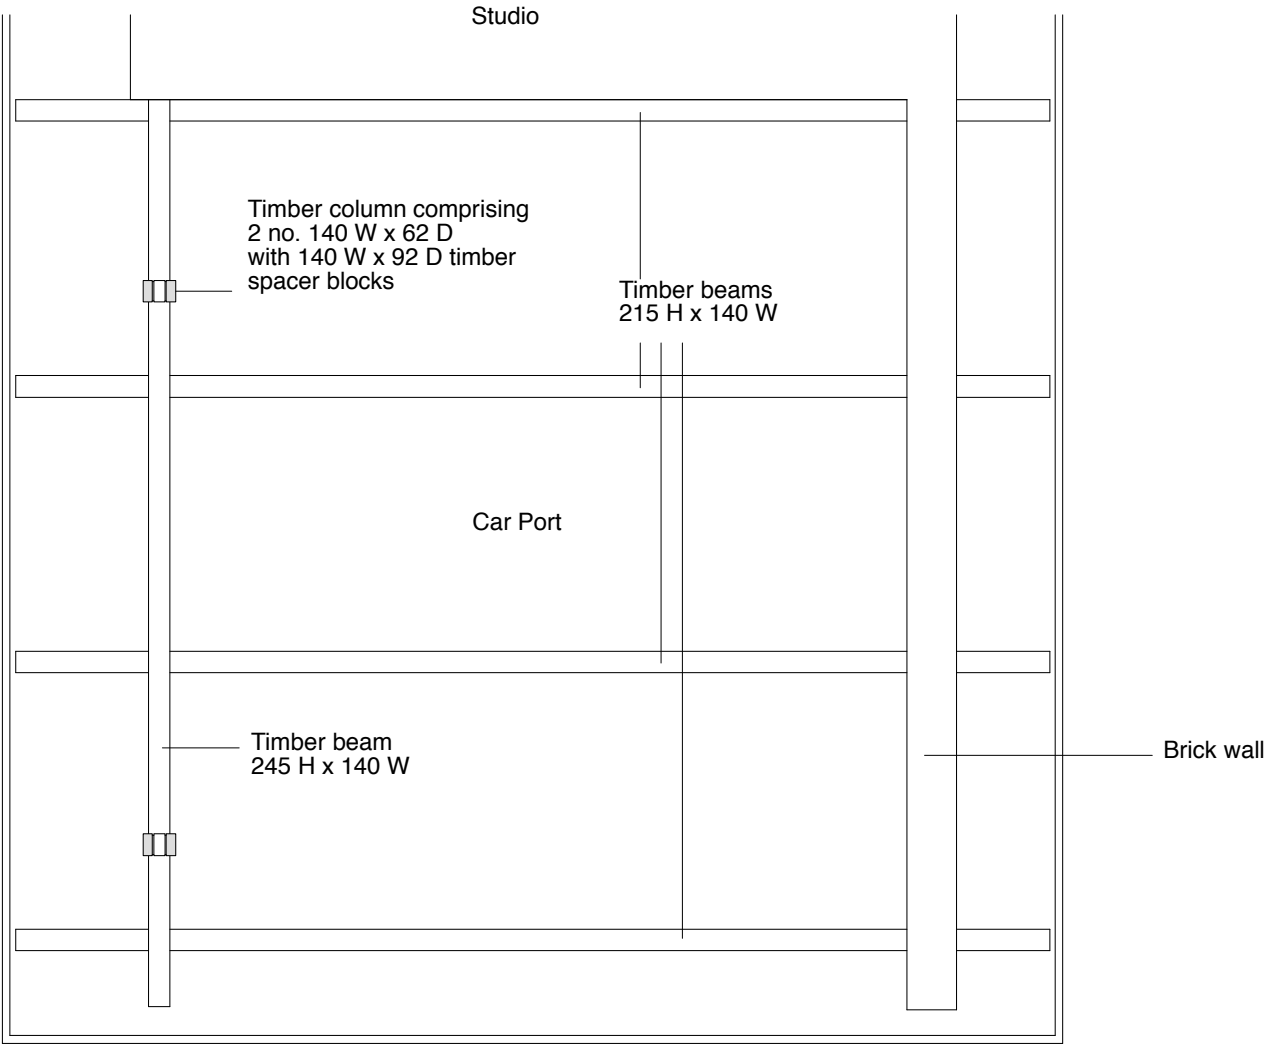

Reflected ceiling plan

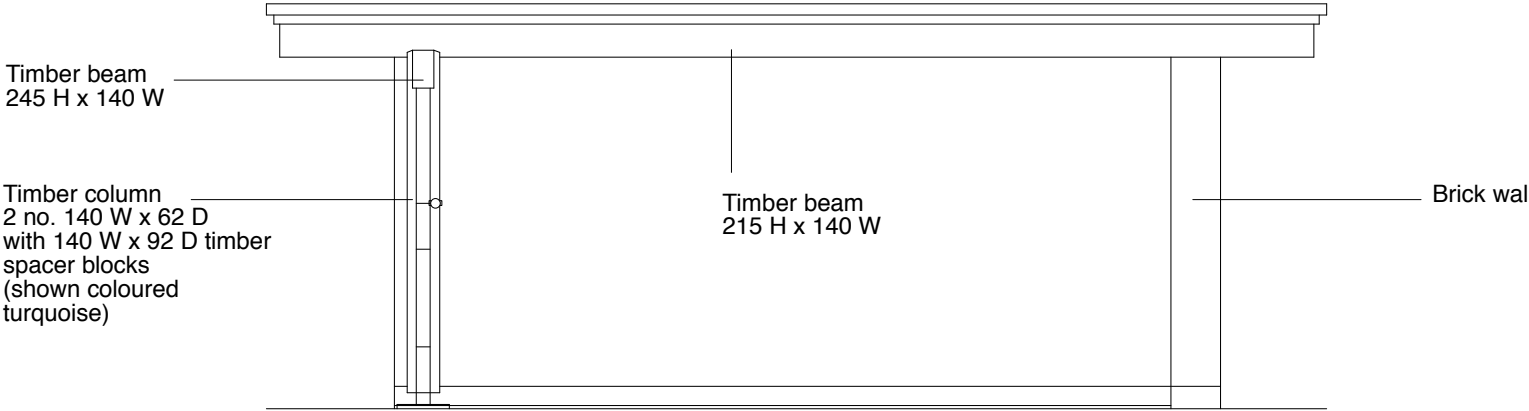

Existing car port elevation - east facing

Notes

To be read in conjunction with the specification and all relevant drawings.  
Contractor to check all dimensions on site.  
Architects to be advised of any variation between the drawings and the site conditions.

|            |        |                              |                                       |
|------------|--------|------------------------------|---------------------------------------|
| TITLE      | SURVEY | CARPORT CONVERSION TO GARAGE |                                       |
| DRAWING No | S-01   | LONGHOUSE RH13 6PD           |                                       |
| SCALE      | DATE   | 1 FEBRUARY 2026              | MARTIN MARKCROW                       |
| PROJECT No |        | drawn by:                    | - checked by: size: A3 copyright 2019 |